



32 LOCKWOOD AVENUE, WORTHING, WEST SUSSEX, BN14 7RA
Tel: 01903 210850 Fax: 01903 229051 or Tel/Fax 01273 580738

Project
ANGMERING MANOR, HIGH STREET, ANGMERING

Title
ADDITIONAL GARDEN BEDROOMS
ELEVATIONS


Date	Scale	Drawing No.	Revision
Nov 2013	1:100	1000/13 A	



South Elevation - as proposed



South Elevation - as existing

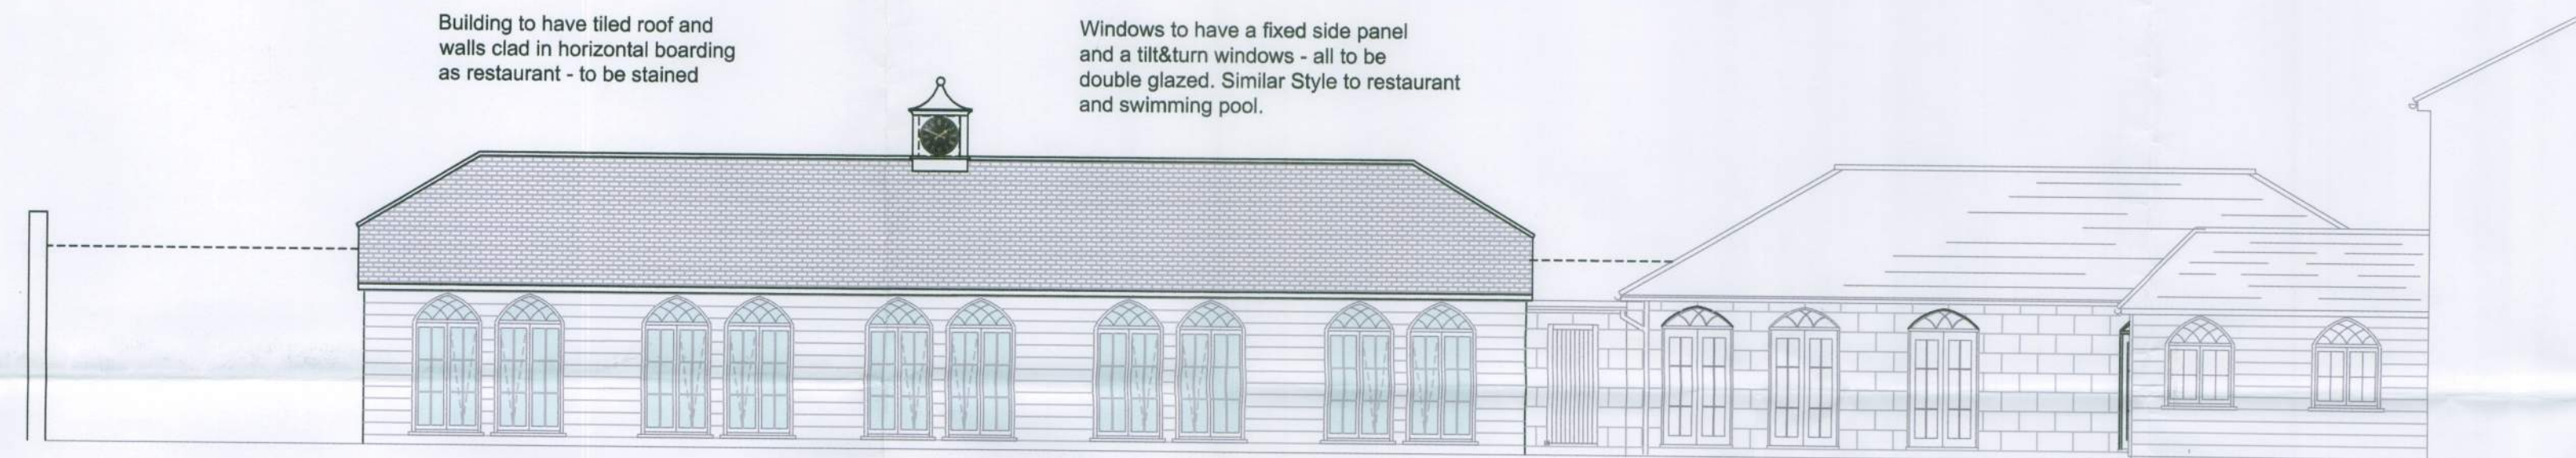


East elevation - as proposed



East elevation - as existing



West Elevation - as existing (lower section hidden by garden wall - height as shown by dotted line)

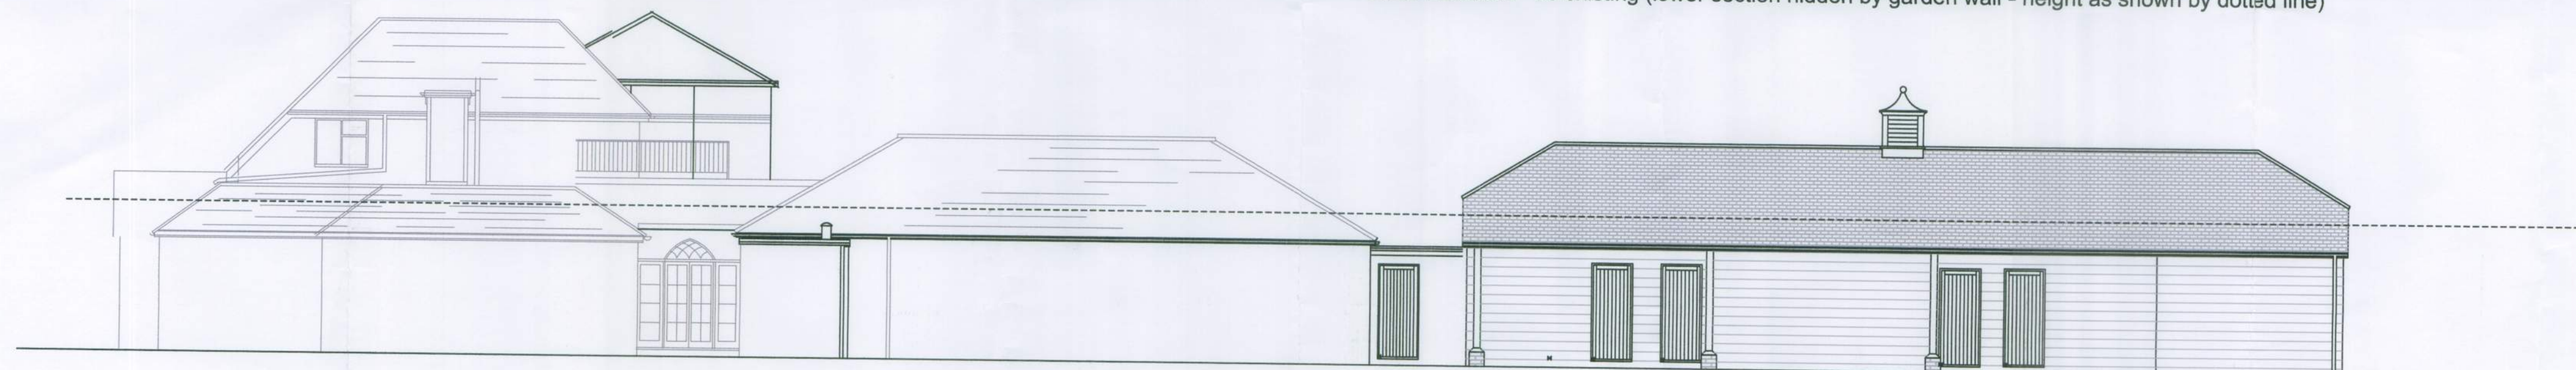

West Elevation - as proposed (lower section hidden by garden wall - height as shown by dotted line)