


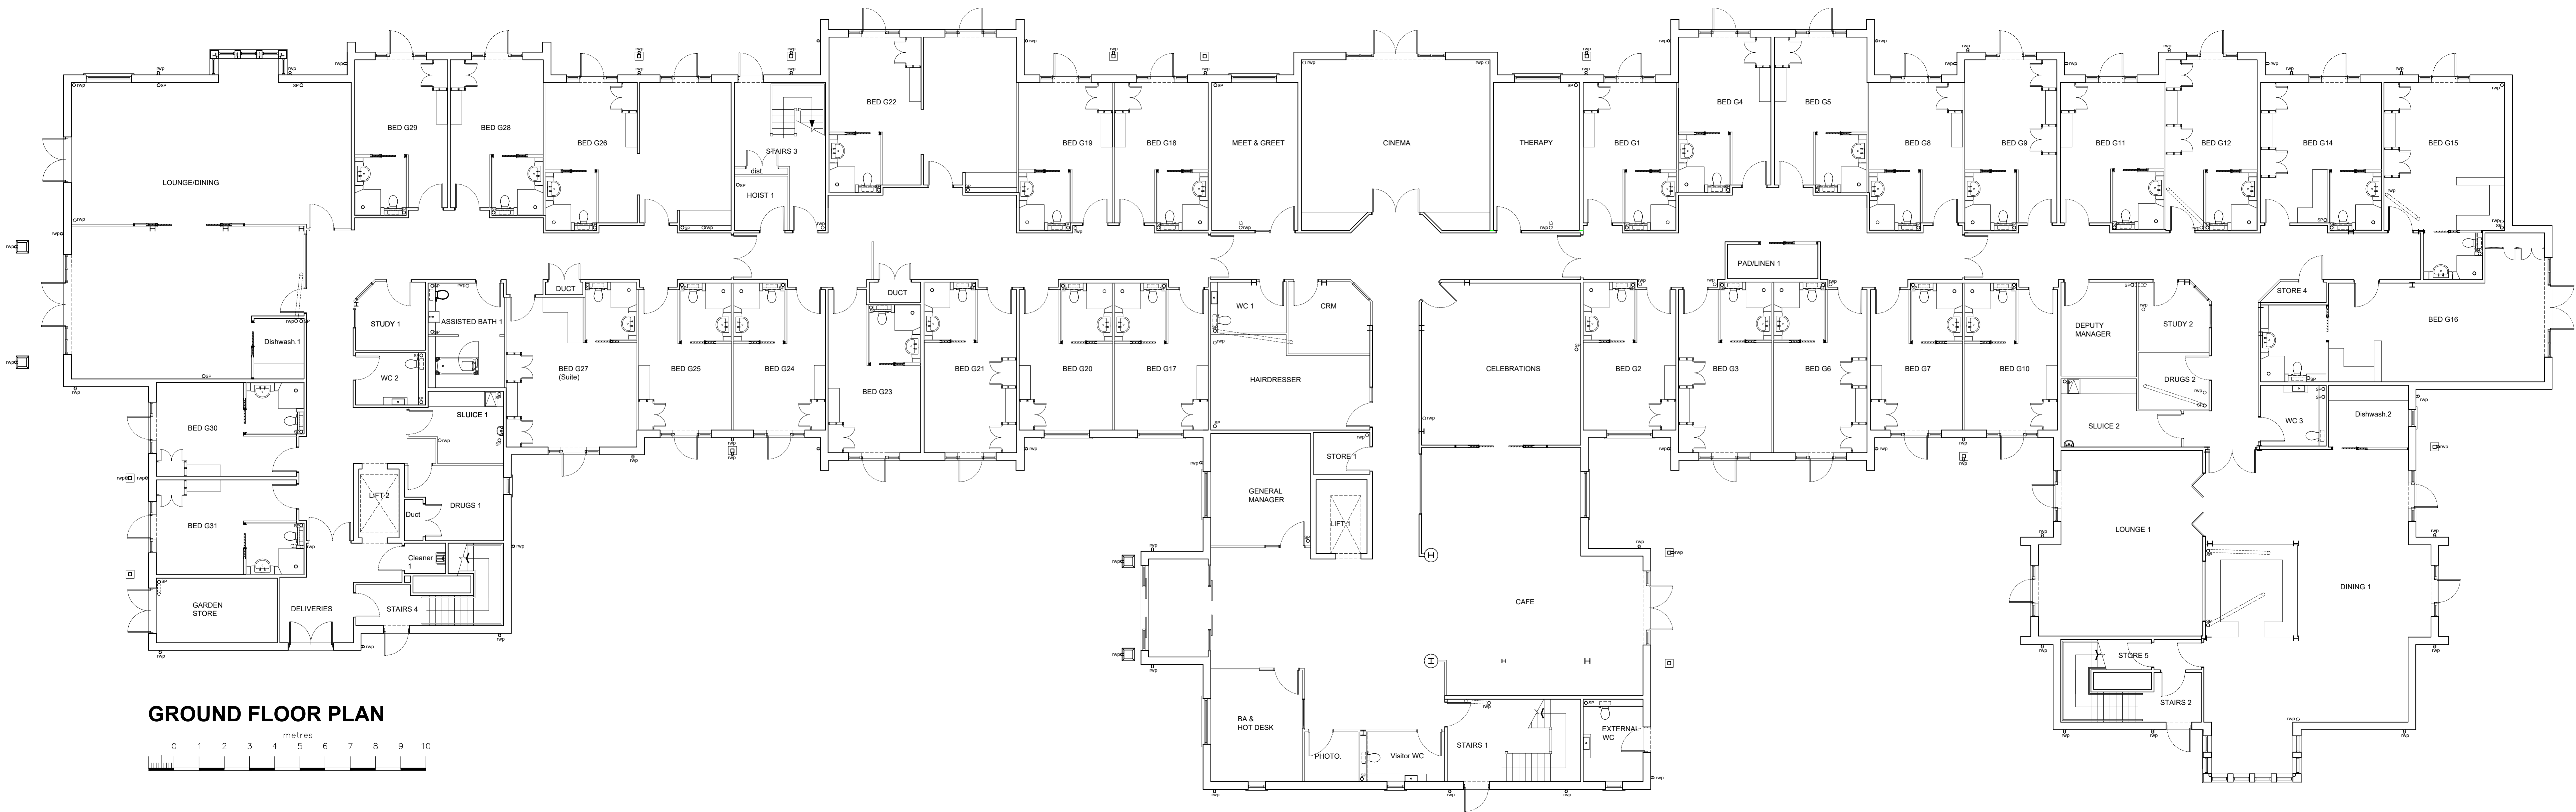

Rev: Desc: By: Date: Chkd:

--	--	--	--	--	--

Buckle Chamberlain Partnership Ltd. Architects & Architectural Technologists. Mill House, Llancayo Court, Llancayo, Gwent, NP23 5JY Tel: 01291 672284 Fax: 01291 672454 Email: enquiries@bucklechamberlain.co.uk	
Client	Hallmark Care Homes
Project	Proposed Care Home Pound Place Roundstone Lane Angmering
Drawing	Ground Floor Plan
Date	Nov. 2020
Scale	1:100 @ A0
Drawn by	RAC
Checked by	
Status	Planning