


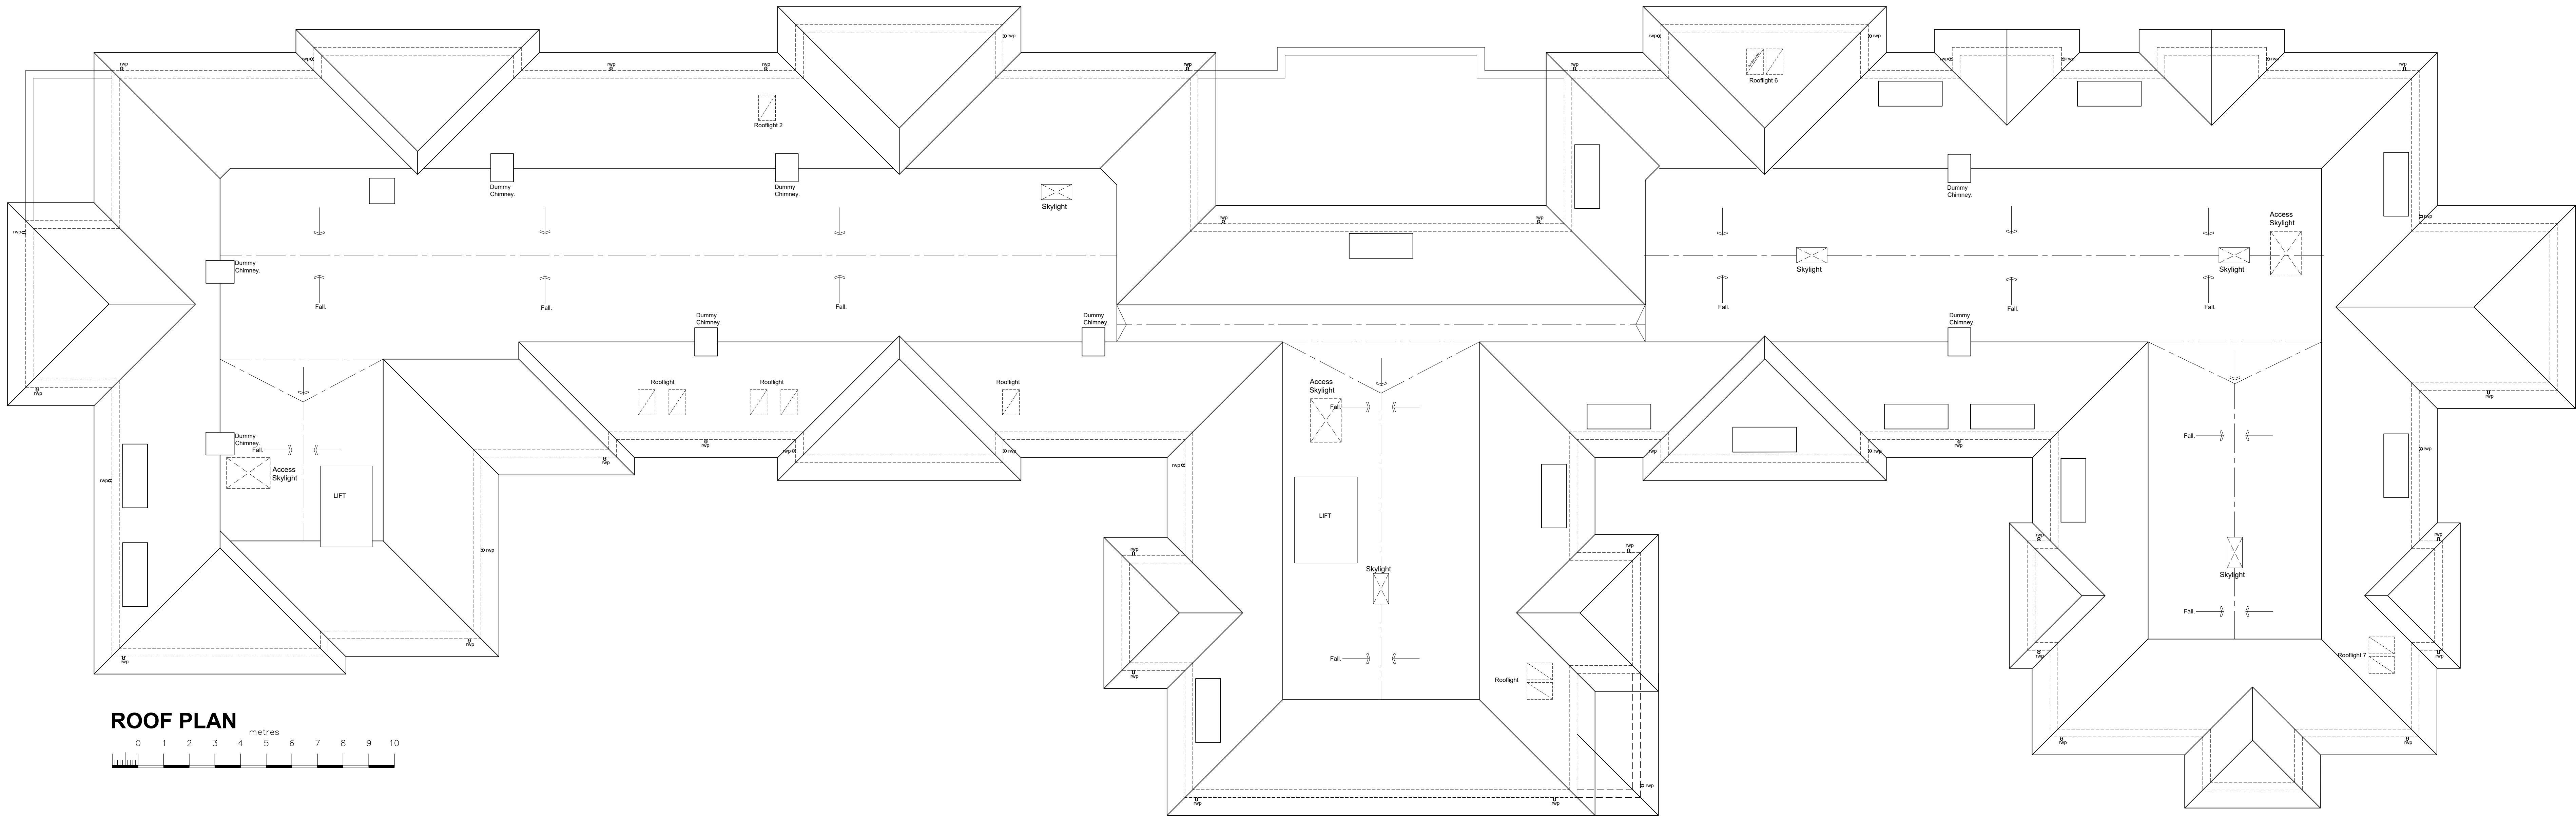

ROOF PLAN

0 1 2 3 4 5 6 7 8 9 10 metres

Rev:	Desc:	By:	Date:	Chkd:
-	-	-	-	-
Buckle Chamberlain Partnership Ltd. Architects & Architectural Technologists. Mill House, Llanccayo Court, Llanccayo, Usk, Monmouthshire NP15 1HY Tel: 01291 672264 01291 673424 Fax: 01291 671660 Email: enquiries@bucklechamberlain.co.uk				
Client	Hallmark Care Homes			
Project	Proposed Care Home Pound Place Roundstone Lane Angmering			
Drawing	Roof Plan			
Date	Nov. 2020	Scale	1:100 @ A0	
Drawn by	RAC	Drawing No	1388/P-134	
Checked by		Status	Planning	