



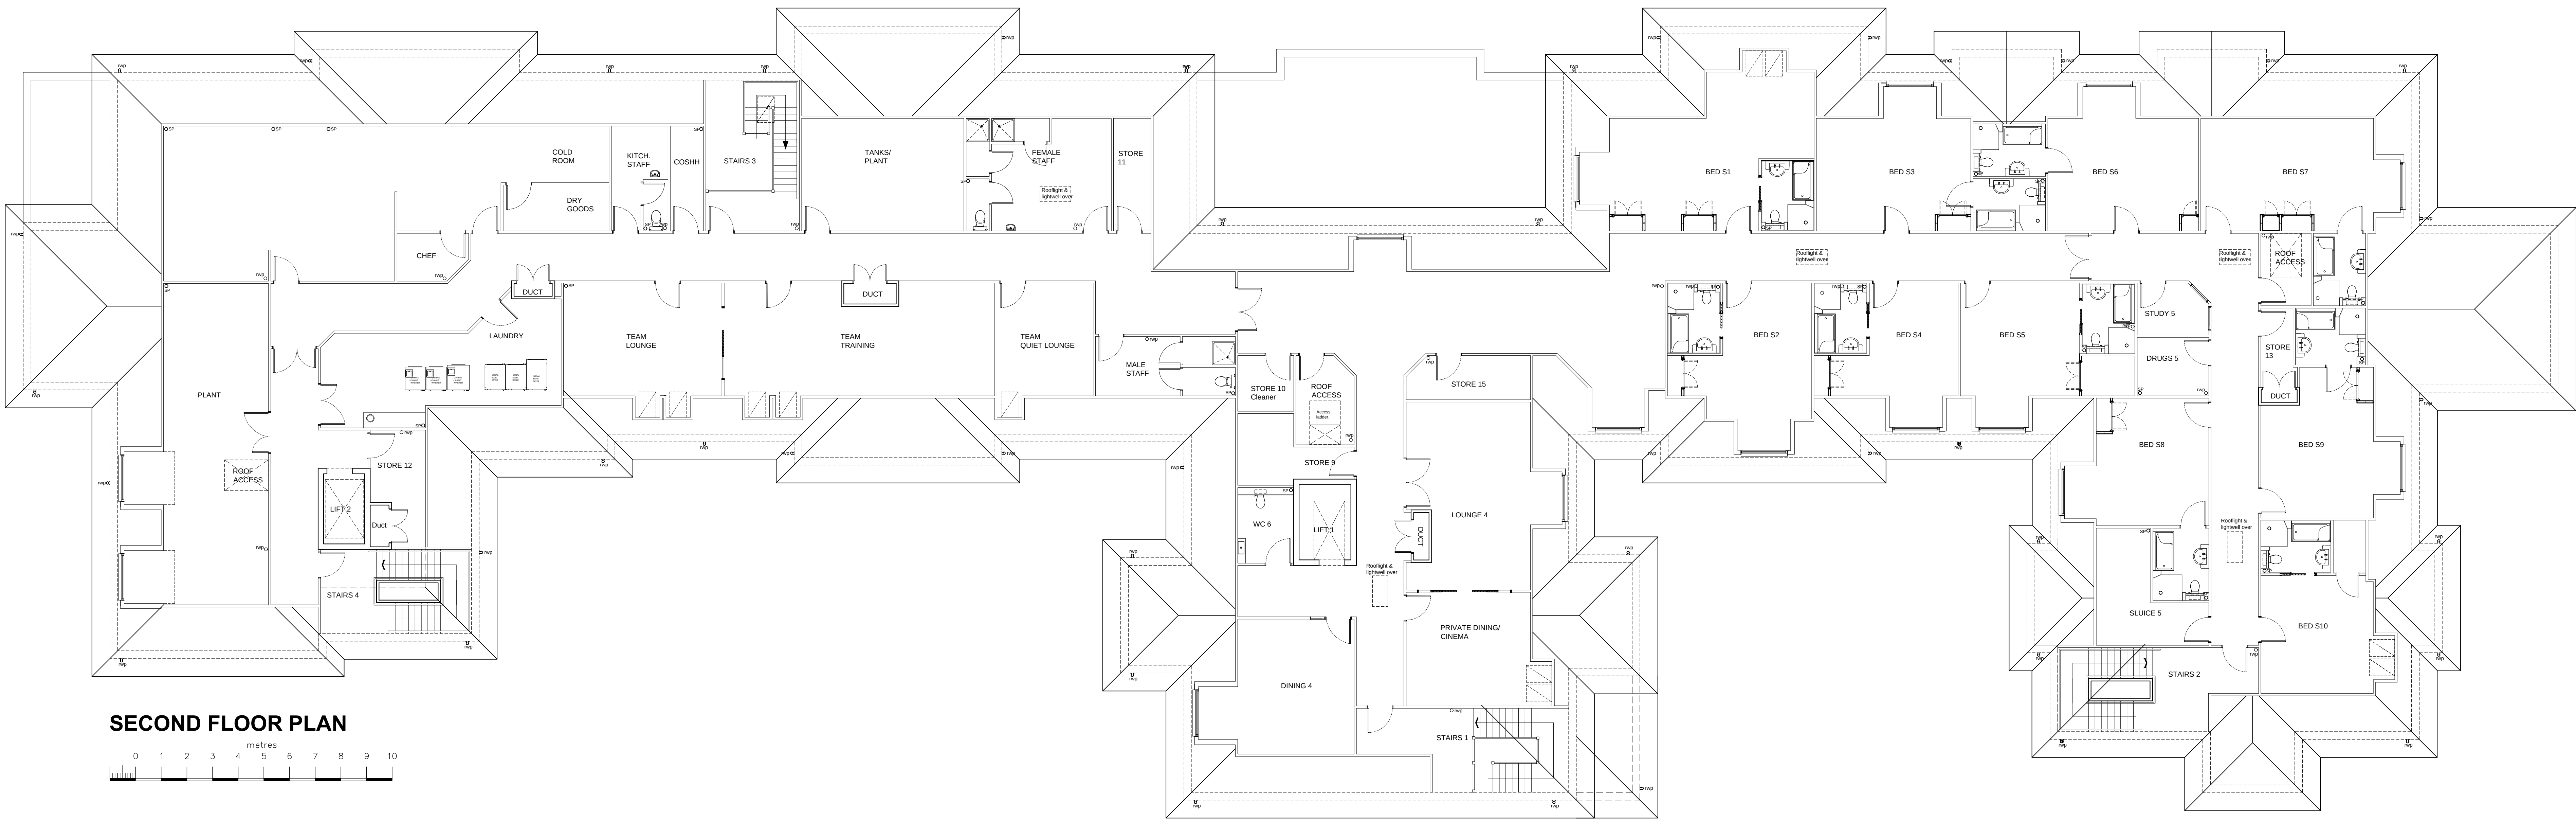

SECOND FLOOR PLAN

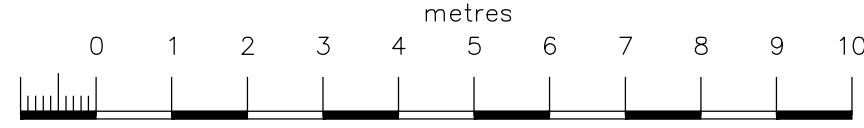

Rev: Desc: By: Date: Chkd:

C	Donner cheeks amended to match elevations	RAC	14.01.21	
B	Roof access hatches added	RAC	27.11.20	
A	Sluice 5 relocated and roof access added	RAC	26.11.20	

Buckle Chamberlain Partnership Ltd.
Architects & Architectural Technologists.
Mill House, Llancayo Court,
Llancayo, UK. Tel: 01291 672664
Monmouthshire Fax: 01291 672624
NP15 1HY Email: enquiries@bucklechamberlain.co.uk

Client	Hallmark Care Homes		
Project	Proposed Care Home Pound Place Roundstone Lane Angmering		
Drawing	Second Floor Plan		
Date	Nov. 2020	Scale	1:100 @ A0
Drawn by	RAC	Drawing No	1388/P-133 C
Checked by	.		
Status	Planning		