


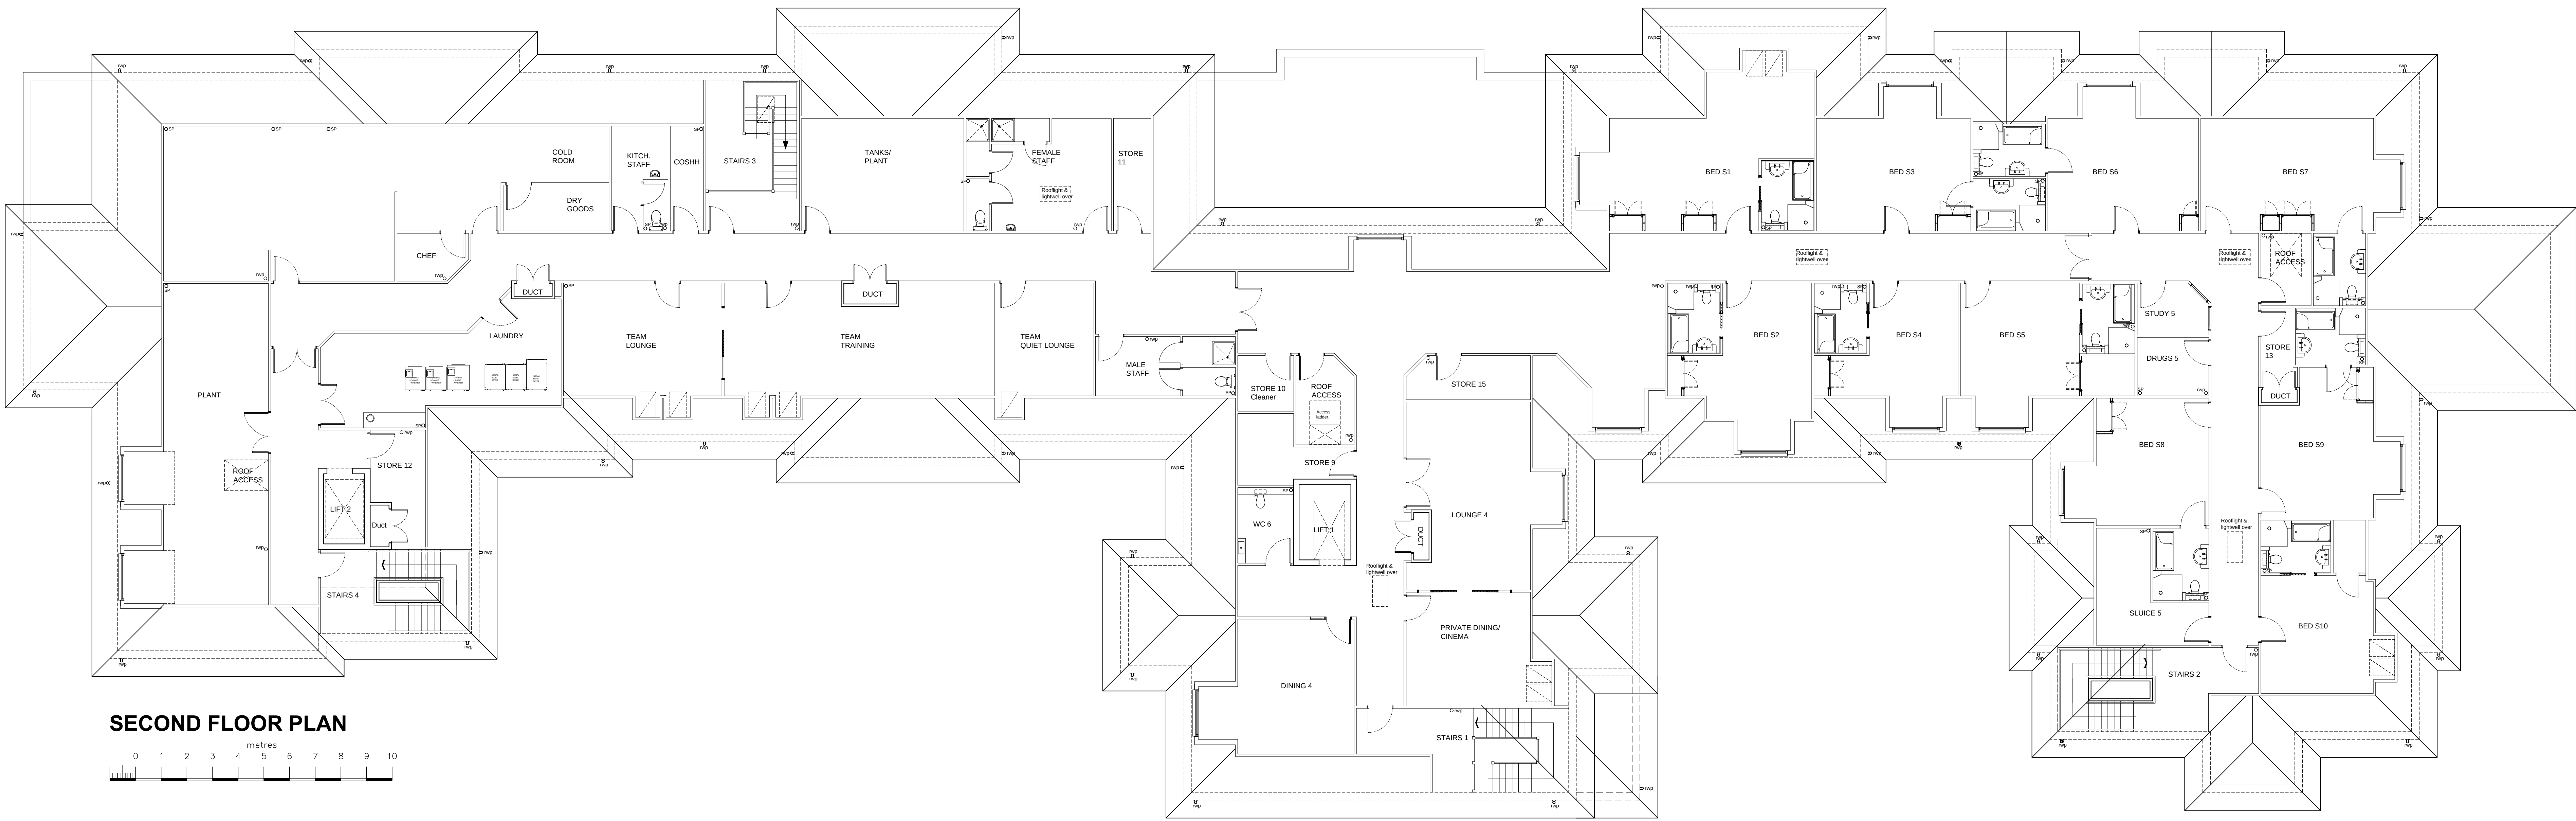

|   |                                           |                                                                   |            |       |
|---|-------------------------------------------|-------------------------------------------------------------------|------------|-------|
| Rev: Desc:   |                                           | By:                                                               | Date:      | Chkd: |
| C   | Donner cheeks amended to match elevations | RAC                                                               | 14.01.21   |       |
| B   | Roof access hatches added                 | RAC                                                               | 27.11.20   |       |
| A   | Sluice 5 relocated and roof access added  | RAC                                                               | 26.11.20   |       |
| <b>Buckle Chamberlain Partnership Ltd.</b><br>Architects & Architectural Technologists.<br>Mill House, Llancayo Court,<br>Llancayo, U.K.<br>NP15 1HY |                                           |                                                                   |            |       |
| Client   |                                           | Hallmark Care Homes                                               |            |       |
| Project   |                                           | Proposed Care Home<br>Pound Place<br>Roundstone Lane<br>Angmering |            |       |
| Drawing   |                                           | Second Floor Plan                                                 |            |       |
| Date   | Nov. 2020                                 | Scale                                                             | 1:100 @ A0 |       |
| Drawn by   | RAC                                       | Drawing No.                                                       | 1388/P-133 |       |
| Checked by   |                                           | Status                                                            | Planning   |       |