



Figure E3b - Specifications for Compensation



SOUTH ELEVATION to Brougham Grove

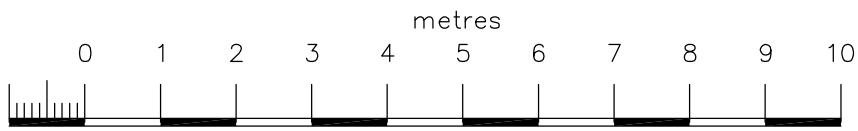

2x Schwegler 1FR Bat Tube to be fitted close to the eaves on the southern elevation of the building at locations shown. One fitted as a requirement of this licence application, the second fitted for enhancements as outlined in Phase I and Bat Building Survey Report (Corylus Ecology January 2019)

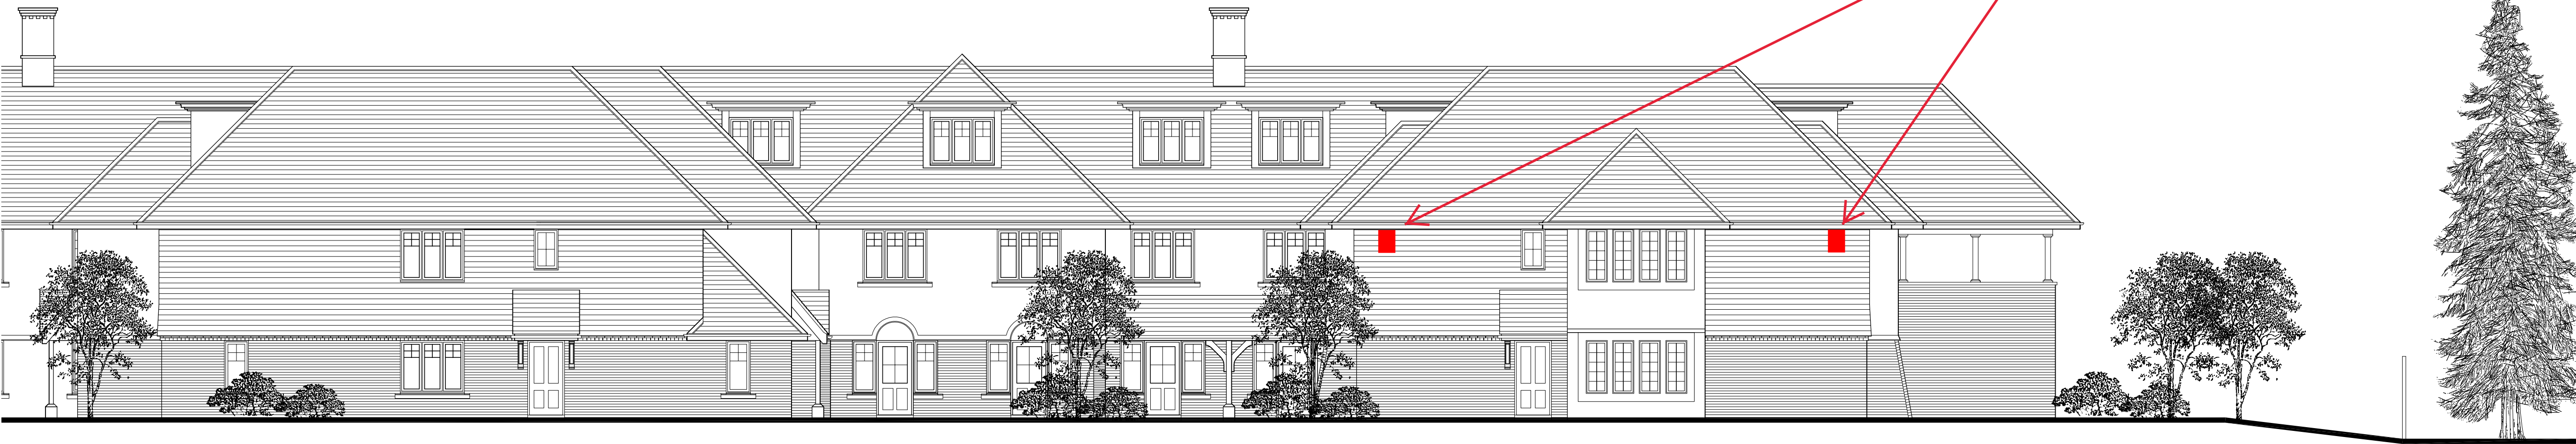

WEST ELEVATION to Roundstone Lane

Rev: Desc: By: Date: Chkd:

C	Amended to revised proposals	RAC	08.01.19	.
B	Ridge height reduced and elevations amended to match revised floor plans	RAC	13.08.18	.
A	First floor window to south elevation omitted	RAC	22.03.18	.

Buckle Chamberlain Partnership Ltd.
Architects & Architectural Technologists.
Mill House, Llancayo Court, Tel: 01291 672264
Llancayo, Wks, 01291 673424
Monmouthshire Fax: 01291 671050
NP15 1HY Email: enquiries@bucklechamberlain.co.uk

Client	Hallmark Care Homes		
Project	Proposed Care Home Pound Place Roundstone Lane Angmering		
Drawing	South and West Elevations		
Date	March 2018	Scale	1:100 @ A1
Drawn by	RAC	Drawing No	1388/202 C
Checked by	.	Preliminary	
Status			