
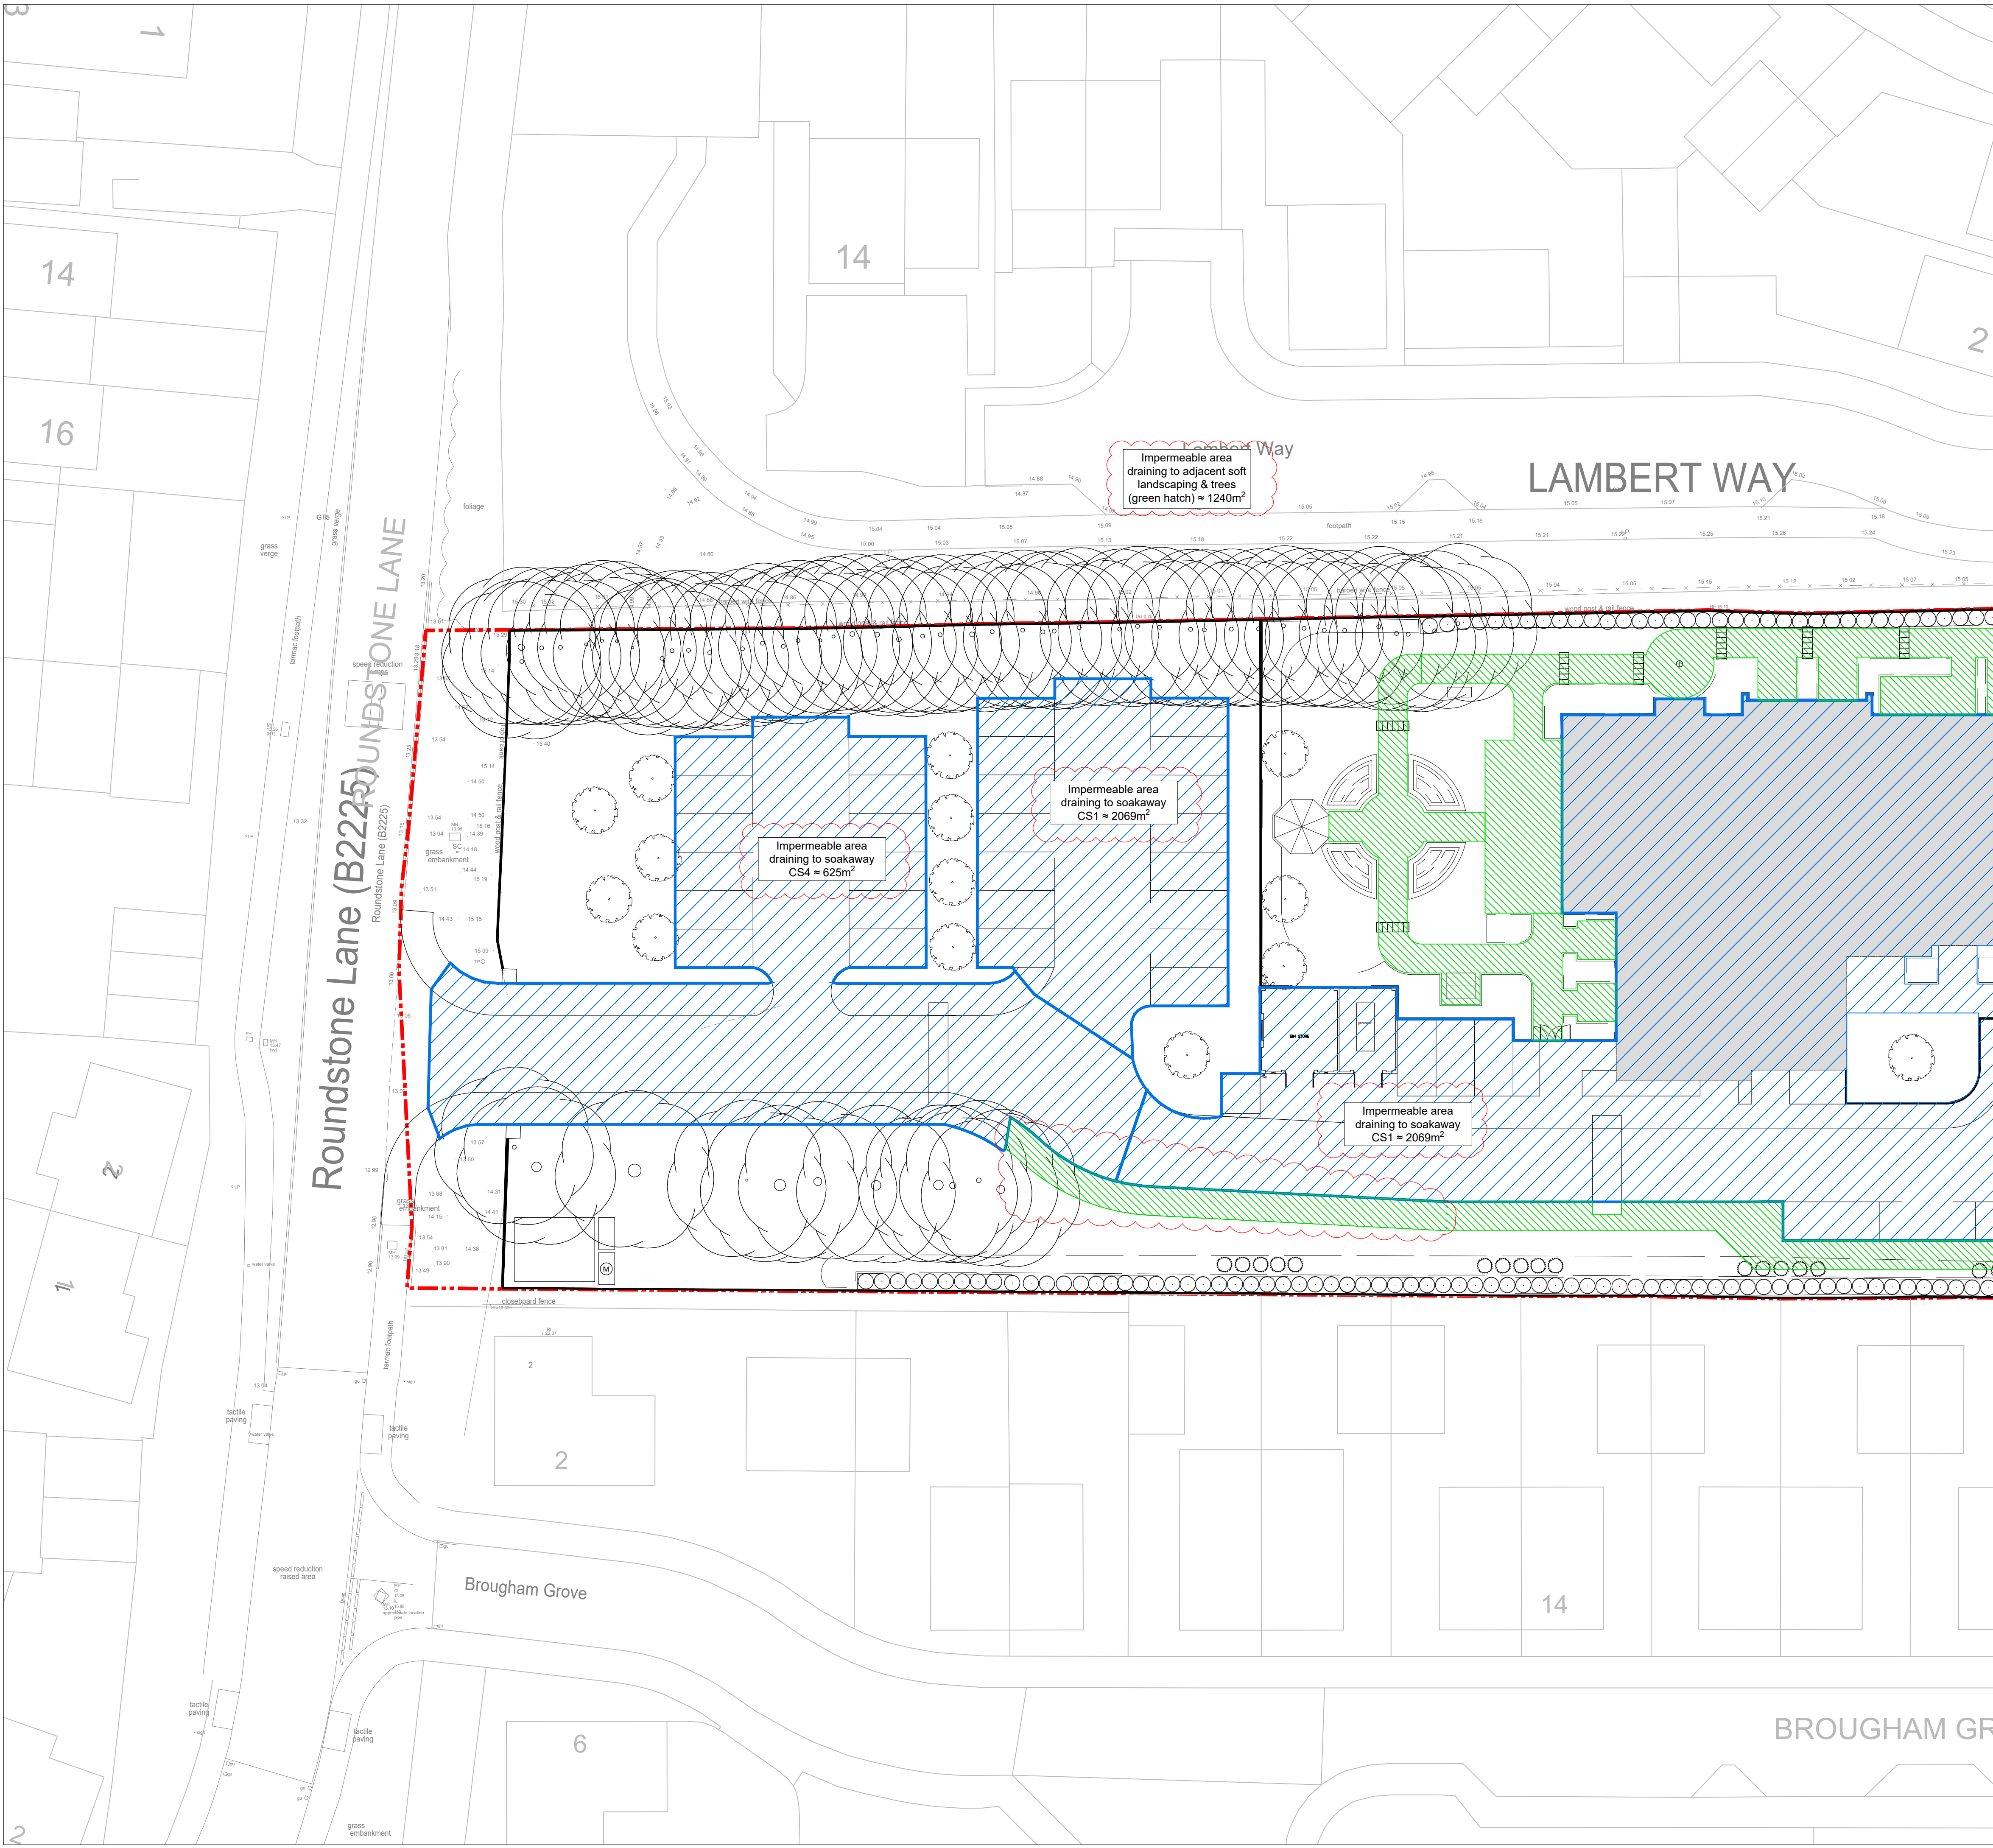


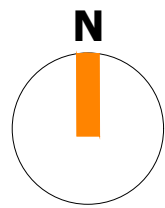

CONTINUED ON DRG PP-ISS-XX-XX-DR-C-3501

- NOTES:
1. Site plan provided by Architect.

|         |          |           |                                   |
|---------|----------|-----------|-----------------------------------|
| P03     | 15.07.20 | PL/PL     | AREAS BROKEN DOWN TO SOAKAWAYS    |
| P02     | 21.02.20 | PL/TW     | SITE PLAN UPDATED. AREAS REVISED. |
| P01     | 22.11.19 | PL/TW     | FOR INFORMATION                   |
| REV     | DATE     | DRAWN/CHK | REVISION INFO                     |
| STATUS: |          |           |                                   |

FOR APPROVAL

CLIENT:  
SAVISTA DESIGN AND BUILD

PROJECT:  
POUND PLACE  
ROUNDSTONE ROAD  
ANGMERING

DRAWING TITLE:  
PROPOSED  
IMPERMEABLE AREAS  
SHEET 1

|                        |              |              |
|------------------------|--------------|--------------|
| JOB NUMBER:            | SCALE AT A1: | REV. STATUS: |
| SE1612                 | 1:200        | S2           |
| DRAWING NUMBER:        | REVISION:    |              |
| PP-ISS-XX-XX-DR-C-3500 | P03          |              |

LONDON 20 IRONMONGER LANE | LONDON | EC2V 8EP | UK  
T: +44 (0)207 600 2912  
BRISTOL 89-95 REDCLIFFE STREET | BRISTOL | BS1 6LU | UK  
T: +44 (0)117 922 7039  
MANCHESTER COMMERCIAL WHARF | 6 COMMERCIAL STREET  
MANCHESTER, M15 4PZ | UK  
T: +44 (0)845 643 2741  
www.iesigroup.com

IESI STRUCTURES

APR 18 2020 10:21:11