

NOTES:

P03	15.07.20	PL/PL	AREAS BROKEN DOWN TO SOAKAWAYS
P02	21.02.20	PL/TW	SITE PLAN UPDATED, AREAS REVISED.
P01	22.11.19	PL/TW	FOR INFORMATION
REV	DATE	DRAWN/CHK	REVISION INFO
STATUS:			

FOR APPROVAL

CLIENT:
SAVISTA DESIGN AND BUILD


PROJECT:
POUND PLACE
ROUNDSTONE ROAD
ANGMERING

DRAWING TITLE:
PROPOSED
IMPERMEABLE AREAS
SHEET 2

JOB NUMBER:	SCALE AT A1:	REV. STATUS:
SE1612	SHEET 2	S2
DRAWING NUMBER:	REVISION:	
PP-ISS-XX-XX-DR-C-3501	P03	

LONDON	20 IRONMONGER LANE LONDON EC2V 8EP UK T: +44 (0)207 600 2912
BRISTOL	89-95 REDCLIFFE STREET BRISTOL BS1 6LU UK T: +44 (0)117 922 7039
MANCHESTER	COMMERCIAL WHARF 6 COMMERCIAL STREET MANCHESTER, M15 4PZ UK T: +44 (0)845 643 2741
www.iesigroup.com	

IES STRUCTURES

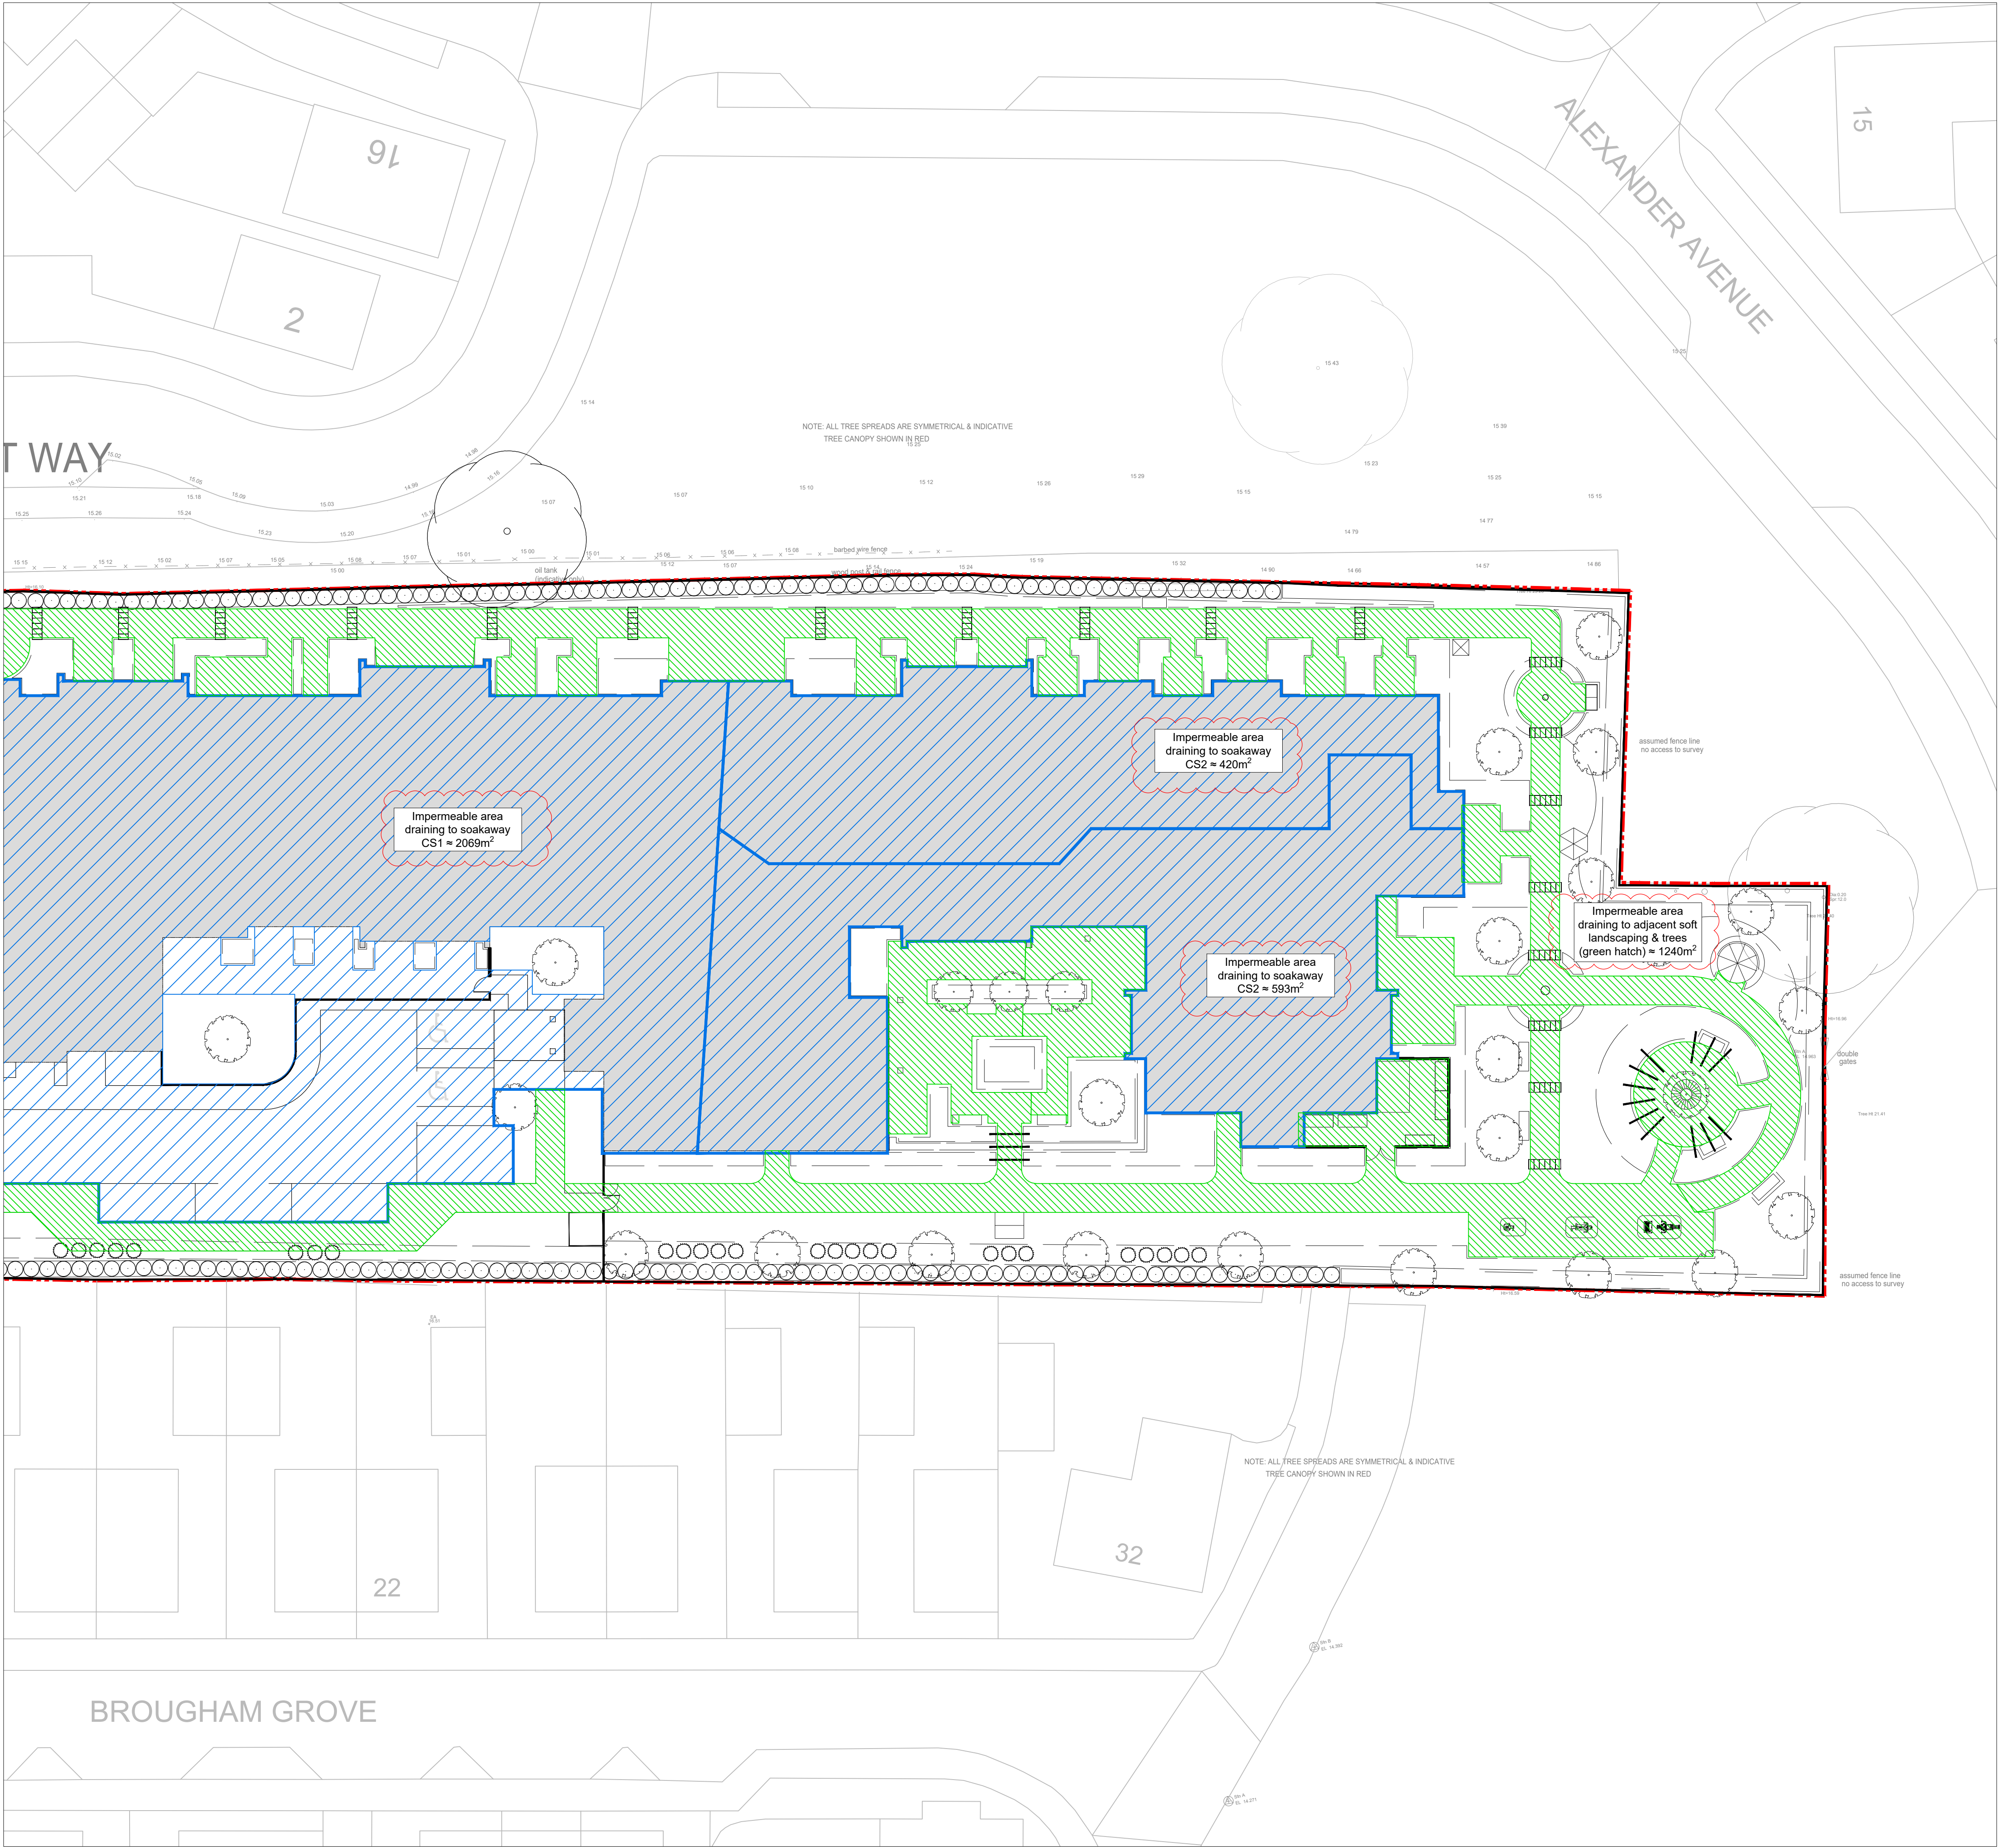

CONTINUED ON DRG PP-ISS-XX-XX-DR-C-3500

