




NOTE
ALL FINISHES
TO MATCH EXISTING

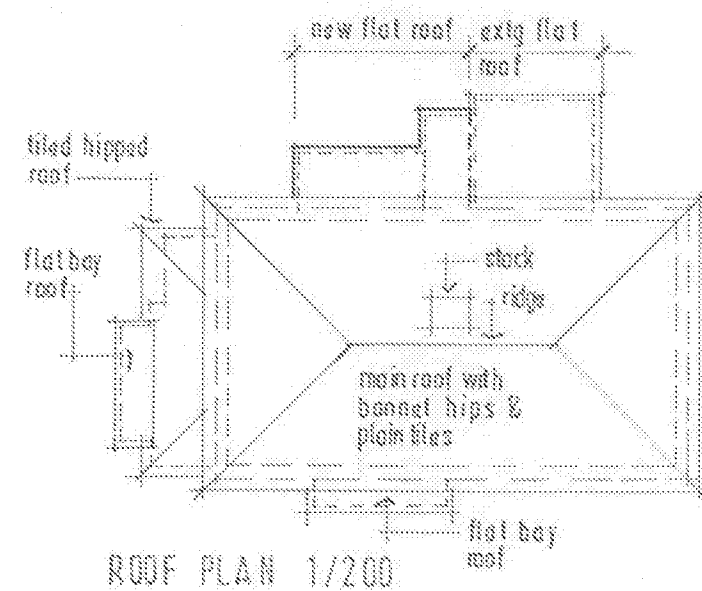


ROOF PLAN 1/200

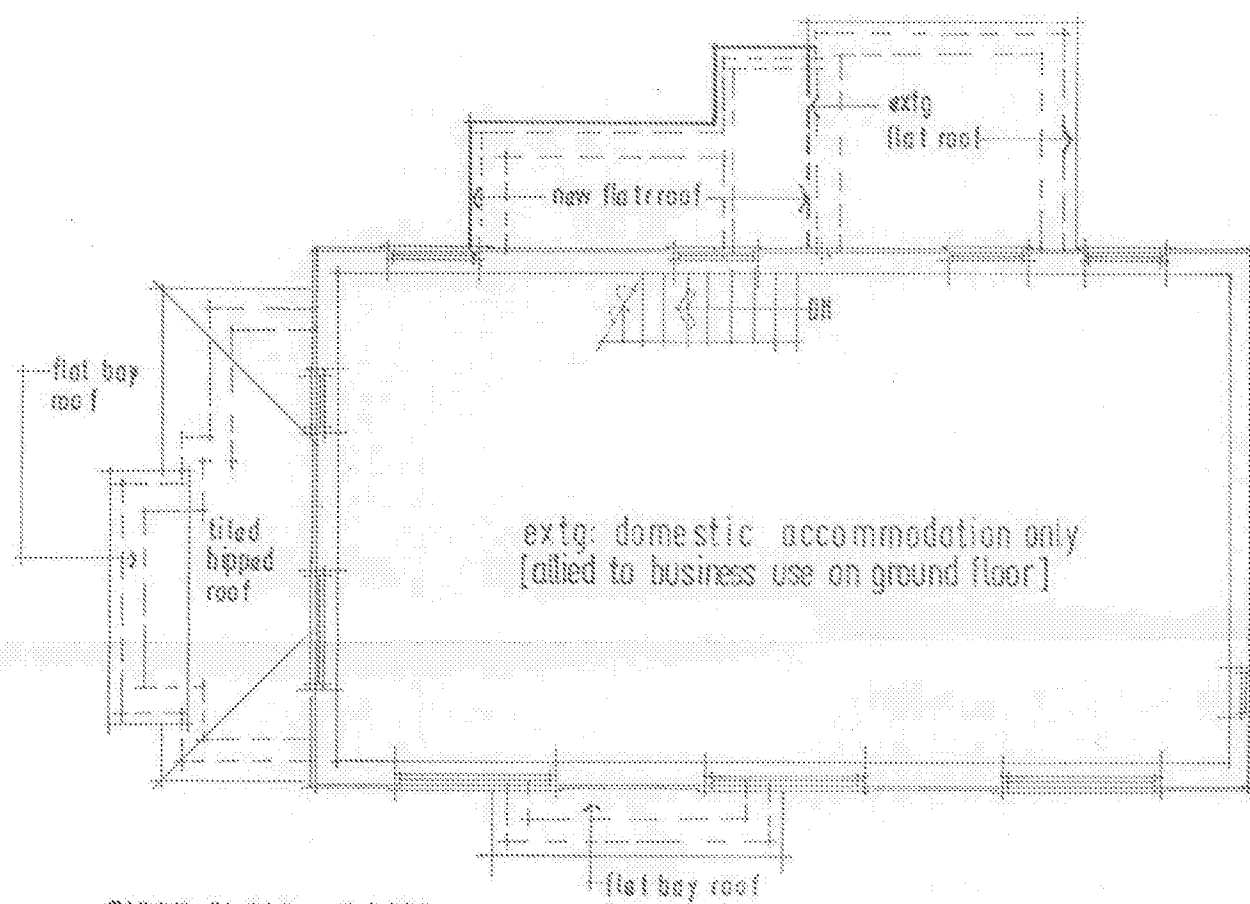


FIRST FLOOR 1/100

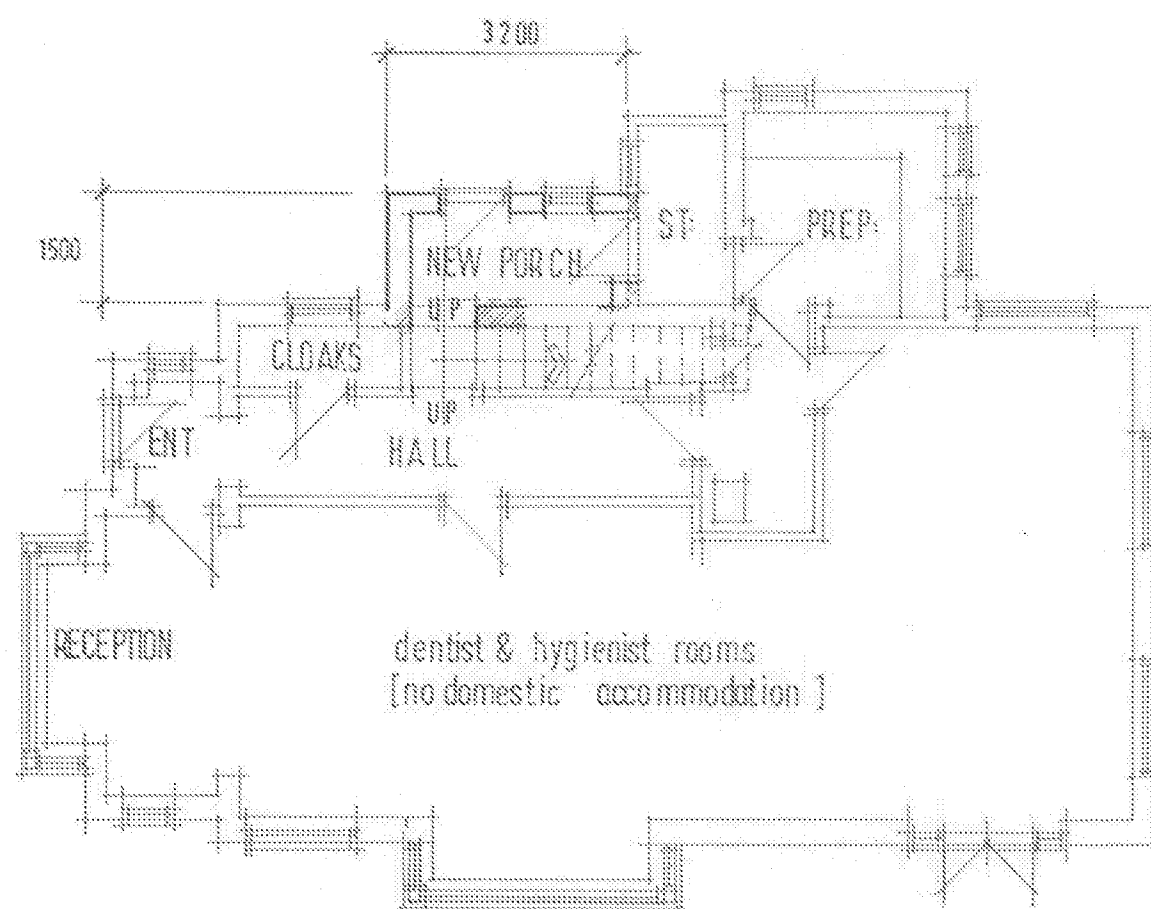


GROUND FLOOR 1/100

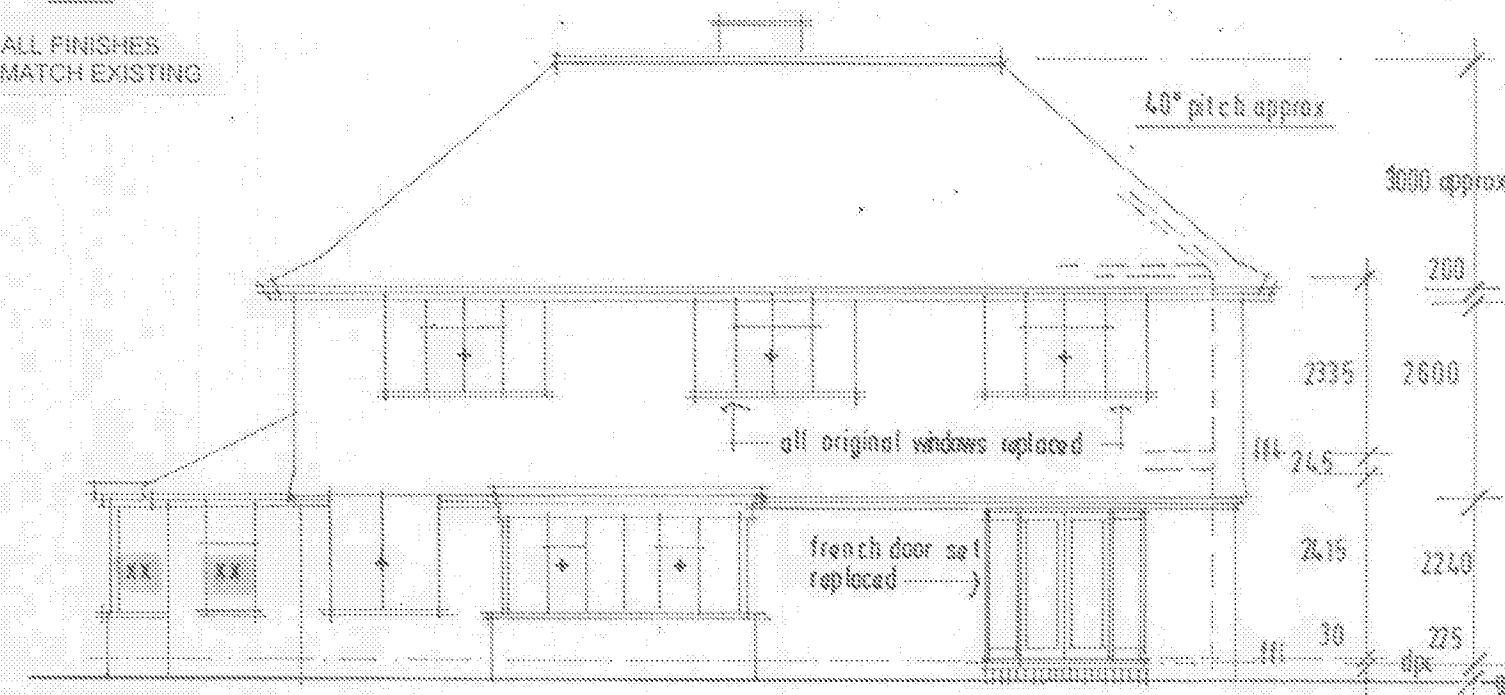


SOUTH 1/100

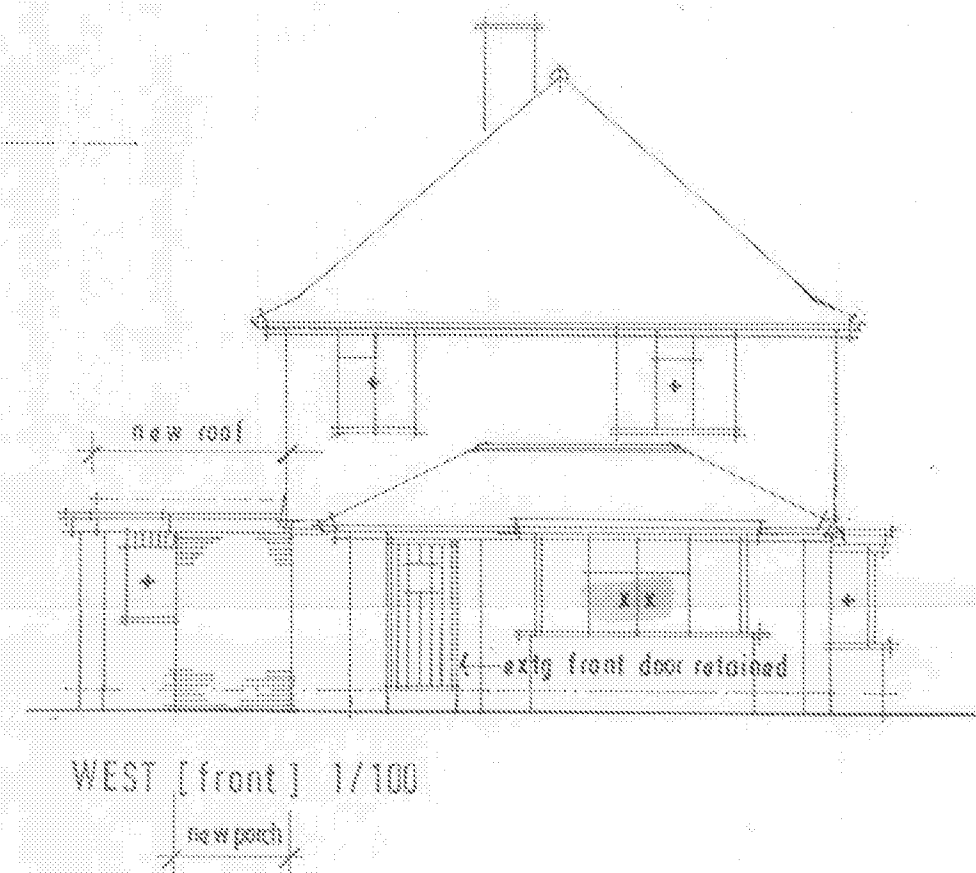

WEST [front] 1/100

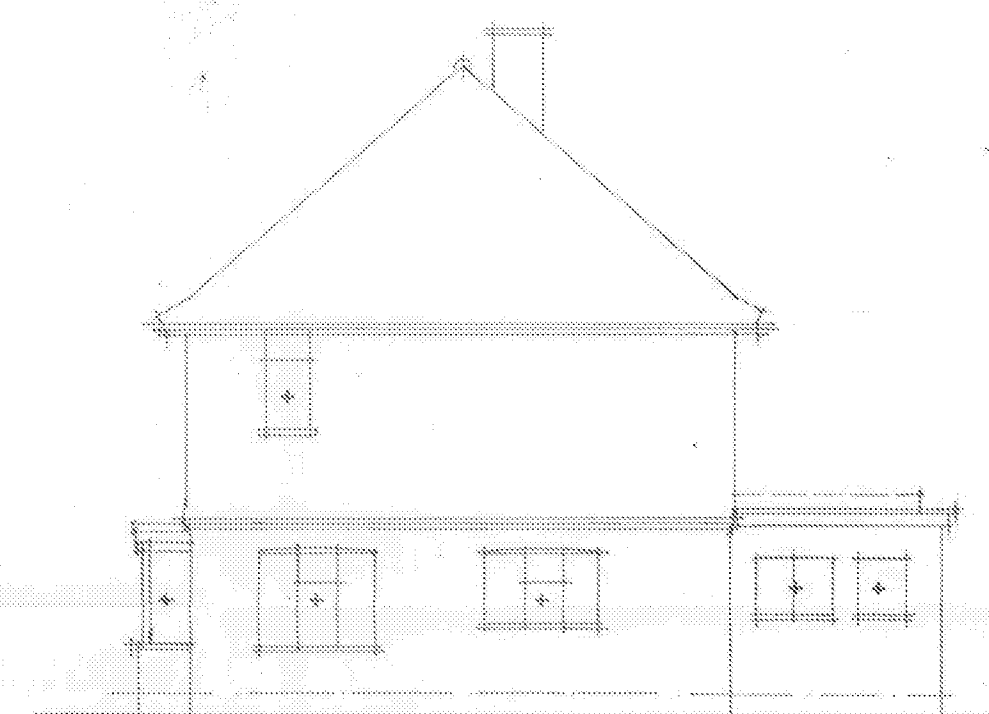

EAST 1/100

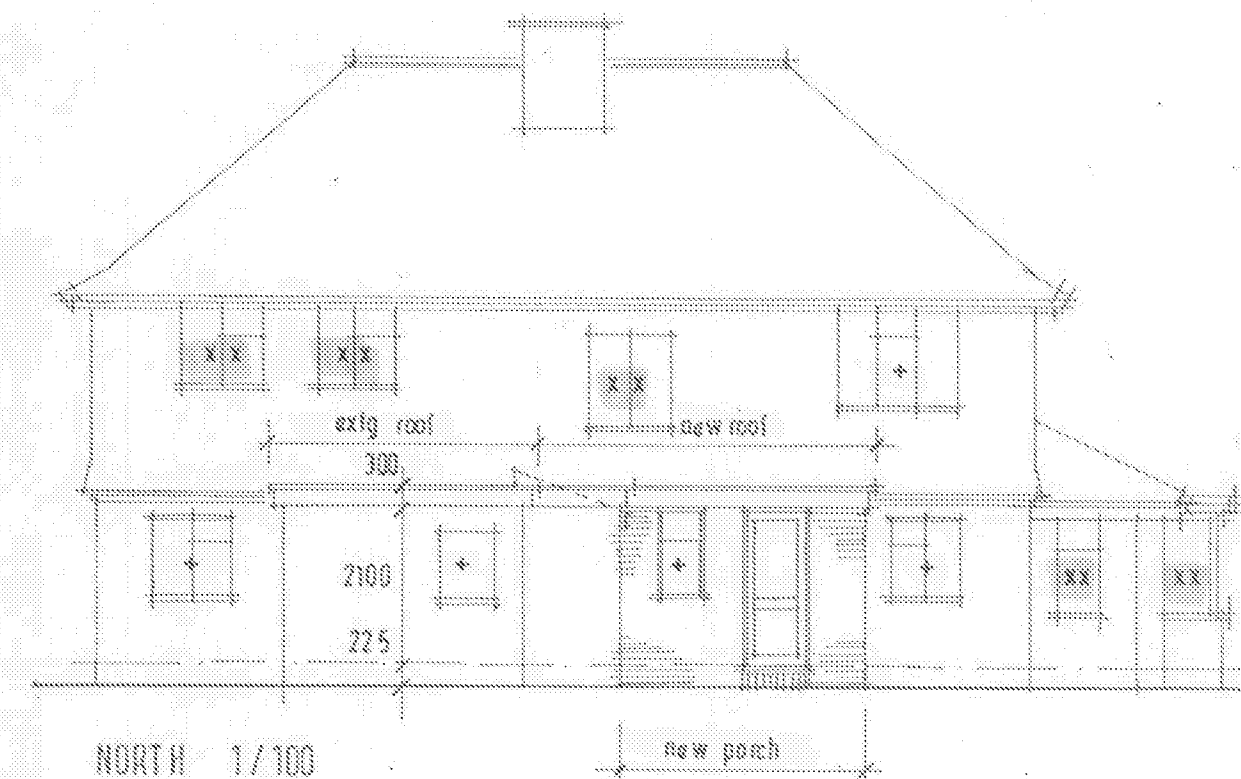

NORTH 1/100

Proposed Window & Door Frames

Window frames replacing the remaining original frames and marked + are white UPVC, double glazed with leaded grills, all as the existing frames marked XX.

Frames to new porch to be as above.

Replacement French door set to south elevation to be in white UPVC double glazed but without leaded grills.

Existing front door to west is a detailed oak door with glazed and leaded vision panel & is retained.

TREVOR E. UNSTED LTD

95-97 SEA LAKE • RUSTINGTON • WEST SUSSEX • BN16 2RQ Tel: 01903 853600

Client: MR & MRS B HONG

Project: EXTENSION & WINDOW REPLACEMENT
AT CORNERWAYS, WEAVERS HILL,
ANDMERING, W/SUSSEX, BN16 4BE.

Drawing: PROPOSED

Scale: A5 SHOW H Drawing No.:

Date: MARCH 2013 12/4005/3

Drawn: 1:1 Revisions:

Copyright: [Redacted]

The contractor must check all dimensions and levels on site and ensure dimensions are to be agreed from drawings.

It is the contractor's responsibility to ensure compliance with all statutory authority requirements, carry out works with total regard to existing and retained structure. Works and materials to latest CPDS.

Drawing to be read in strict accordance with engineer's information where applicable.

All structural timber C16 unless otherwise noted. All structural and external timber pressure impregnated with preservative, cut ends site treated with Cuprinol or similar treatment.

Local authority to witness satisfactory test on all new and affected foundation drainage.