
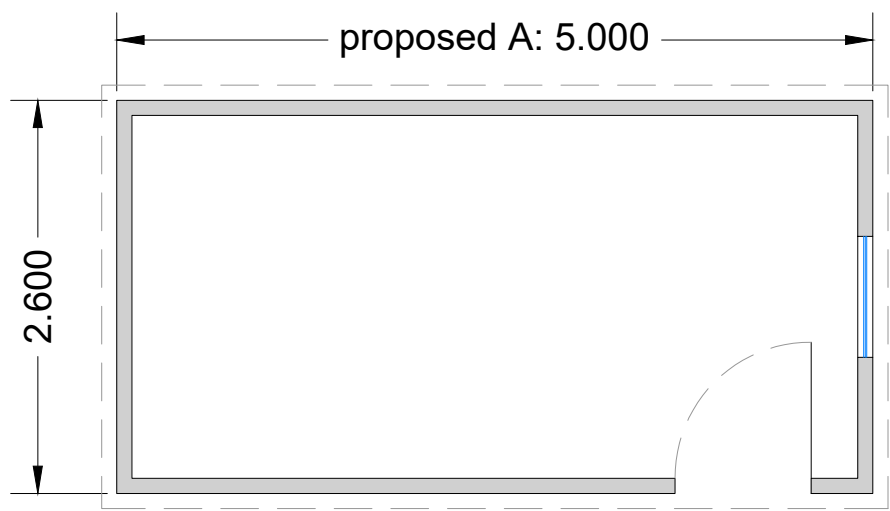


PROPOSED A: FRONT ELEVATION (approx. East)
Scale 1:50 @ A1


REAR ELEVATION (approx. West)
Scale 1:50 @ A1

SIDE ELEVATION (approx. North)
Scale 1:50 @ A1




SIDE ELEVATION (approx. South)
Scale 1:50 @ A1

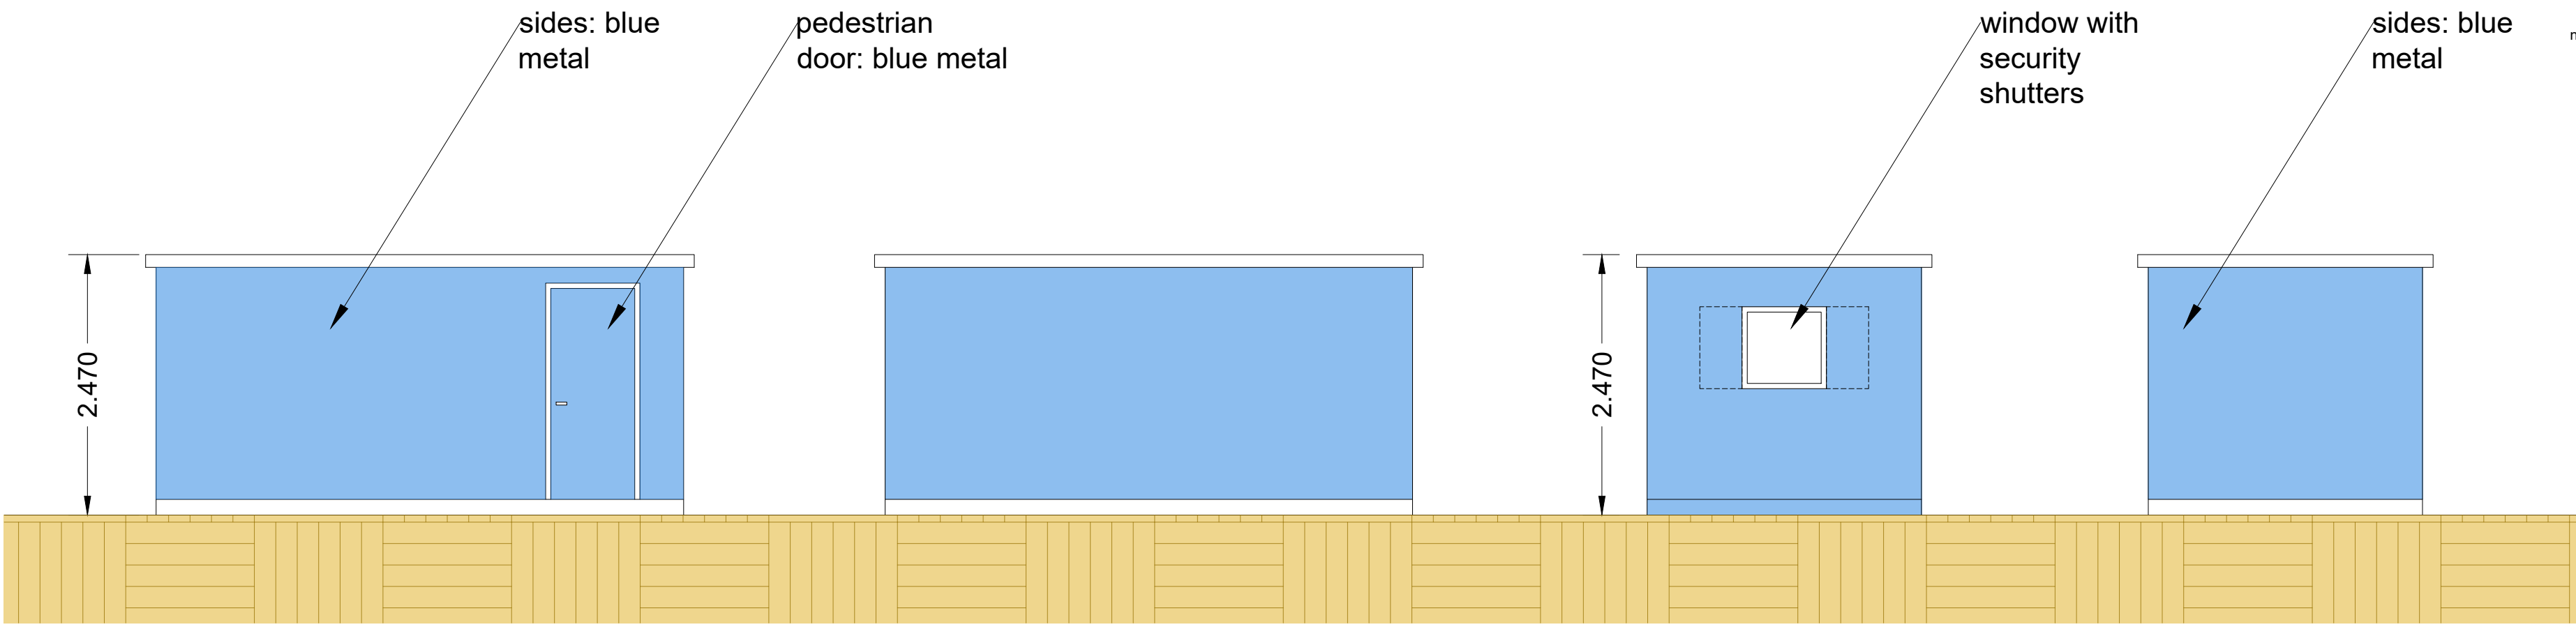

PROPOSED A: FLOOR PLAN
Scale 1:50 @ A1

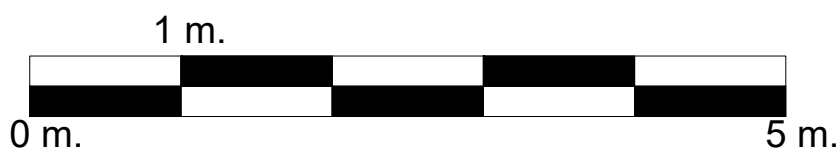






PROPOSED A: ROOF PLAN
Scale 1:50 @ A1

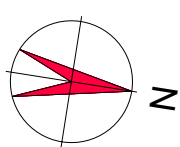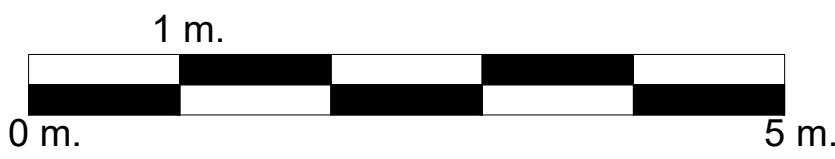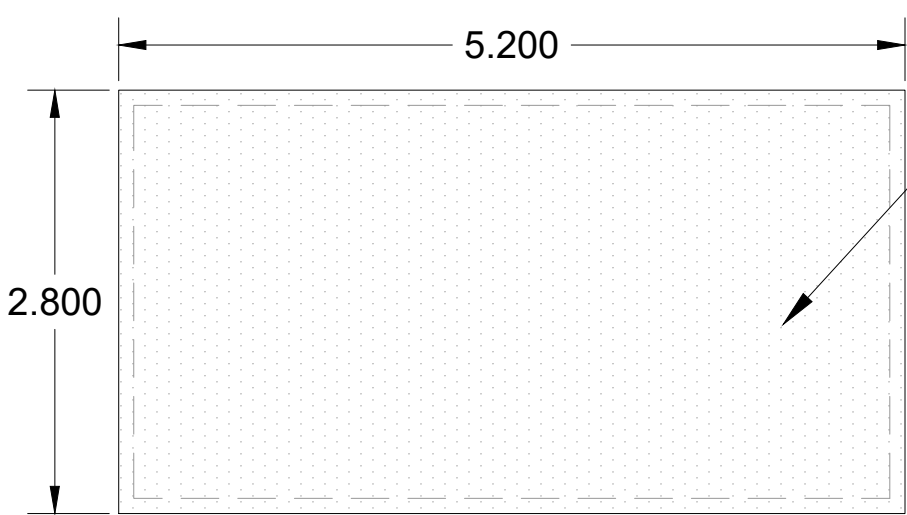


PROPOSED B: SIDE ELEVATION (approx. South)
Scale 1:50 @ A1

SIDE ELEVATION (approx. North)
Scale 1:50 @ A1



FRONT ELEVATION (approx. East)
Scale 1:50 @ A1

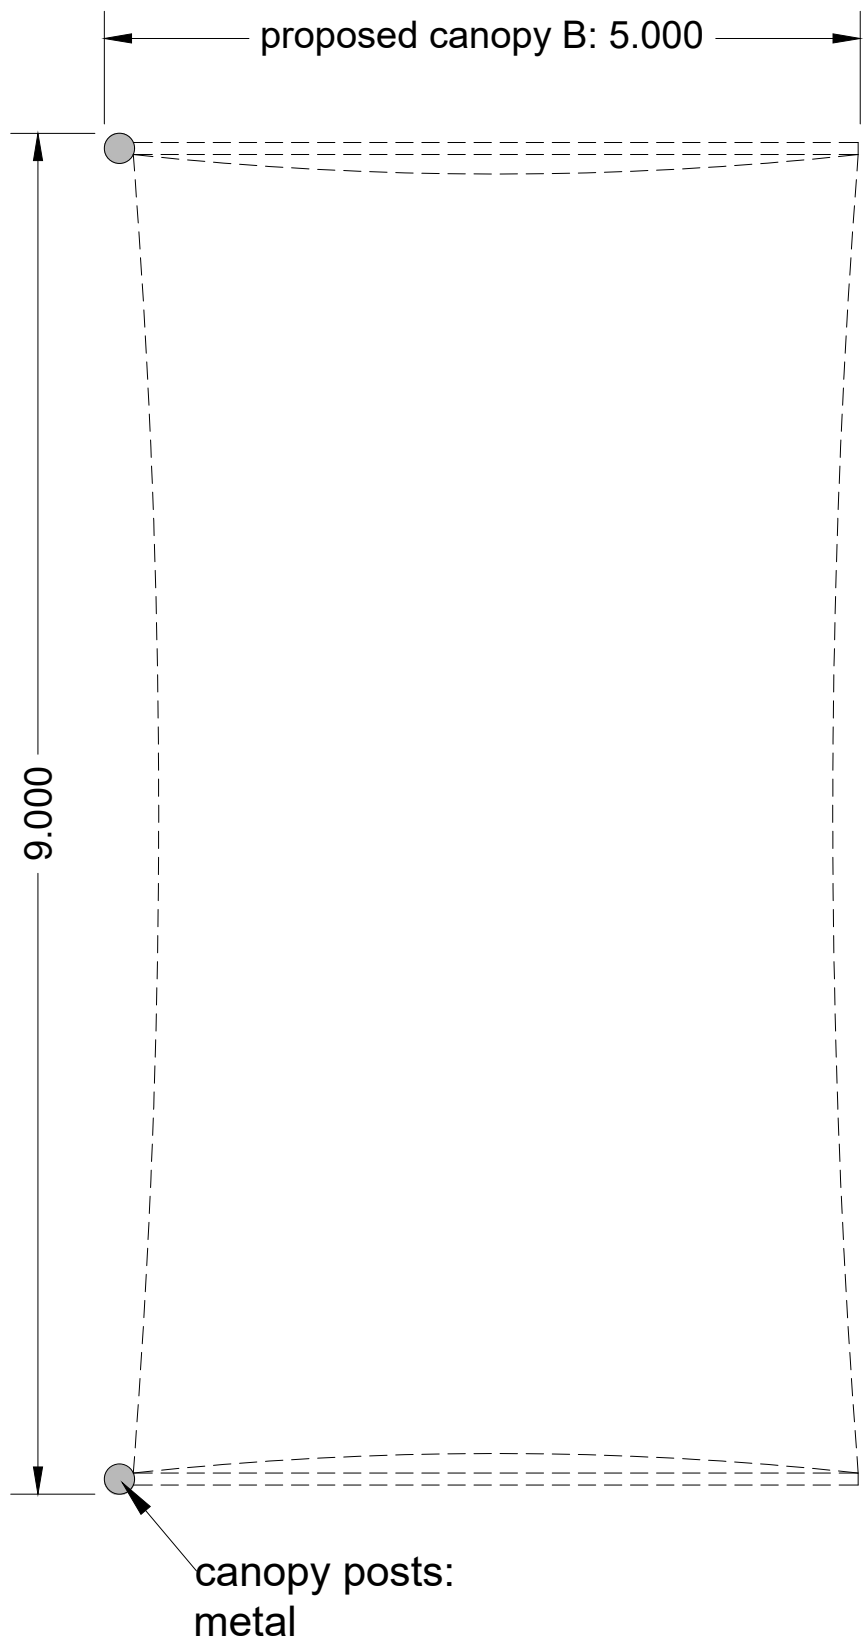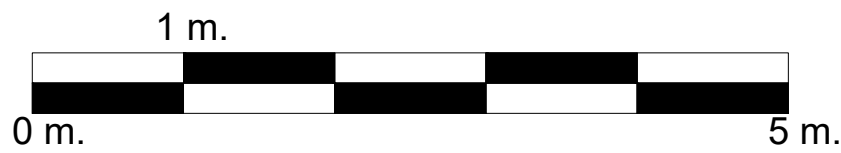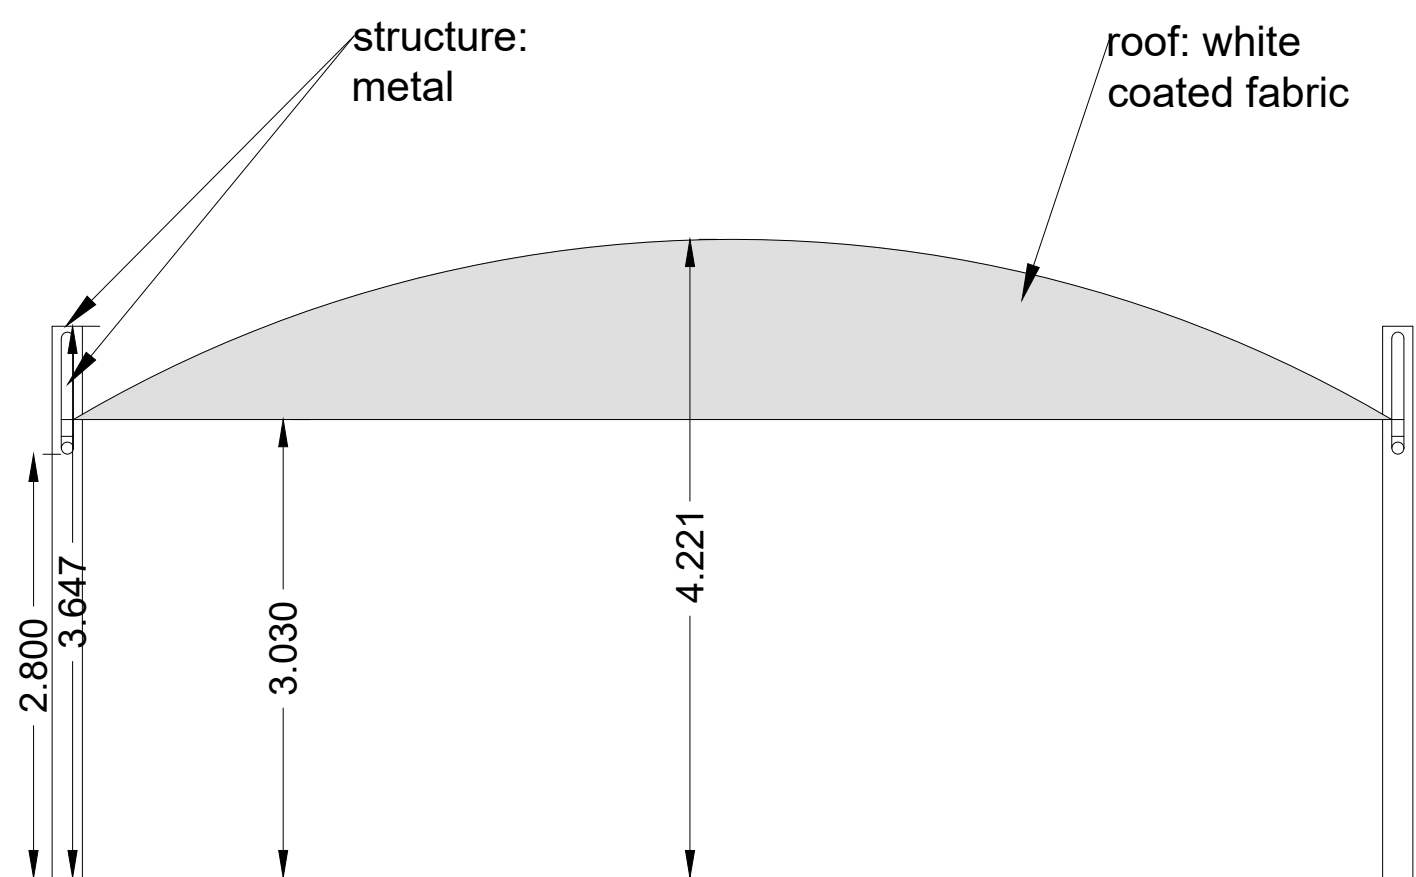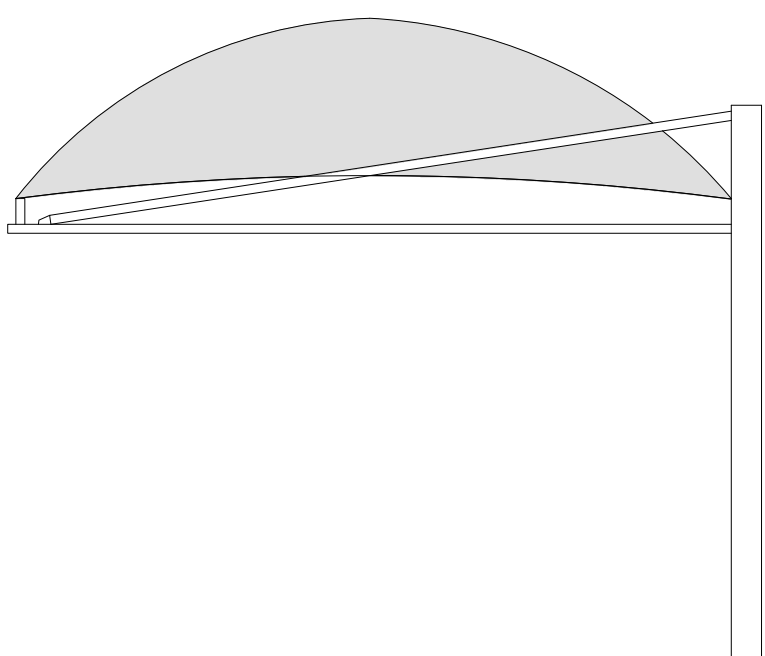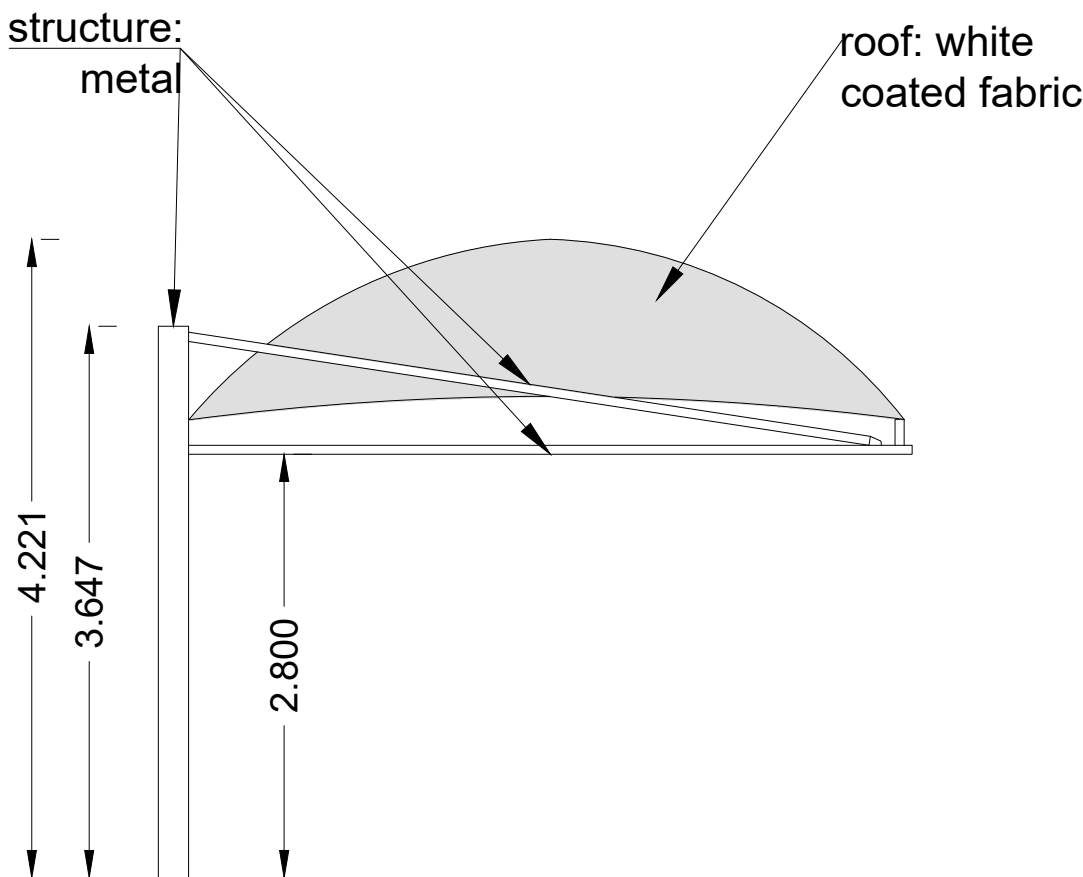

canopy posts:
metal

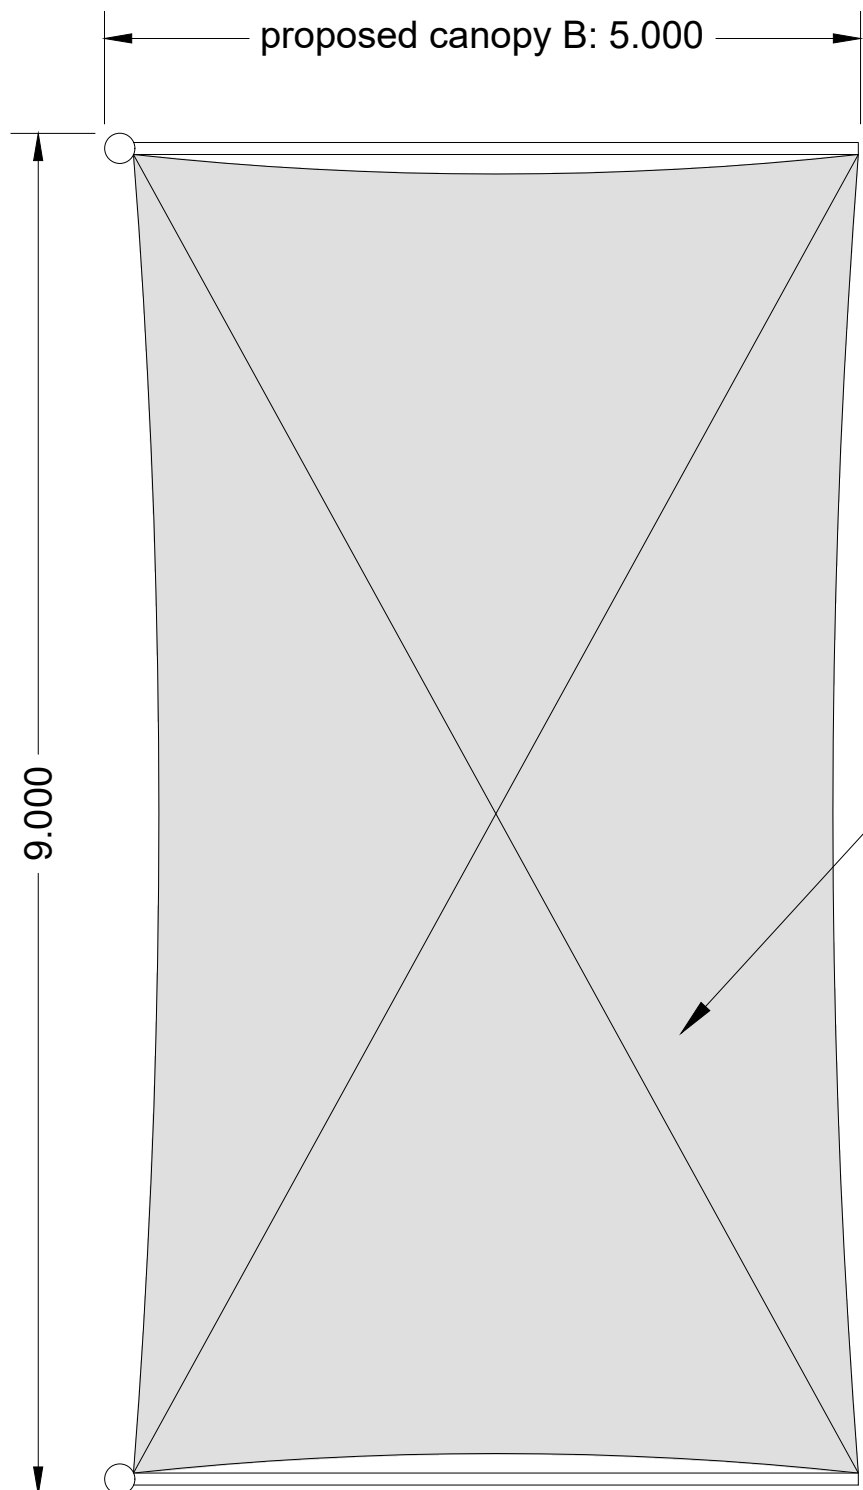


roof B: coated
fabric, colour
white

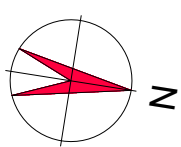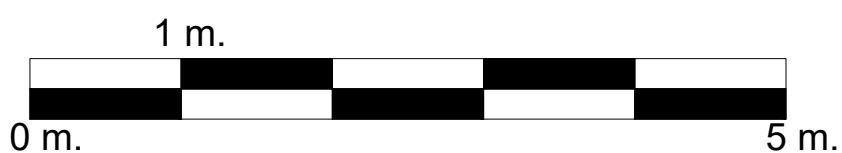


PROPOSED B: FLOOR PLAN
Scale 1:50 @ A1

PROPOSED B: ROOF PLAN
Scale 1:50 @ A1

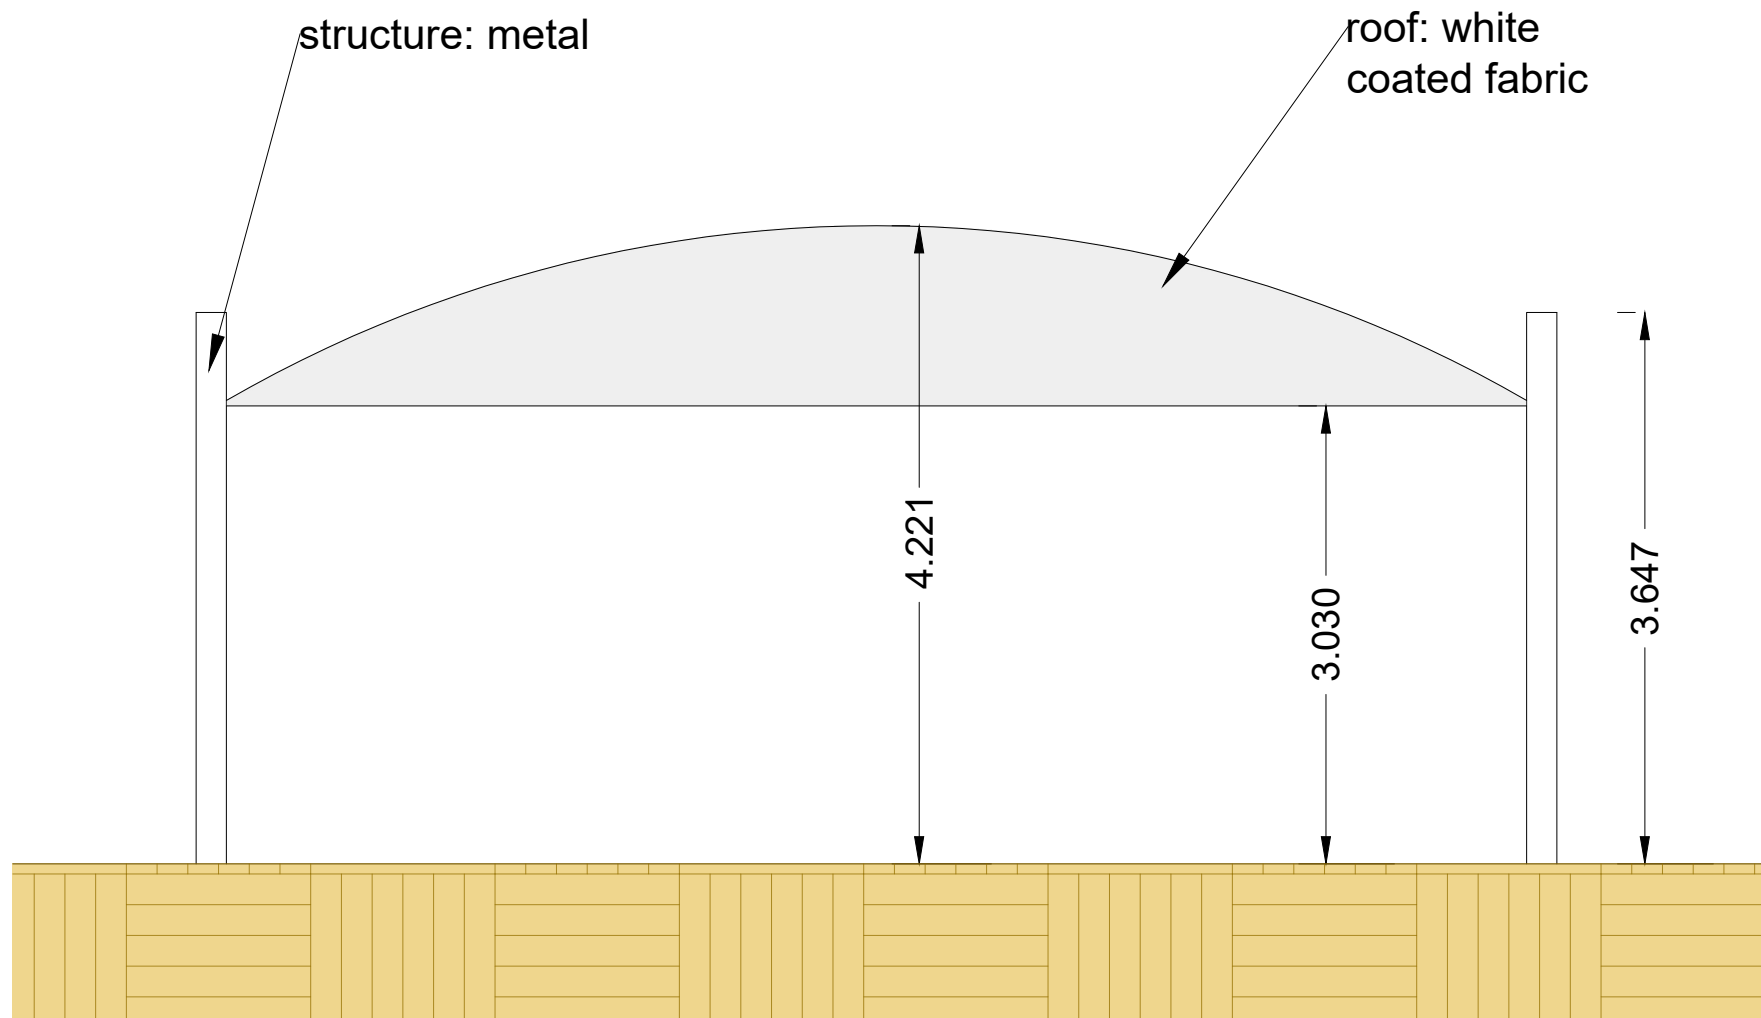

REAR ELEVATION (approx. West)
Scale 1:50 @ A1

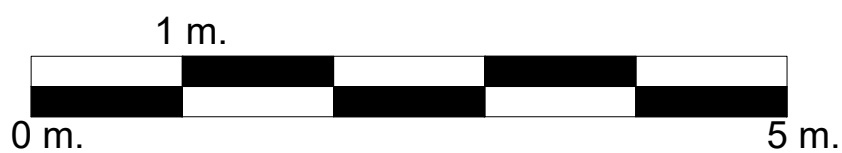

Rev. B: Note amended. Submission.
Rev. A: Submission.

18-03-26 (agh)
20-01-26 (agh)

CLIENT	Highdown Garden Centre	POSTCODE	BN12 6PG
SITE	Littlehampton Rd, Angmering, Worthing		
PROJECT	Hand Car wash		
STAGE	Planning Application		
DRAWING	Proposed structures A and B: floor and roof plans and elevations		
SCALE	1:50@A1	BY	agh
DATE	December 2025	CHECKED	CP
		DRAWING No.	MSC2116-348
MALCOLM SCOTT			
CONSULTANTS			

Unit 4 The Triangle, Wilwood Drive, Worchester WR5 2JH Tel: 01905 728 353 www.malcolmscott.co.uk Email: malcolmscott.co.uk
THIS DRAWING MAY NOT BE REPRODUCED WITHOUT OUR WRITTEN CONSENT