




A/41/12 + A/42/12/CA

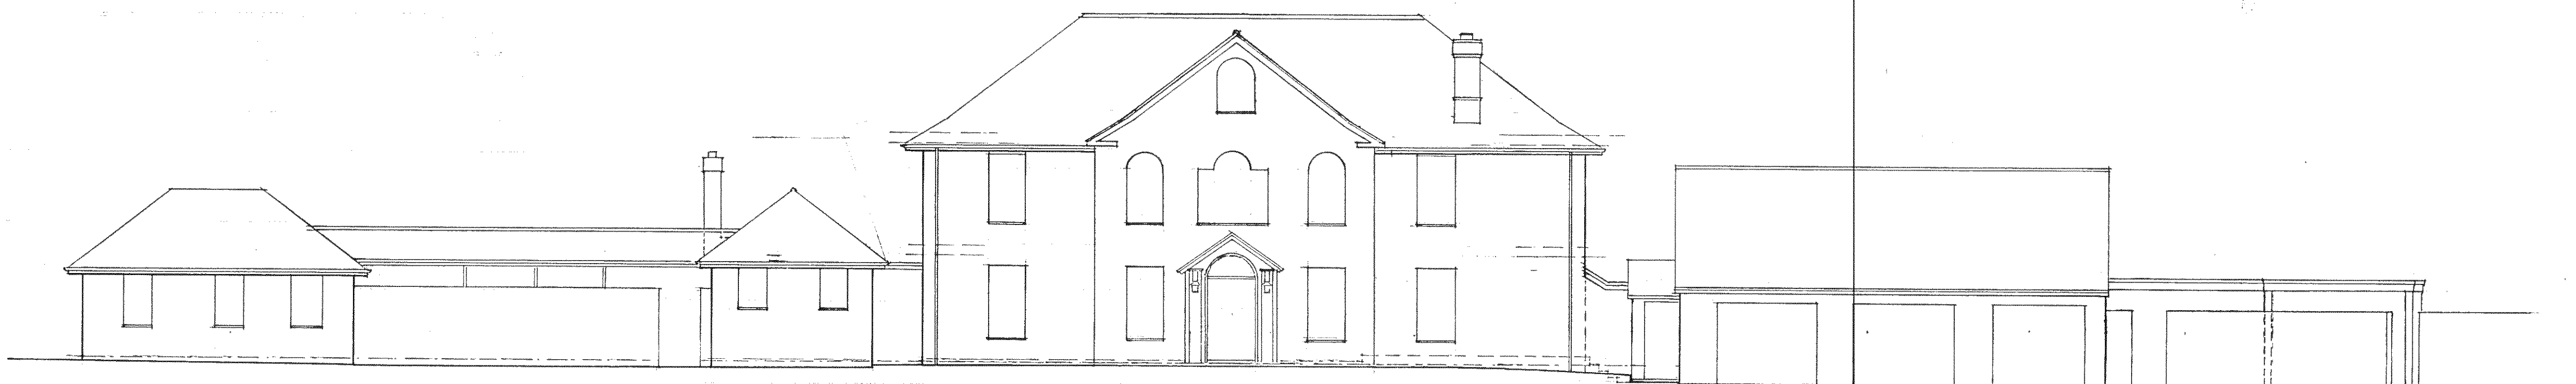

Front Elevation : north aspect

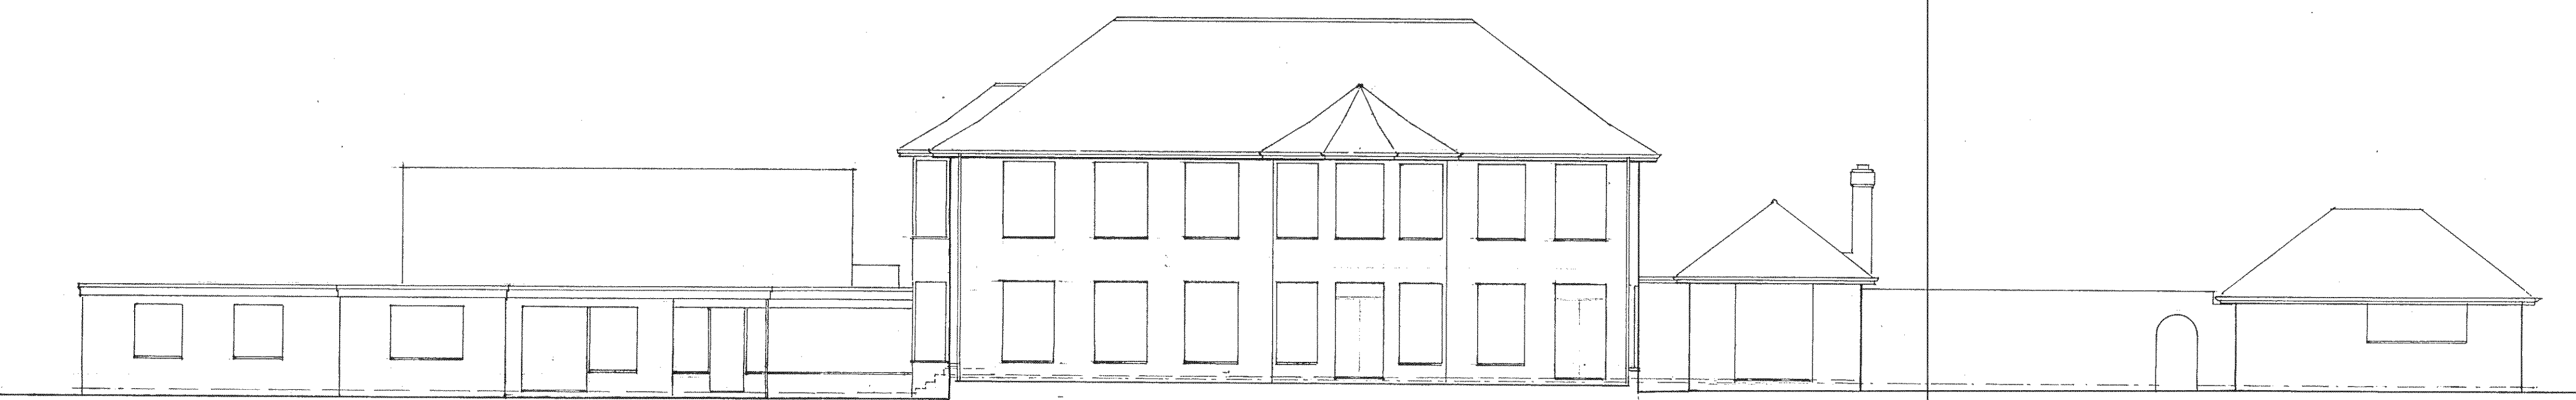


Rear Elevation : south aspect

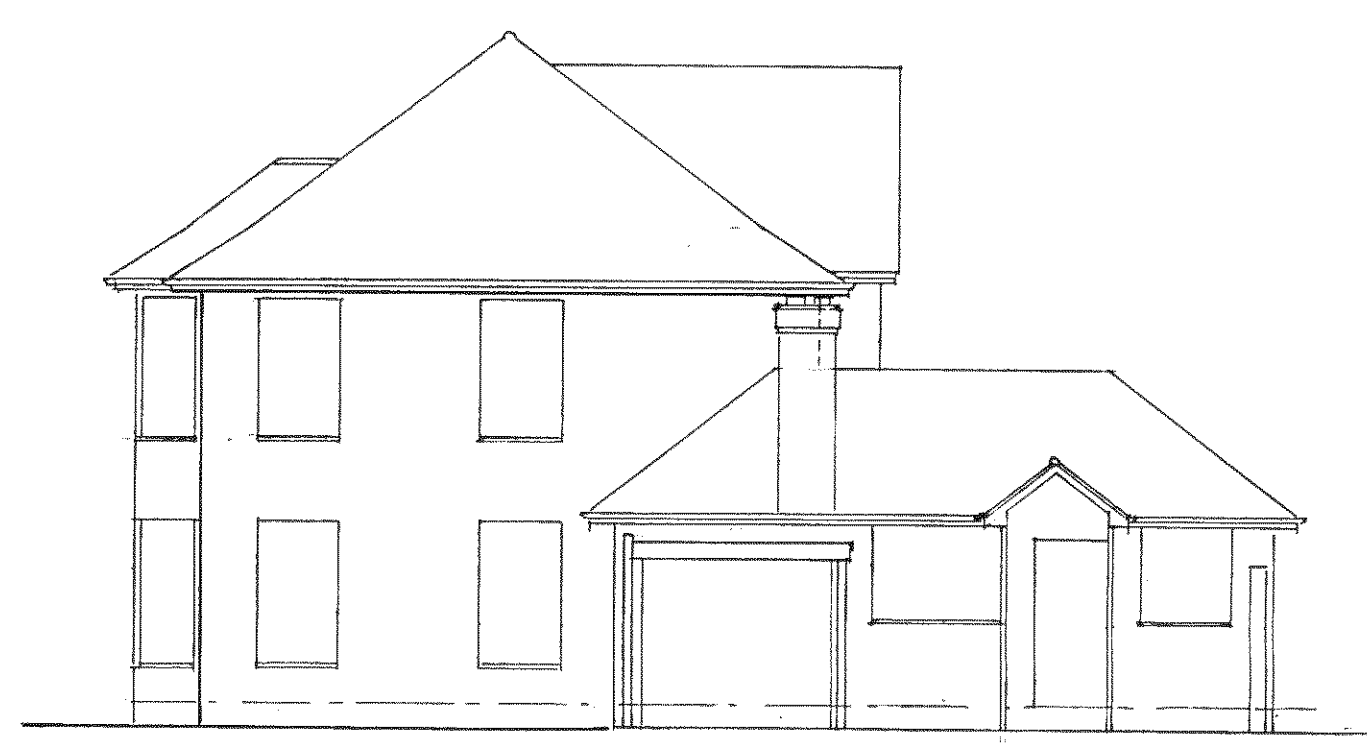

Side Elevation : east aspect : house



Side Elevation : west aspect.

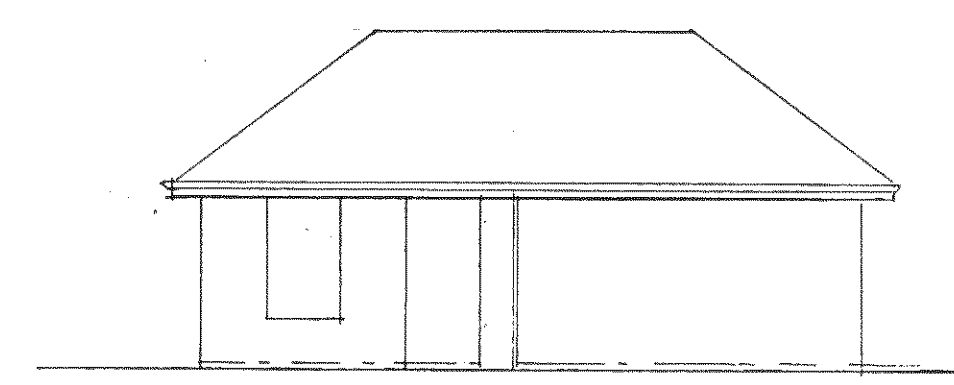

Side Elevation : east aspect : bungalow

A/3.05.12 - East elevation bungalow added

BMP Beecham Moore Partnership
The Studio
19 Old Patcham Mews Brighton
East Sussex BN1 8YW
uf_01273 330502

TITLE TALL TREES
HIGH STREET ANGMERING

DETAIL existing elevations

SCALE 1:100 at A1 DATE

2339 : 02 A

Contractors must check all dimensions on site. Only figure 4 dimensions are to be worked from. Discrepancies must be reported immediately to the architects before proceeding. © This drawing is copyright of BMP

