


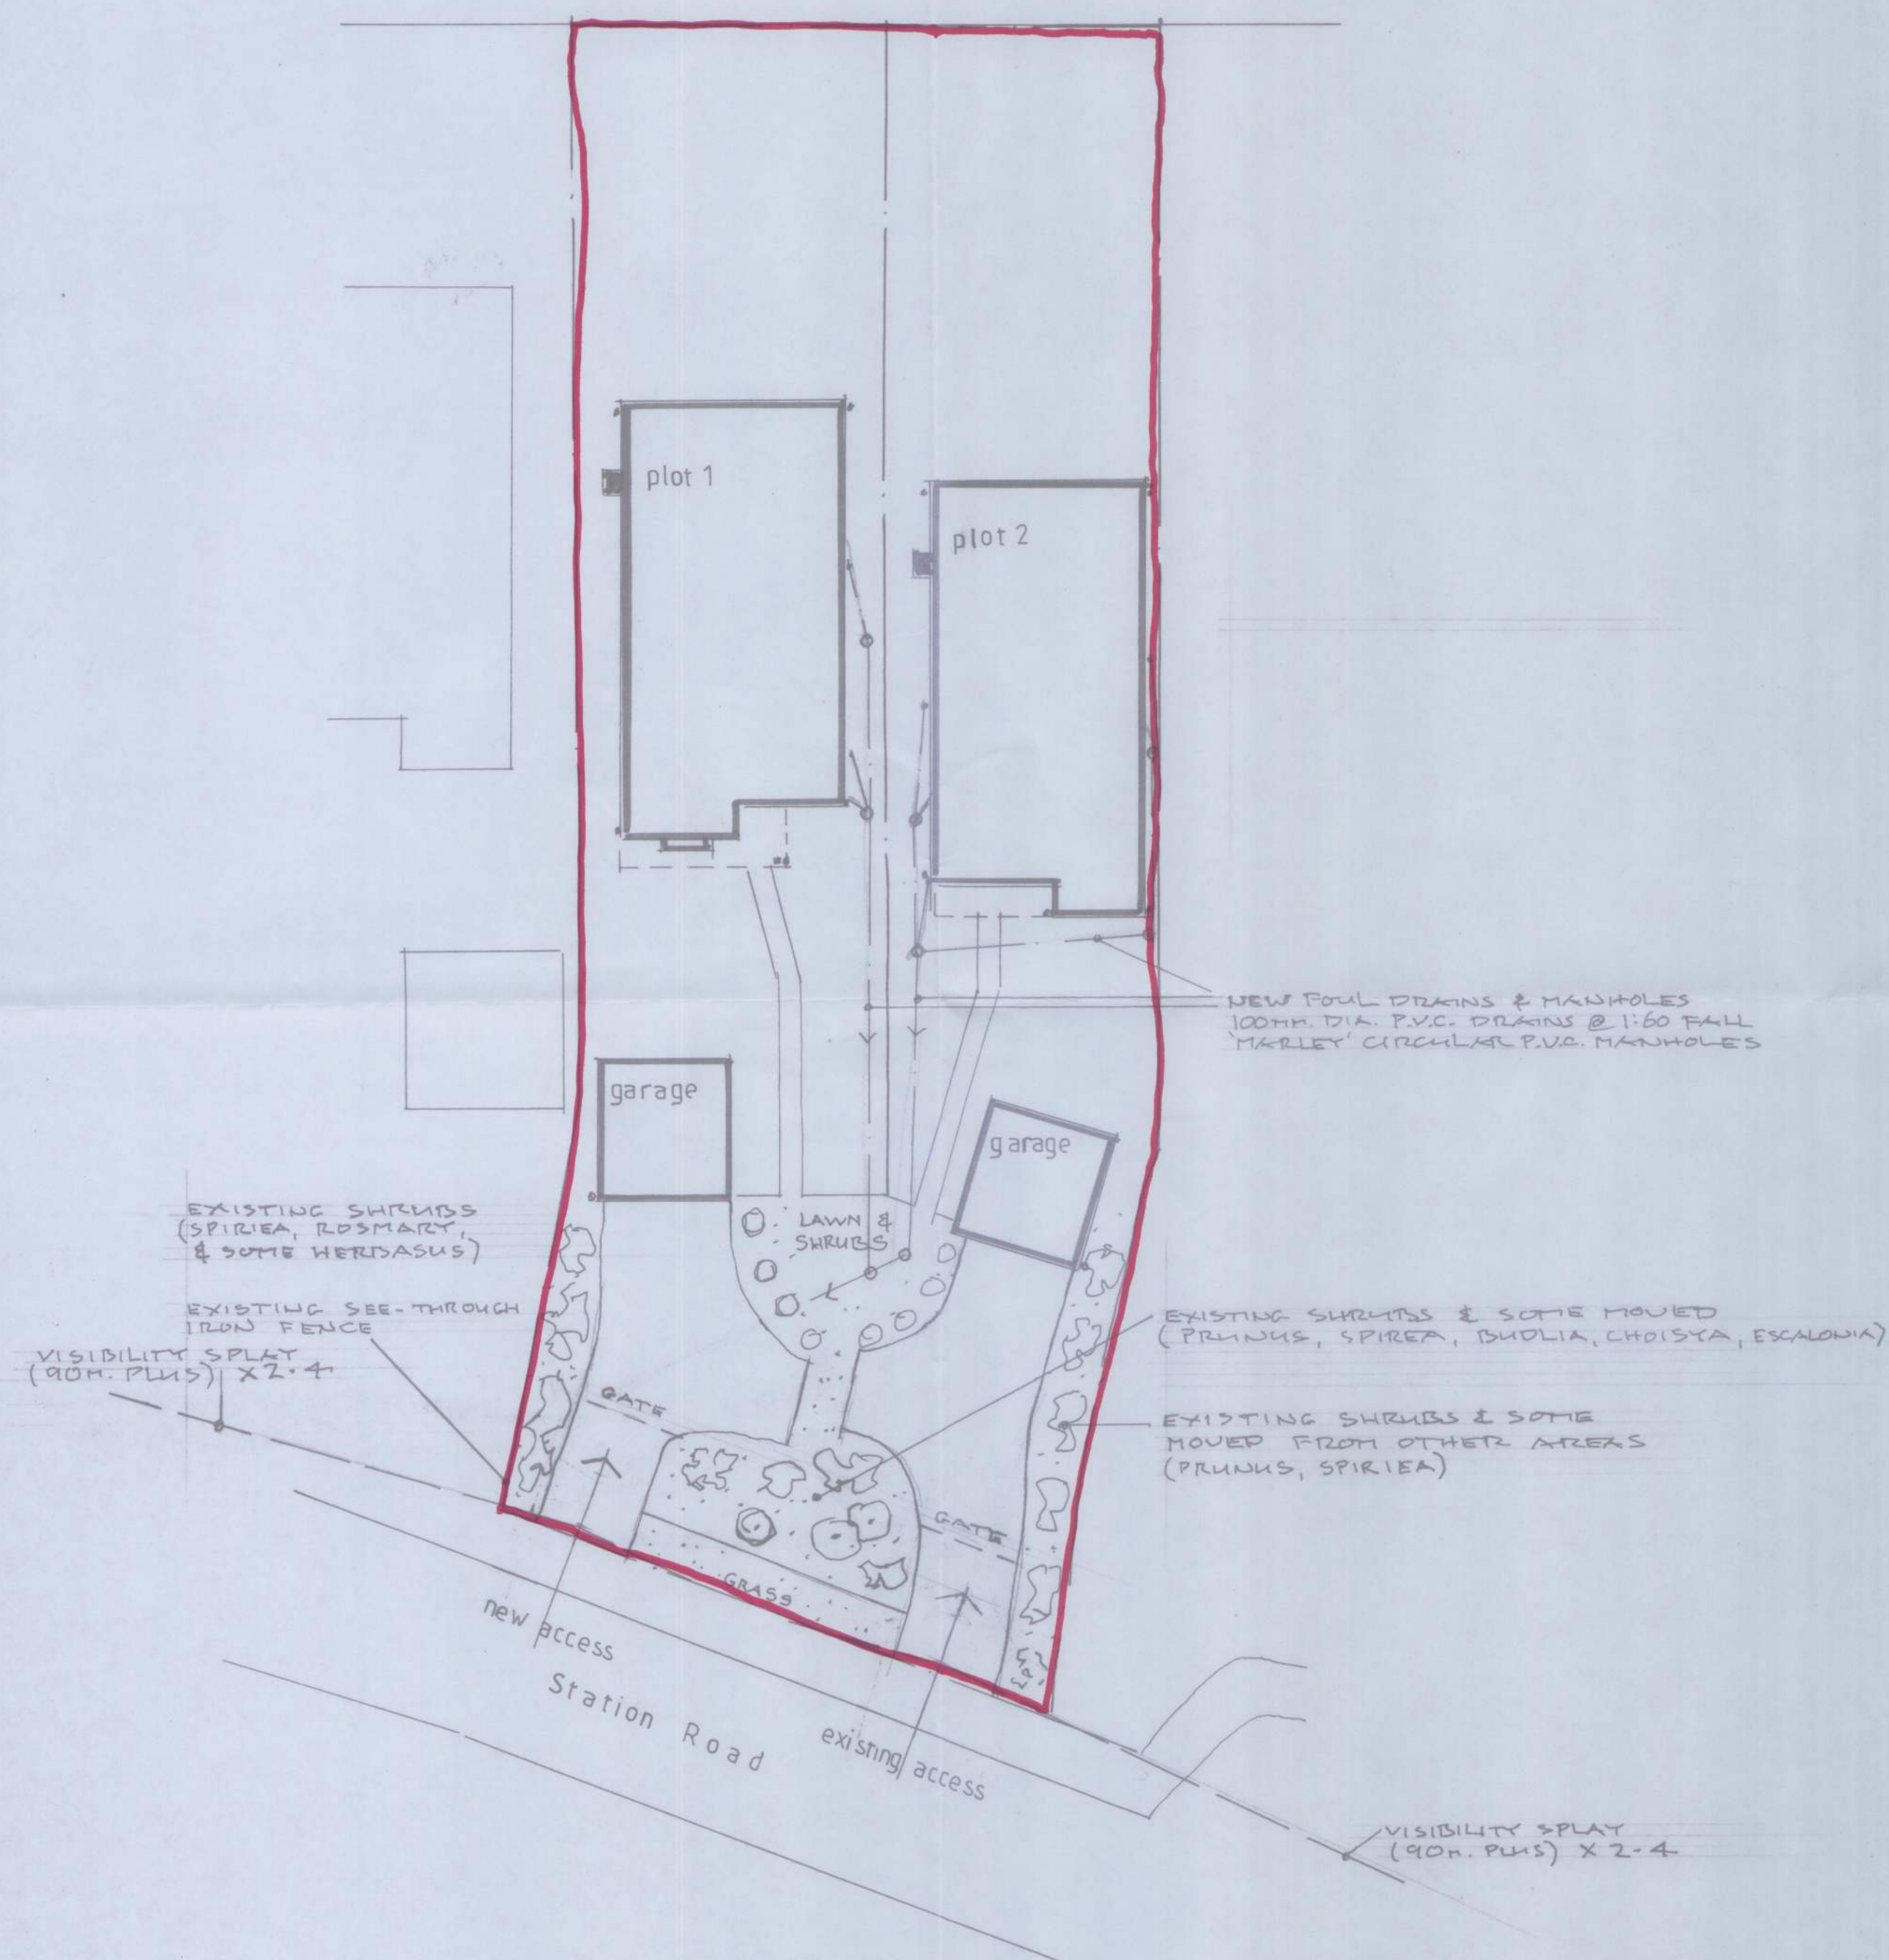


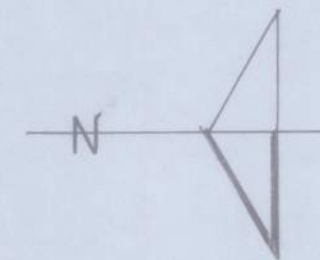

SITE PLAN 1:200

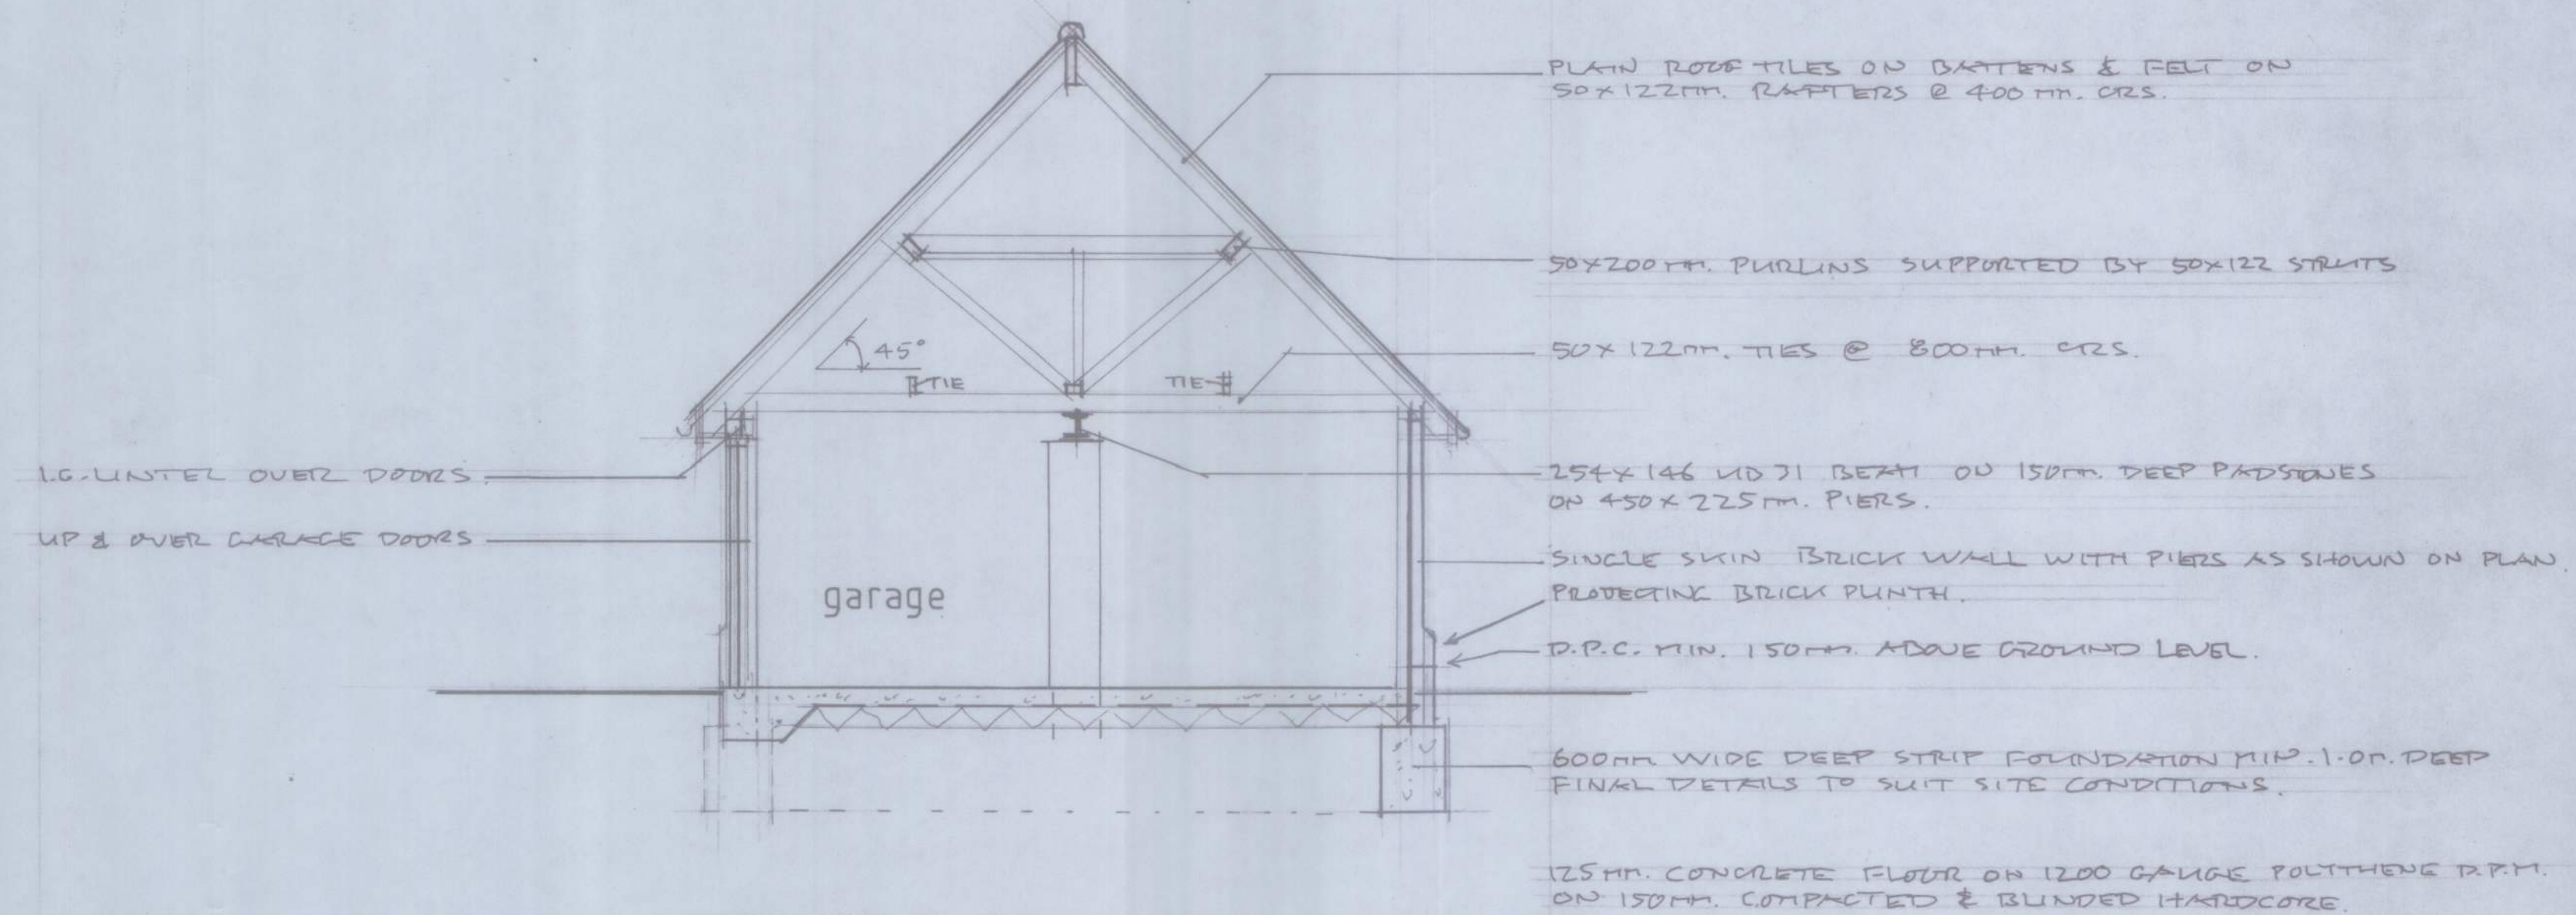

SECTION A-A

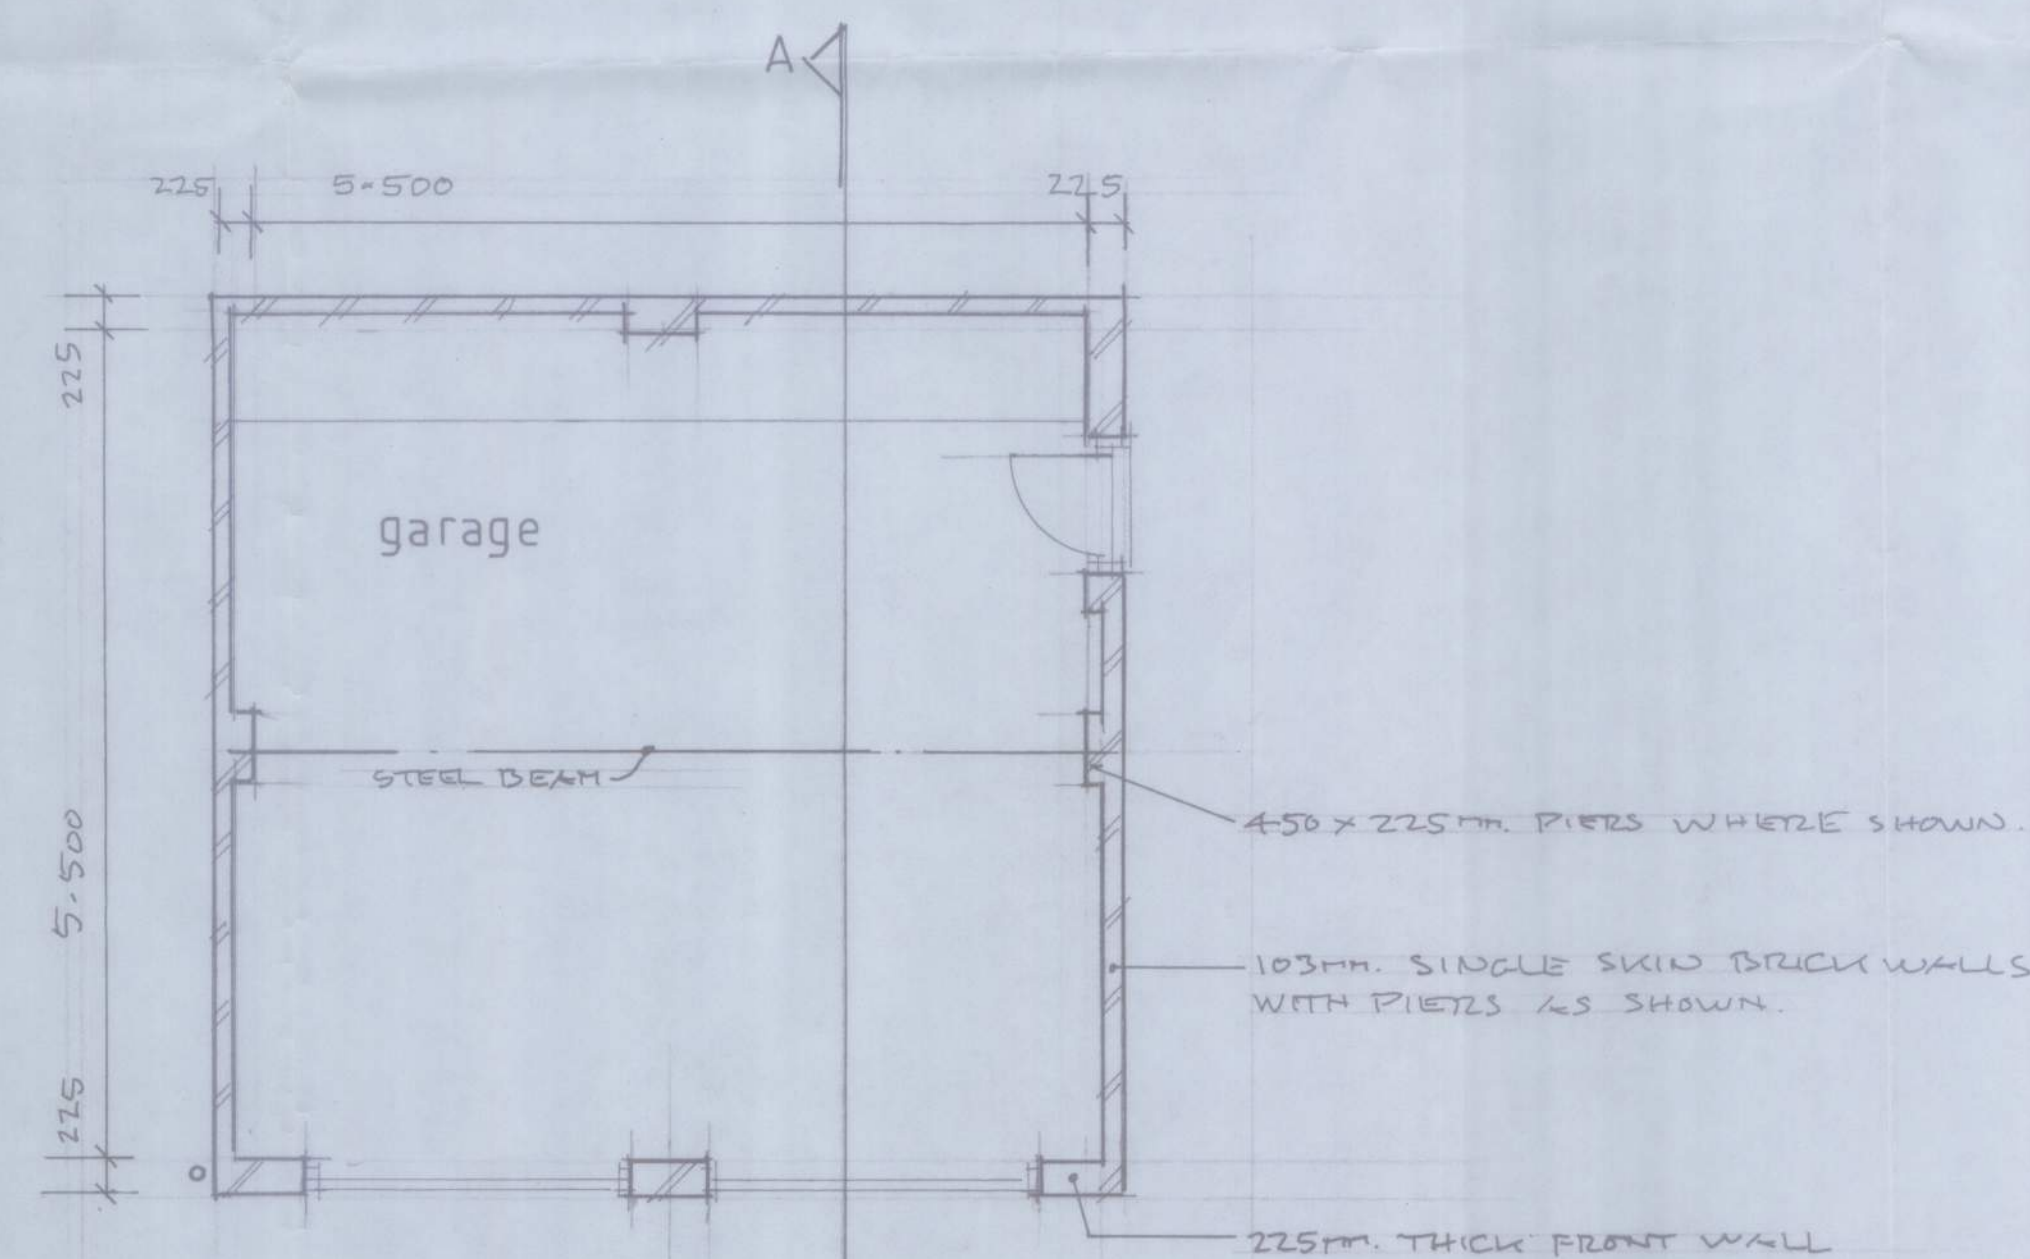

PLAN OF GARAGE 1:50

AN ADDITIONAL ACCESS TO PLOT 3/15.

No.	Revisions:	Date:

O'NEILL
ARCHITECTURAL SERVICES
16 Grosvenor Road, Donnington,
Chichester, West Sussex, PO19 8RX.
Telephone: [01243] 531333

Client:
Mr. S. N. & M.C. Des Baux

Project:
**PROPOSED DEVELOPMENT,
MERRIVALE,
STATION ROAD,
ANGMERING**

Drawing:
**WORKING DRAWING
garage details / site plan**

Drawn by:	Date:
P. O'NEILL	NOVEMBER, 2014

Scale/s:
1:50, 1:200

Dwg. no.	Rev.
1417/36A	