


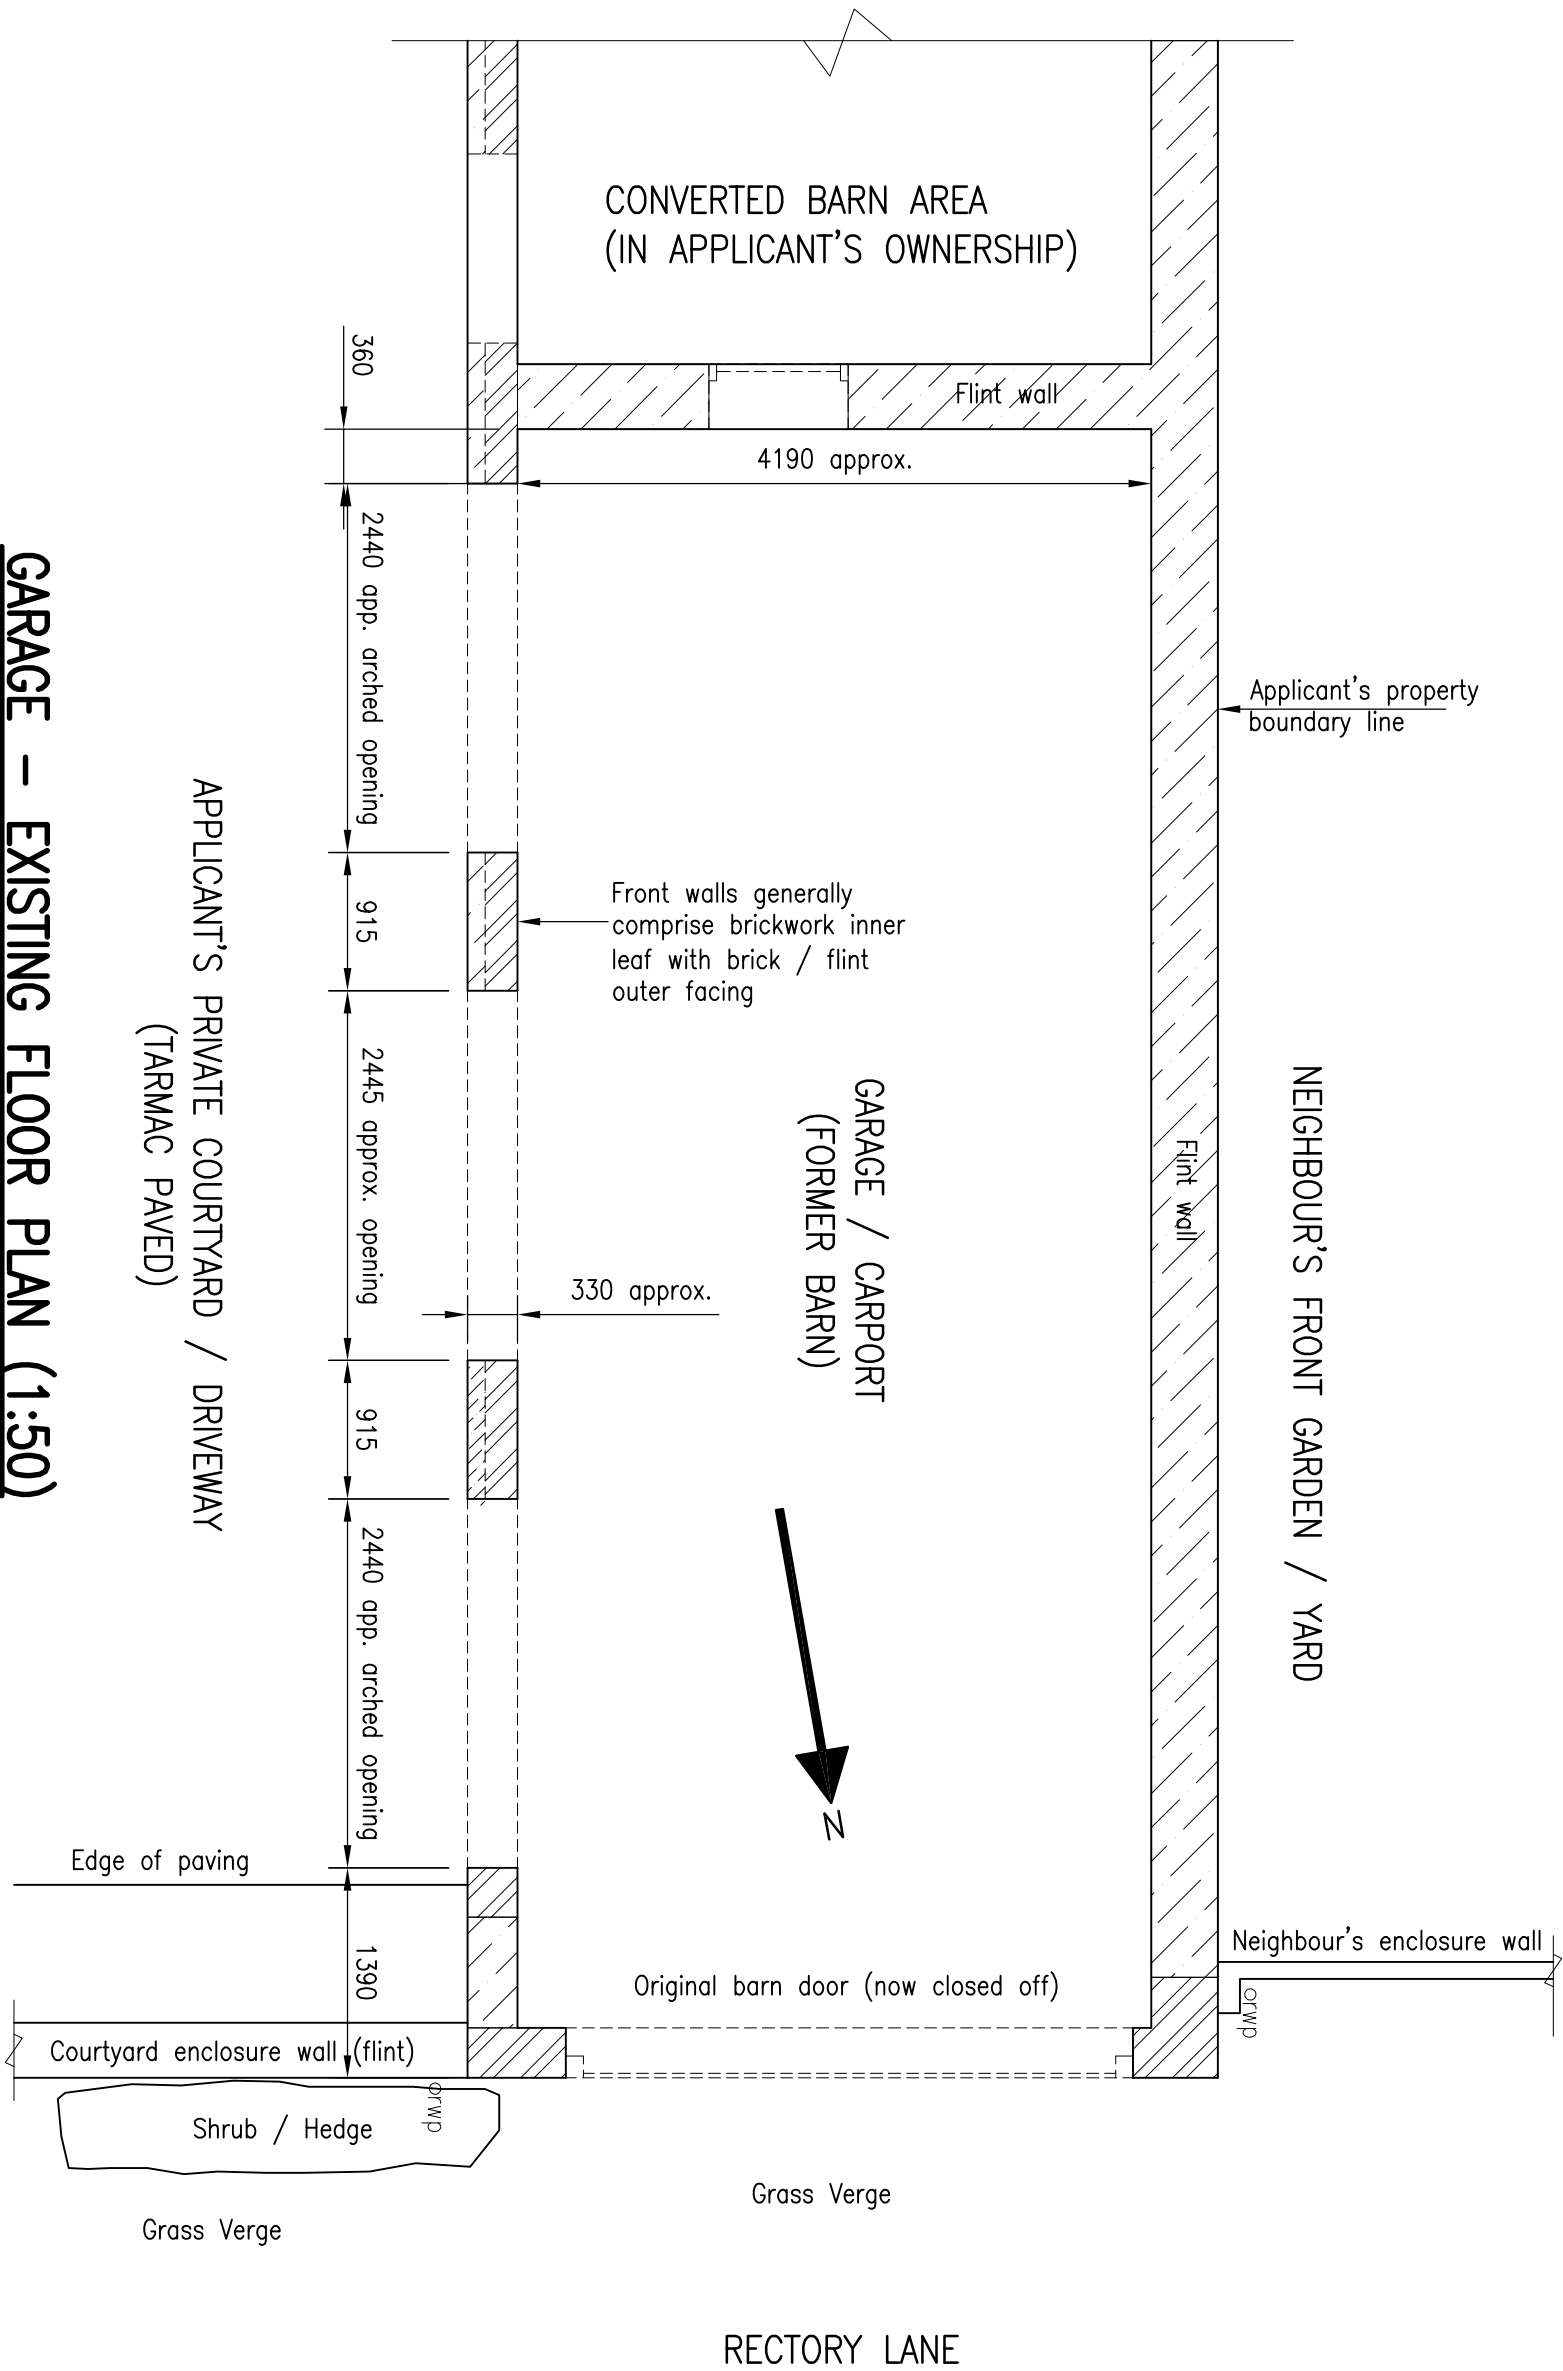

APPLICANT'S PRIVATE COURTYARD / DRIVEWAY  
(TARMAC PAVED)

**GARAGE – EXISTING FLOOR PLAN (1:50)**

|   |       |            |            |            |
|---|-------|------------|------------|------------|
|   |       |            |            |            |
|   |       |            |            |            |
|   |       |            |            |            |
|   |       |            |            |            |
| CLIENT   |       |            |            |            |
| Mr & Mrs Fraser                                                                                                   |       |            |            |            |
| PROJECT   |       |            |            |            |
| New Porch and Garage Alterations at Grey Barn, Rectory Lane, Angmering                                            |       |            |            |            |
| DRAWING TITLE   |       |            |            |            |
| Garage – Existing Floor Plan                                                                                      |       |            |            |            |
| Contact: –   |       |            |            |            |
| Mr M R Fraser, Grey Barn, Rectory Lane, Angmering, Near Littlehampton, West Sussex BN16 4JU Tel. No. 07813 085331 |       |            |            |            |
| EMAIL mfraser@enlightenednr.co.uk                                                                                 |       |            |            |            |
| DRAWN BY   | KW    | DATE       | MARCH-2019 |            |
| CHECKED BY   | MF    | SCALE      | 1:50(@A3)  |            |
| PROJECT No   | GBG-P | DRAWING No | EP1        | REVISION A |