


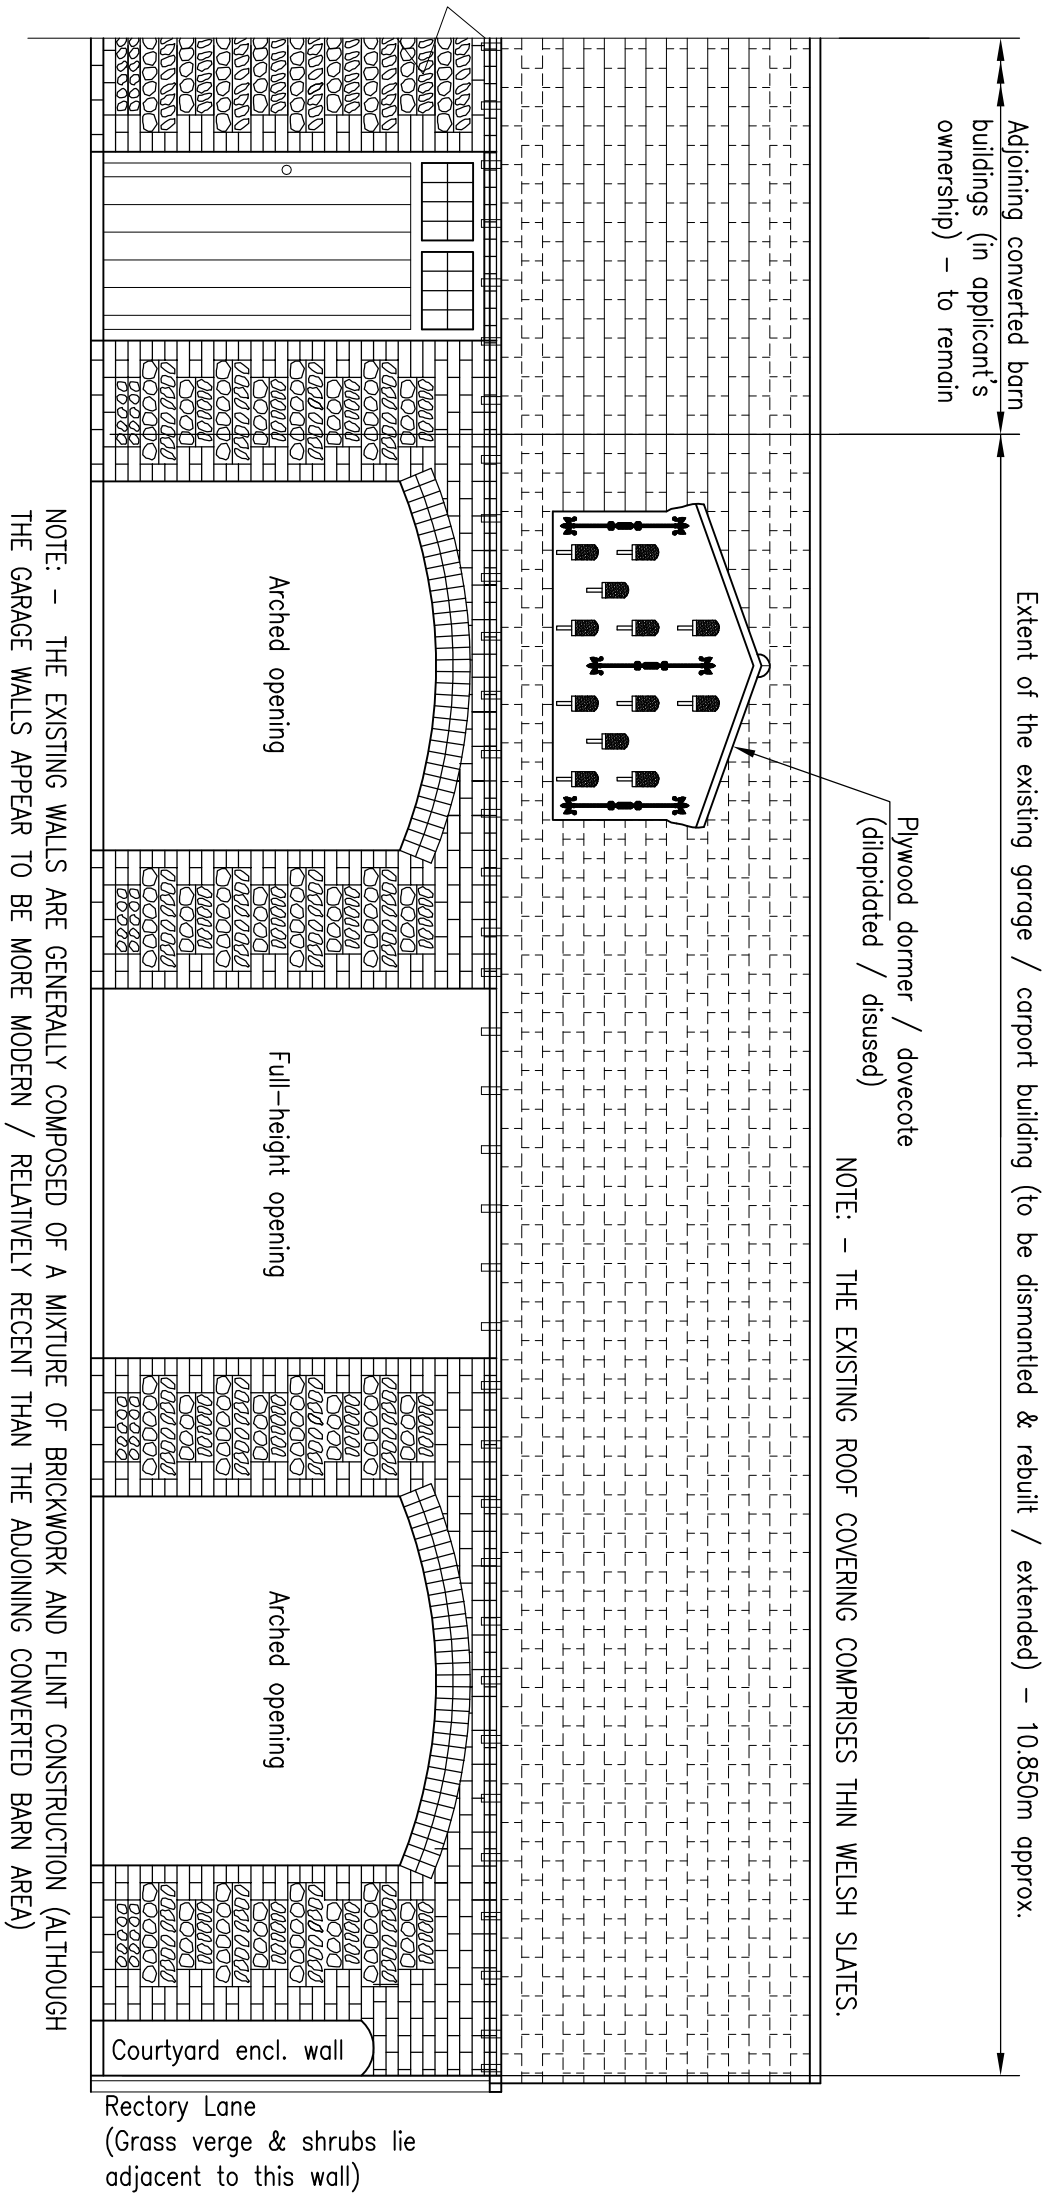

GARAGE – EXISTING FRONT / EAST ELEVATION (FACING APPLICANT'S PRIVATE COURTYARD) (1:50)

Contact: – Mr M R Fraser, Grey Barn, Rectory Lane, Angmering Near Littlehampton, West Sussex BN16 4JU Tel. No. 07813 085331			
EMAIL mfraser@enlightenednr.co.uk			
DRAWN BY	KW	DATE	MARCH-2019
CHECKED BY	MF	SCALE	1:50(0A3)
PROJECT No	DRAWING No		REVISION
GBG-P	EE1		A