


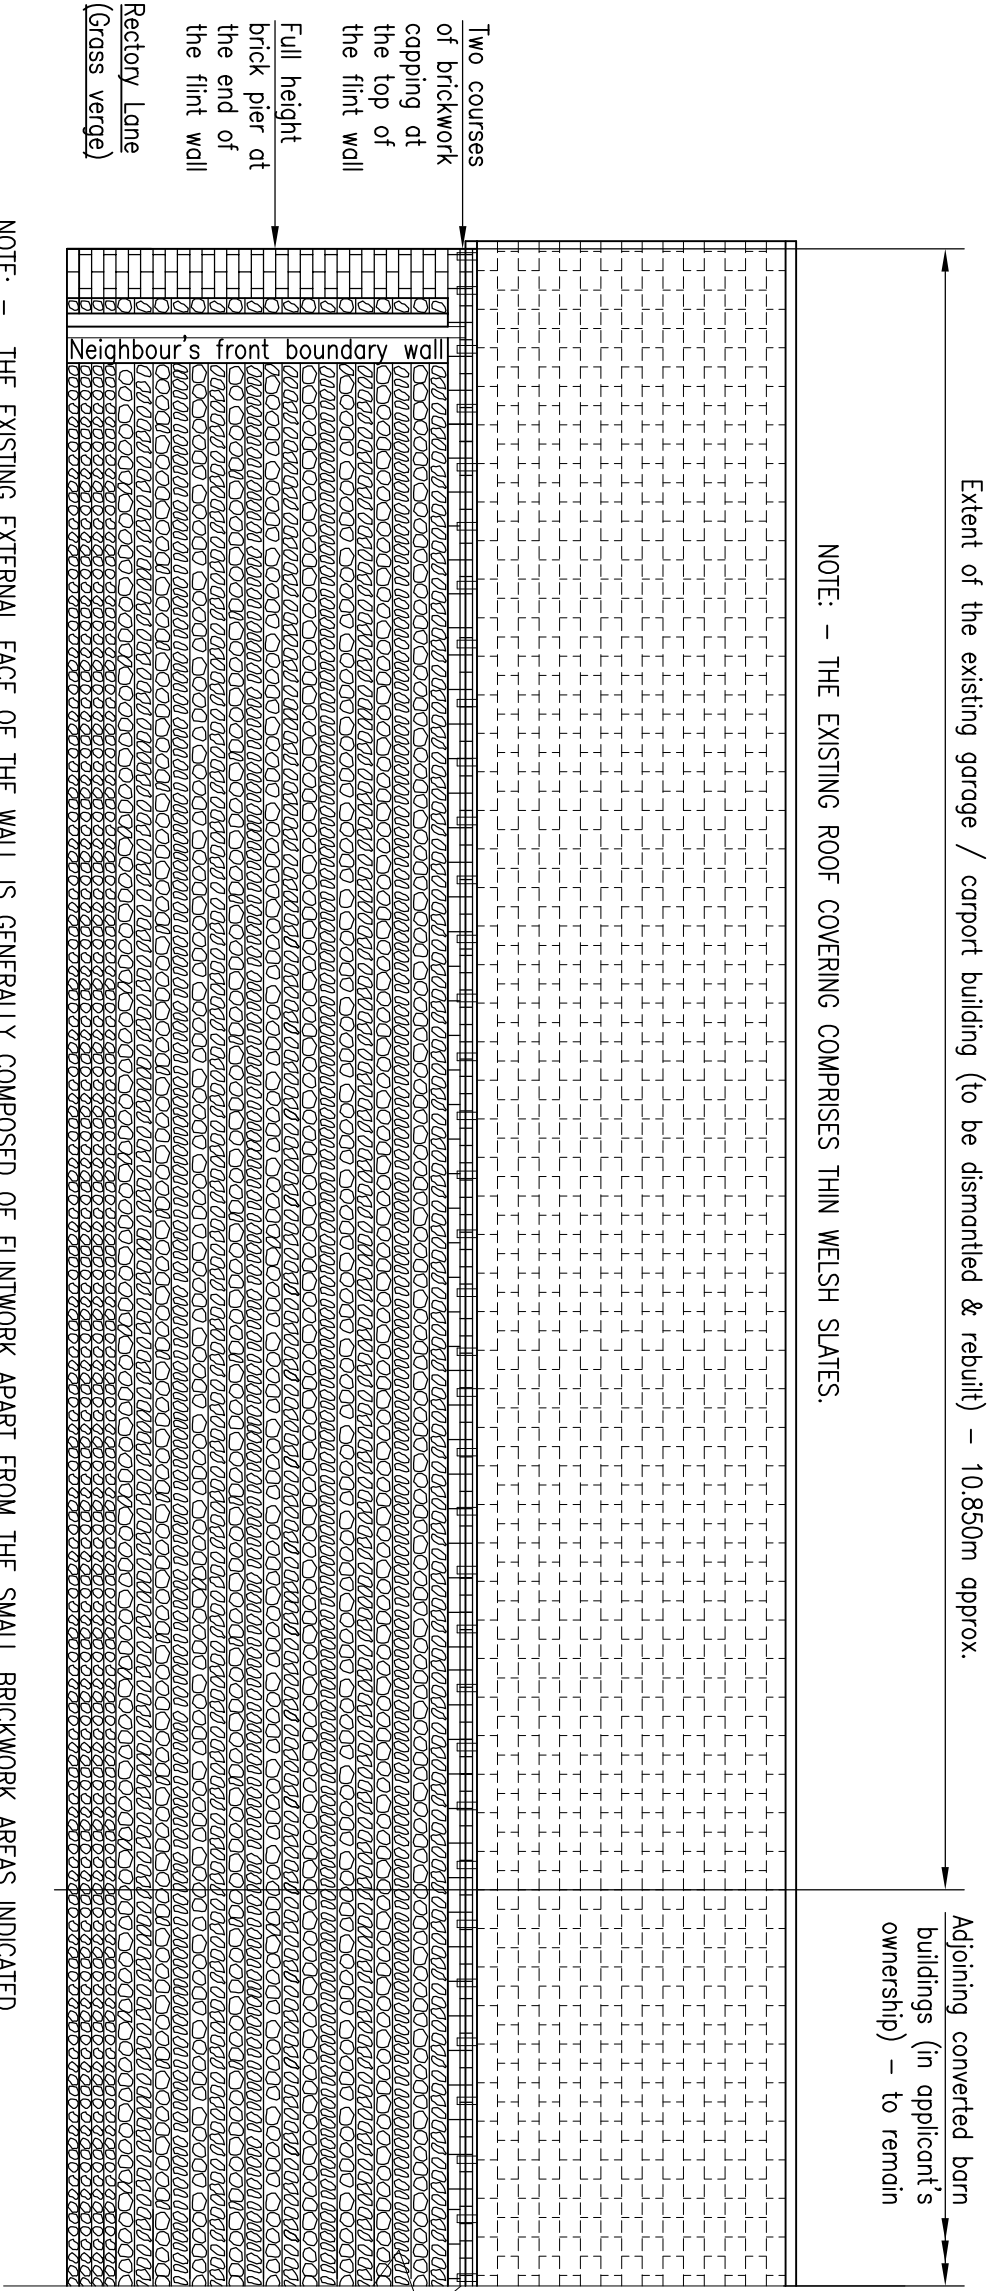

NOTE: - THE EXISTING EXTERNAL FACE OF THE WALL IS GENERALLY COMPOSED OF FLINTWORK APART FROM THE SMALL BRICKWORK AREAS INDICATED.

EXISTING REAR / WEST ELEVATION (PARTY WALL - FACING NEIGHBOUR'S PROPERTY) (1:50)
(ELEVATION TO BE DISMANTLED AND REBUILT WITH EXTERNAL APPEARANCE TO MATCH EXISTING
- EXISTING FLINTS AND BRICKS TO BE SALVAGED AND RE-USED AS FAR AS POSSIBLE)

PROJECT New Porch and Garage Alterations at Grey Barn, Rectory Lane, Angmering			
DRAWING TITLE Garage - Existing Rear / West Elevation			
Contact: - Mr M R Fraser, Grey Barn, Rectory Lane, Angmering Near Littlehampton, West Sussex BN16 4JU Tel. No. 07813 085331			
EMAIL mfraser@enlightenednr.co.uk			
DRAWN BY KW	DATE MARCH-2019		
CHECKED BY WF	SCALE 1:50(@A3)		
PROJECT No GBC-P	DRAWING No EE3	REVISION A	