


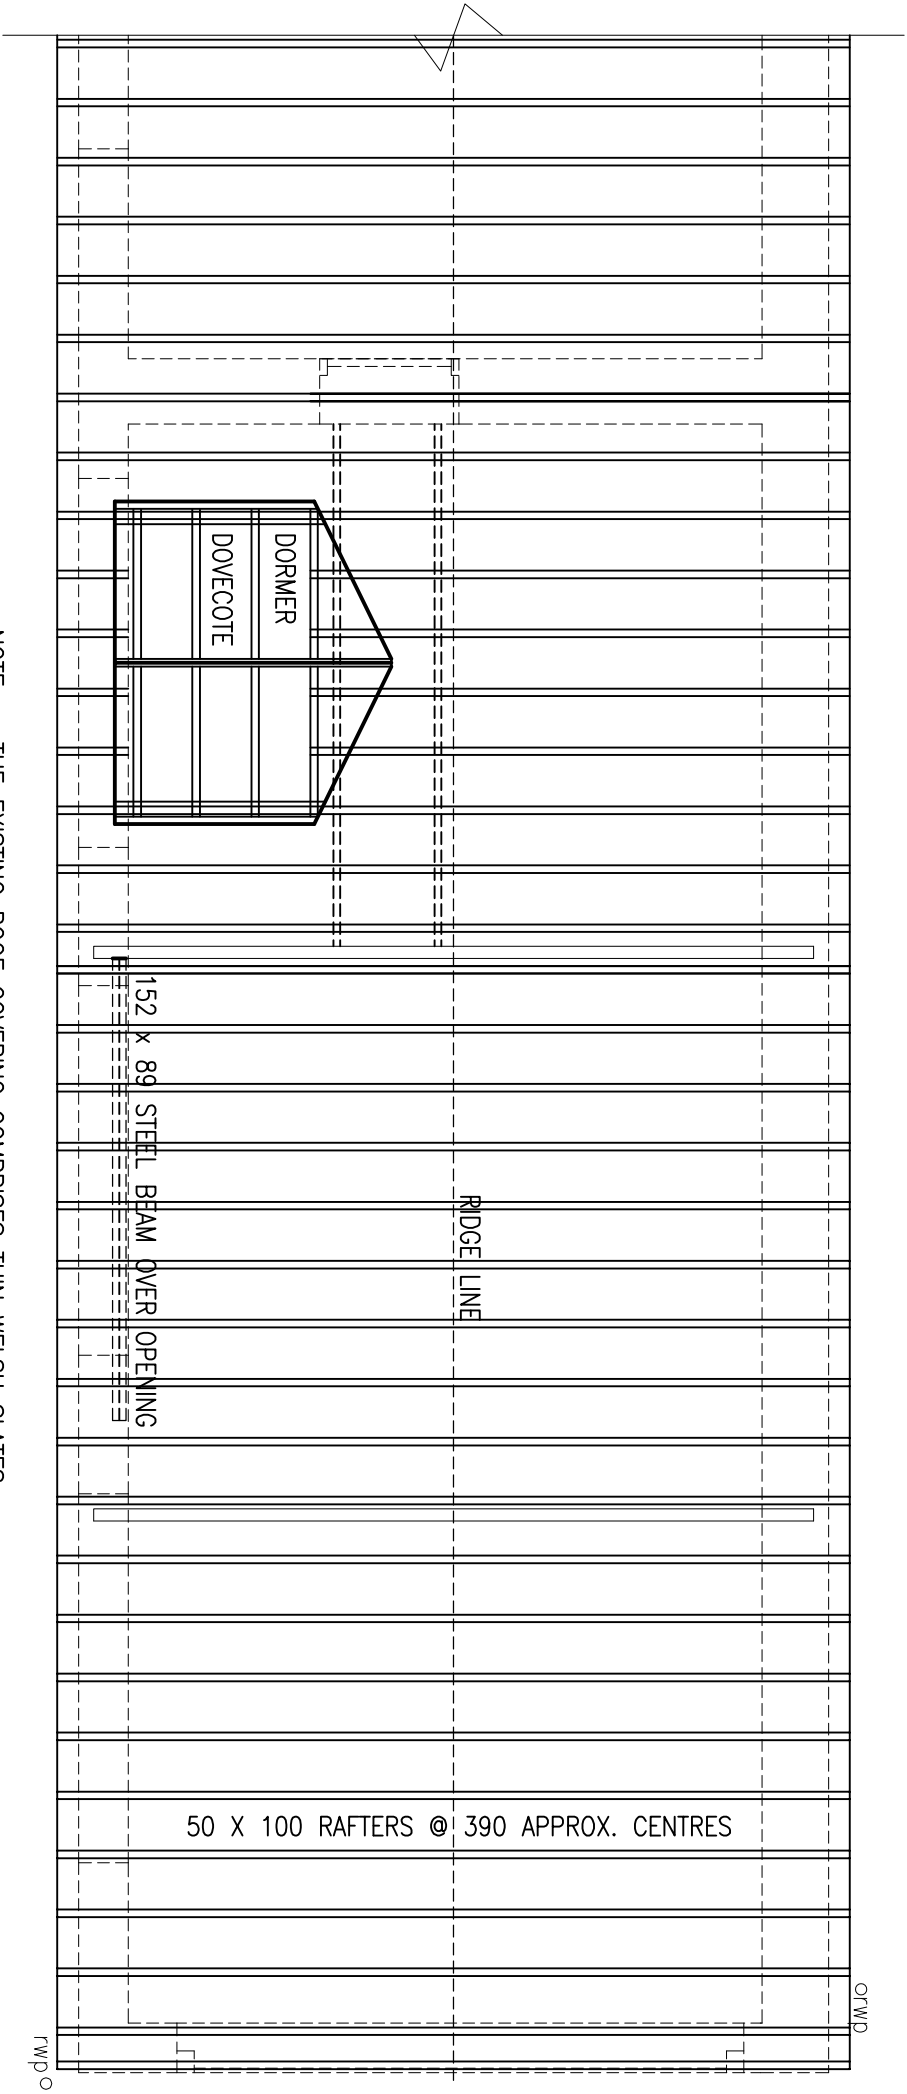

NOTE: – THE EXISTING ROOF COVERING COMPRISES THIN WELSH SLATES.

GARAGE – EXISTING ROOF PLAN (1:50)

Contact: – Mr M R Fraser, Grey Barn, Rectory Lane, Angmering Near Littlehampton, West Sussex BN16 4JU Tel. No. 07813 085331			
EMAIL mfraser@enlightenednr.co.uk			
DRAWN BY	KW	DATE	MARCH-2019
CHECKED BY	MF	SCALE	1:50(@A3)
PROJECT No	DRAWING No	REVISION	
GBG-P	EP2	A	

CLIENT
Mr & Mrs Fraser

PROJECT
New Porch and Garage Alterations at
Grey Barn, Rectory Lane, Angmering

DRAWING TITLE
Garage –
Existing Roof Plan