


Notes: –

- 1 – The existing garage is to be completely dismantled in a careful manner and rebuilt to suit the proposed layout.
- 2 – Existing slates, flints and bricks are to be salvaged and re-used as far as possible.
- 3 – New materials used in the external envelope are to match the existing as near as possible.
- 4 – Existing walls to be rebuilt in the same location are to match the external appearance of the existing as near as possible.
- 5 – New walls are to be constructed with external style / appearance to match that of existing walls as near as possible.
- 6 – Flint walls are to be constructed and tied in the traditional manner and using type NHL3.5 hydraulic lime mortar unless agreed otherwise* (colour / texture to match existing – *precise mortar mix details to be specified by specialist bricklayer)

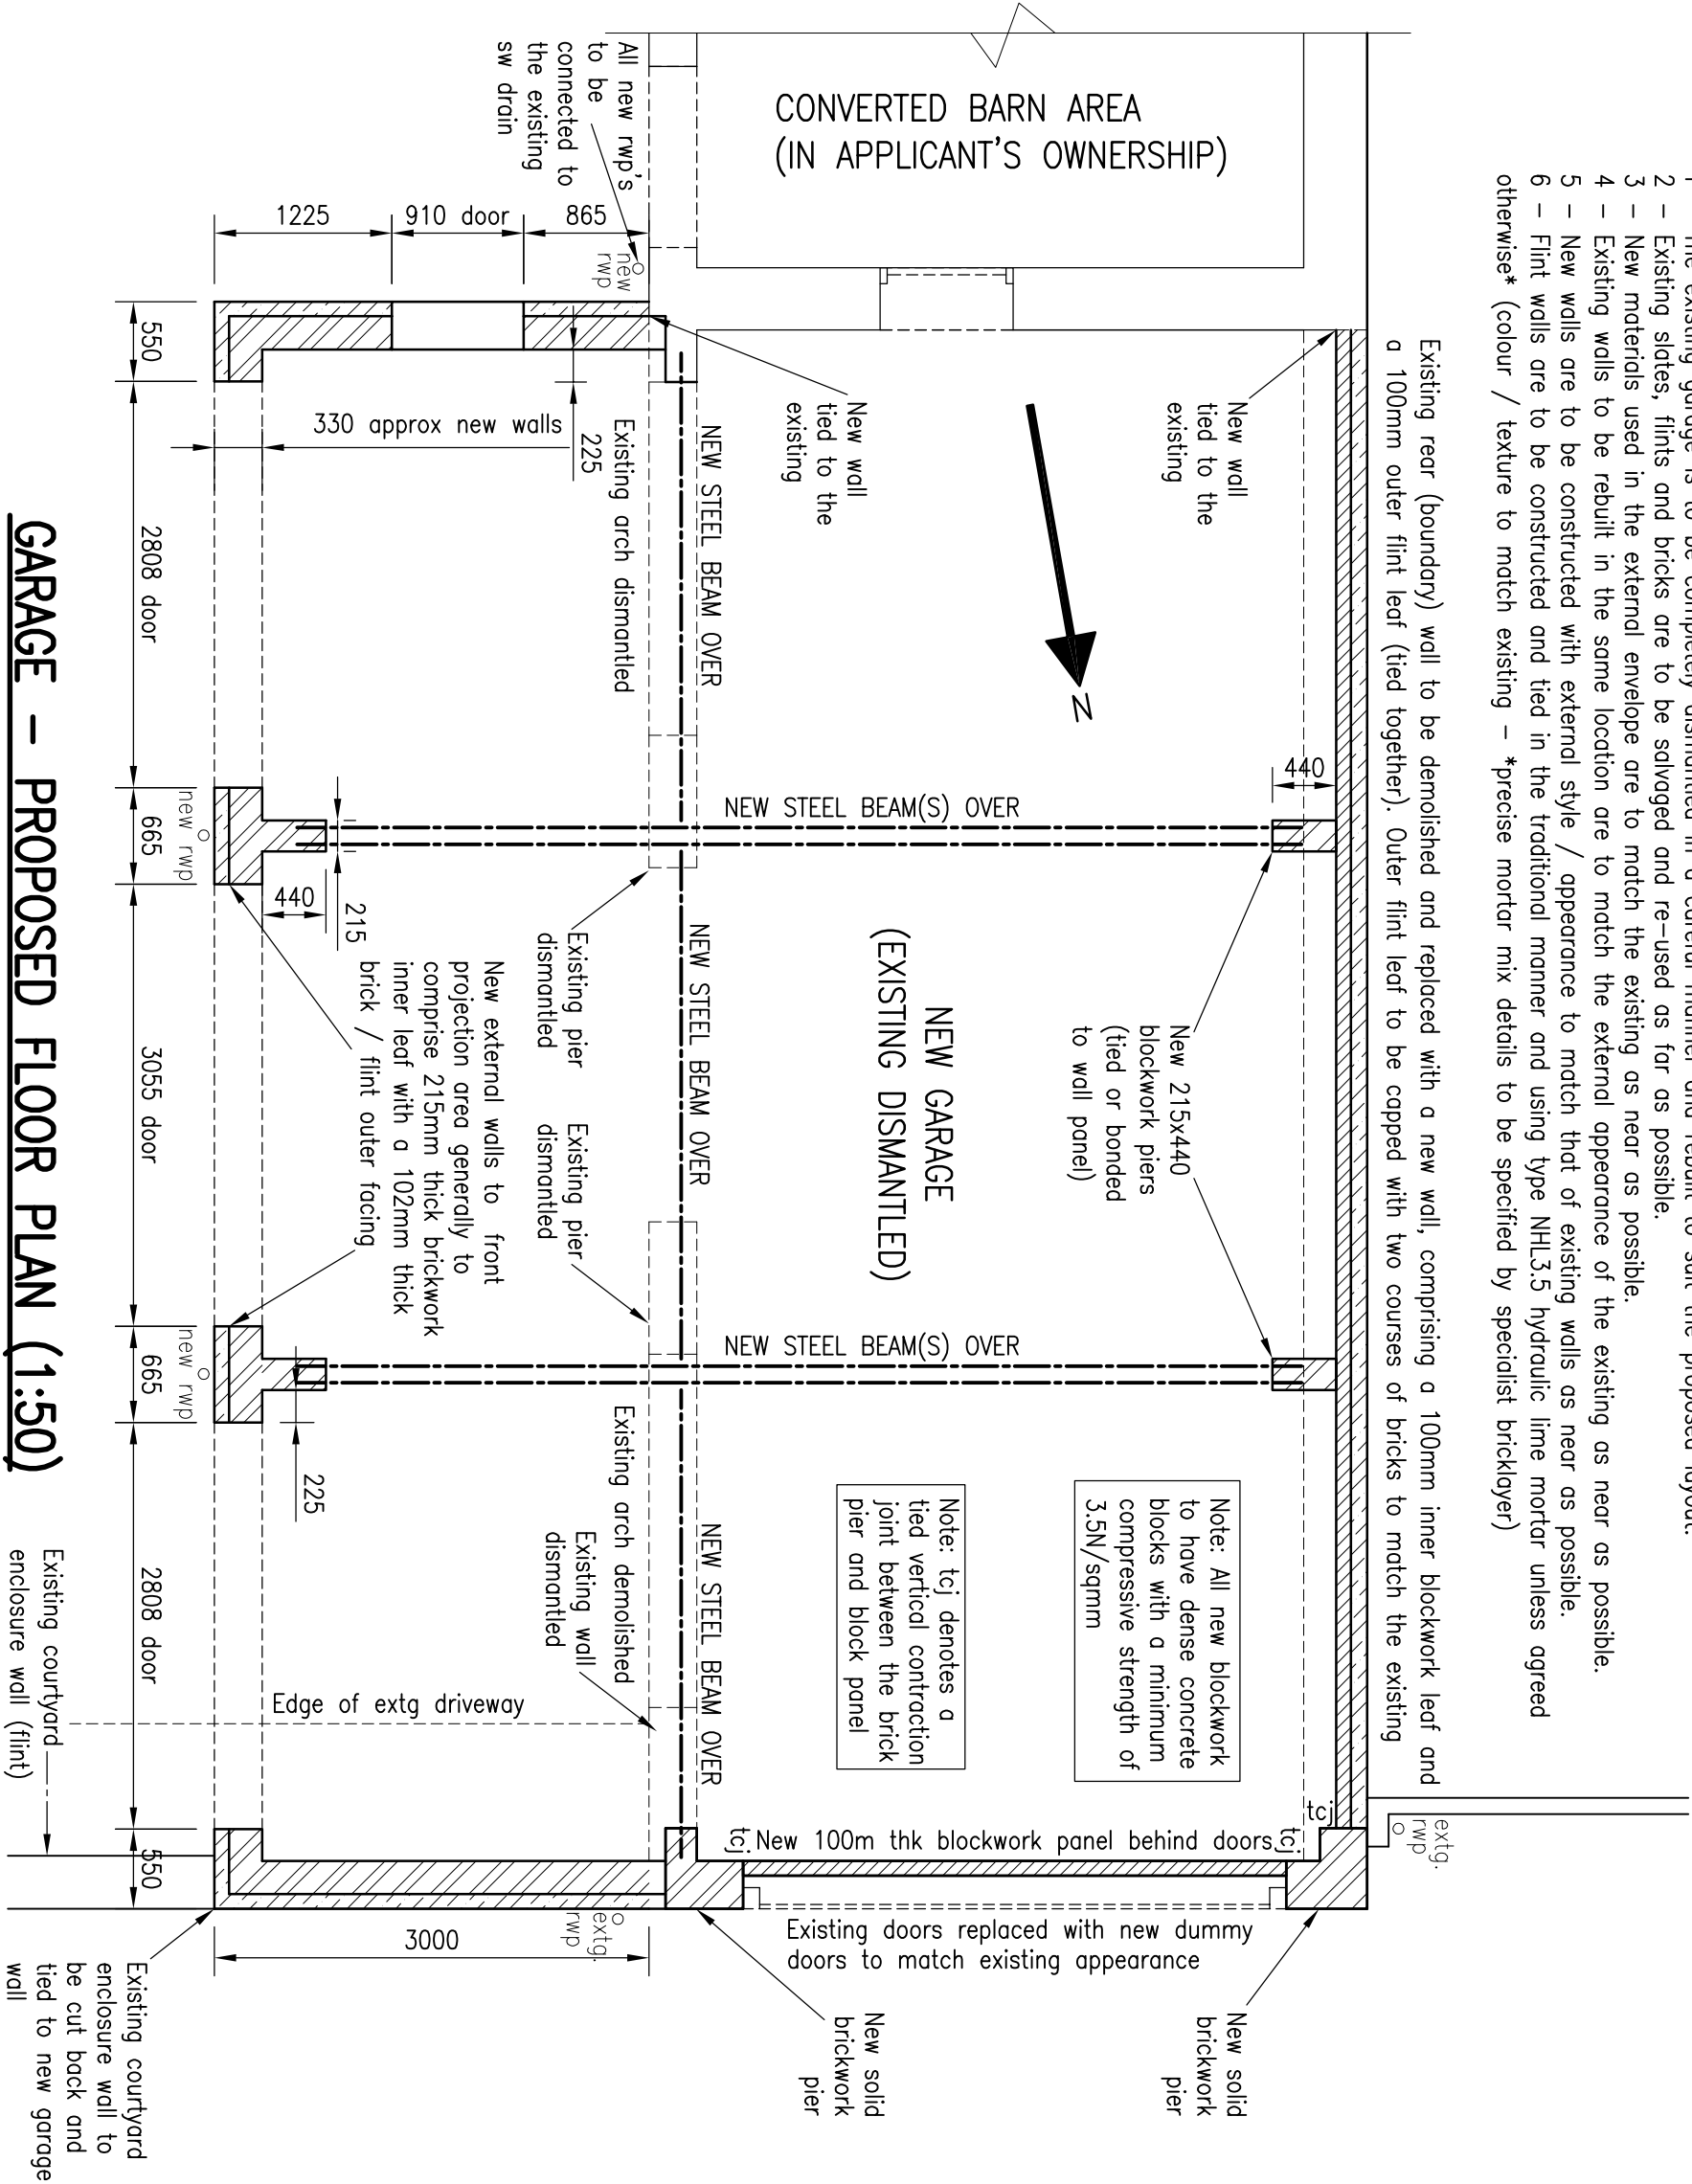

GARAGE – PROPOSED FLOOR PLAN (1:50)

REV	DATE	DESCRIPTION
SHEET SIZE A3		
CLIENT		
Mr & Mrs Fraser		
PROJECT		
New Porch and Garage Alterations at Grey Barn, Rectory Lane, Angmering		
DRAWING TITLE		
Garage – Proposed Floor Plan		
Contact: – Mr M R Fraser, Grey Barn, Rectory Lane, Angmering Near Littlehampton, West Sussex BN16 4JU Tel. No. 07813 085331		
EMAIL: mfraser@enlightenednr.co.uk		
DRAWN BY	KW	DATE MARCH-2019
CHECKED BY	MF	SCALE 1:50(±A3)
PROJECT No	DRAWING No	REVISION
GBG-P	PP1	A