


- NOTES: -
- 1 – The new roof covering is to comprise re-used existing slates and new slates to match the existing as far as possible.
 - 2 – New softwood rafters and ceiling joists are to be used throughout – minimum grade C16.
 - 3 – Roof and ceiling timbers are to be supported on new steel beams at ceiling level as indicated on the floor plan.
 - 4 – The complete ceiling area is to be underlined with 12mm thick plywood boarding or similar. 18mm thick grade P5 chipboard flooring is to be provided to form a storage platform above the footprint of the existing garage area (and a suitable access stairway / ladder is to be provided in the north/west corner of the garage).

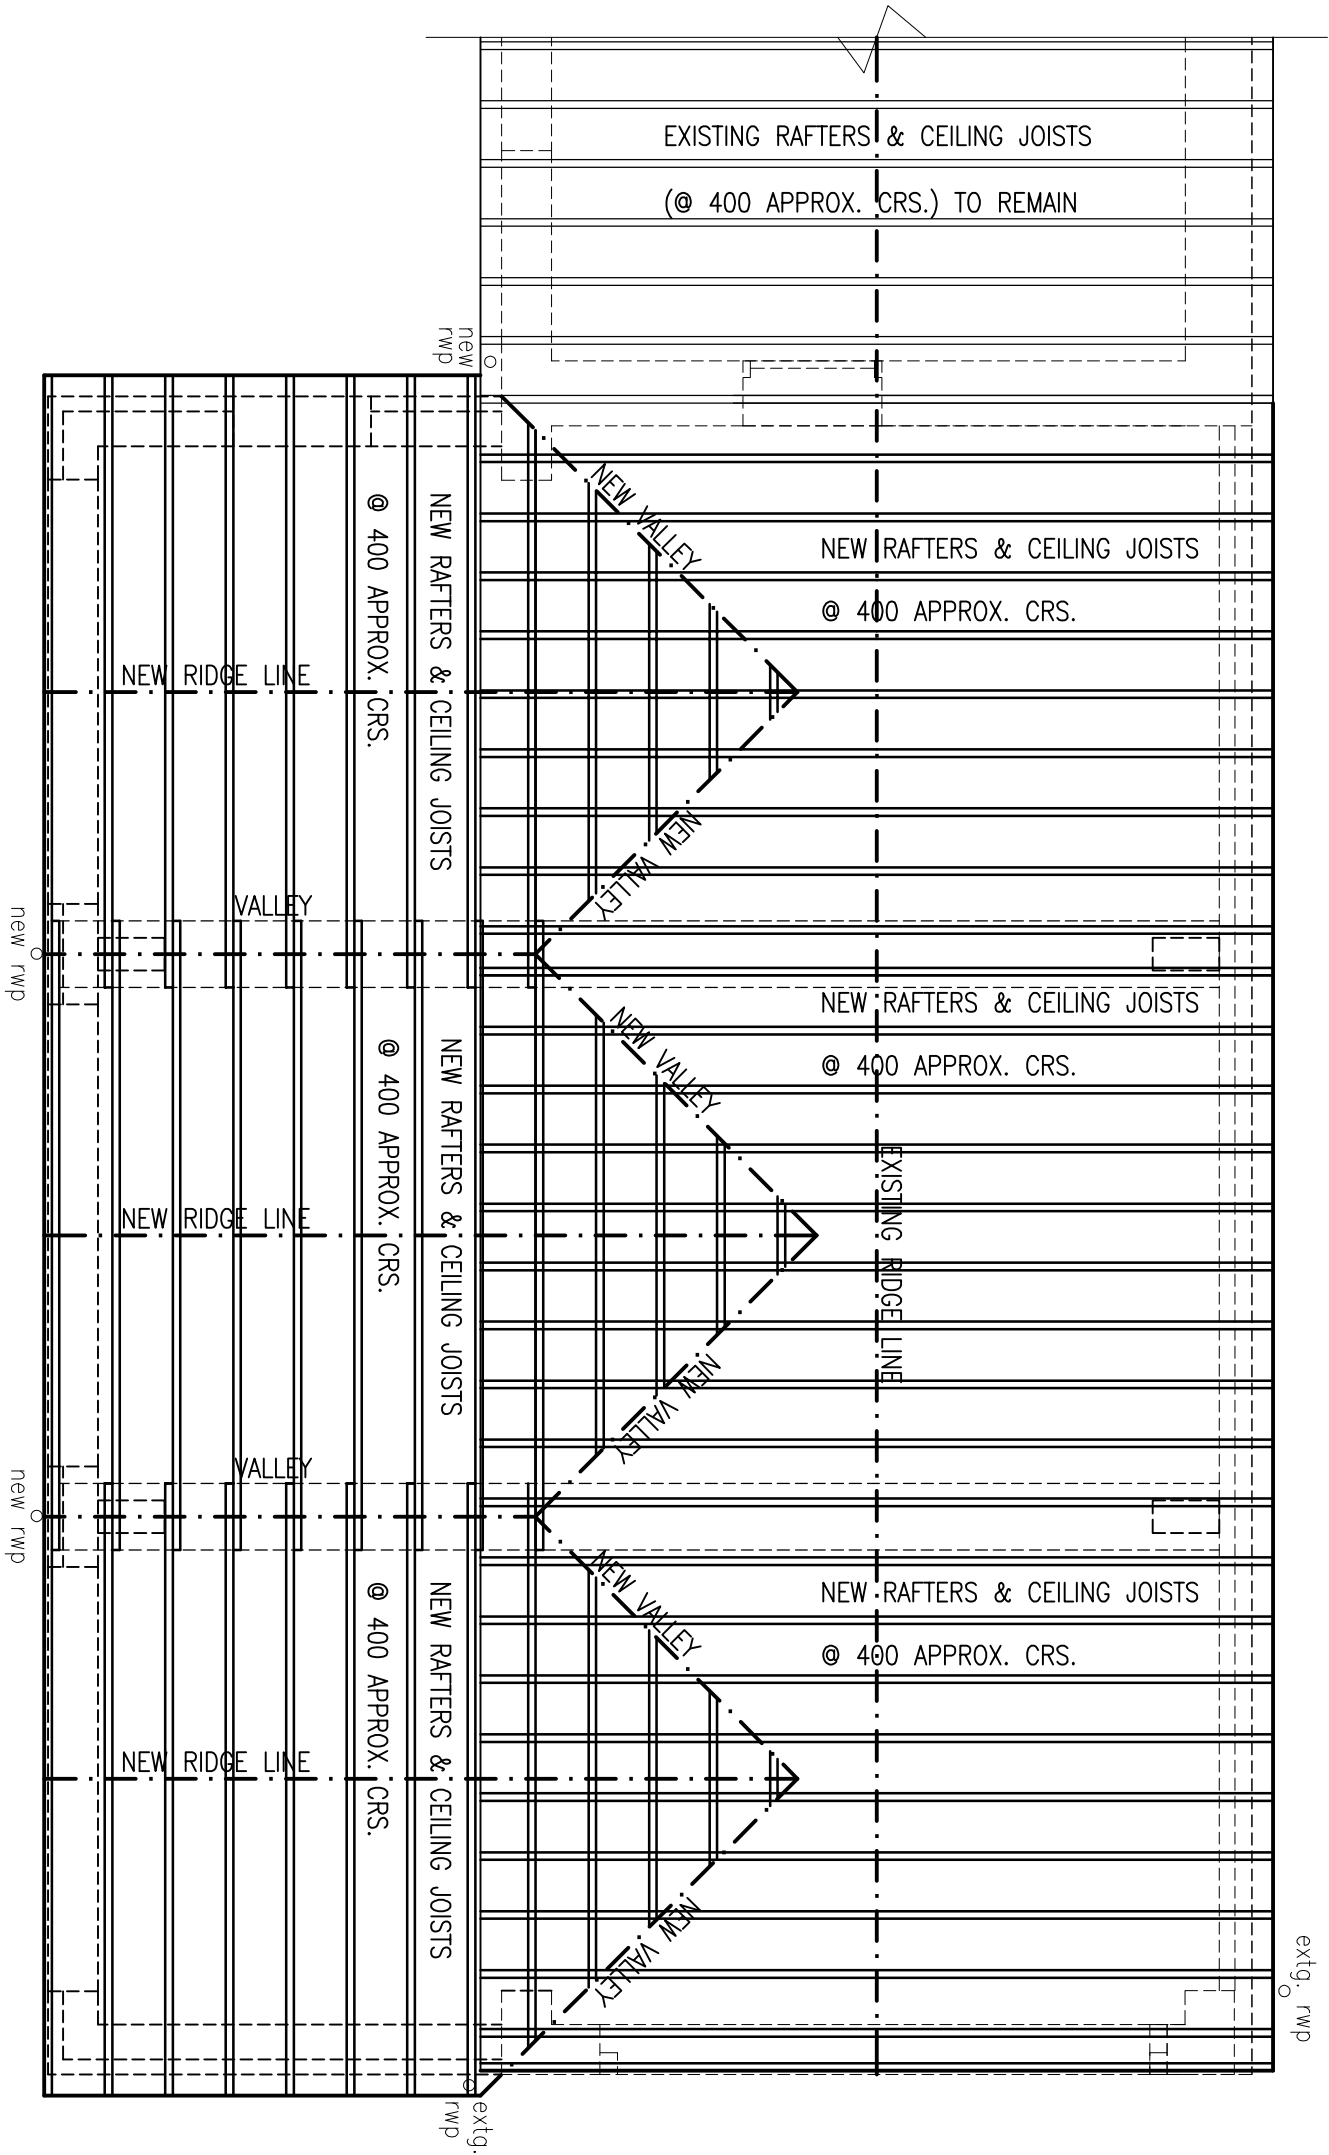

GARAGE – PROPOSED ROOF PLAN (1:50)

Contact: – Mr M R Fraser, Grey Barn, Rectory Lane, Angmering Near Littlehampton, West Sussex BN16 4JU Tel. No. 07813 085331 EMAIL: mfraser@enlightenednr.co.uk			
DRAWN BY	KW	DATE	MARCH-2019
CHECKED BY	MF	SCALE	1:50(@A3)
PROJECT No	PP2	DRAWING No	REVISION A
GBG-P			