


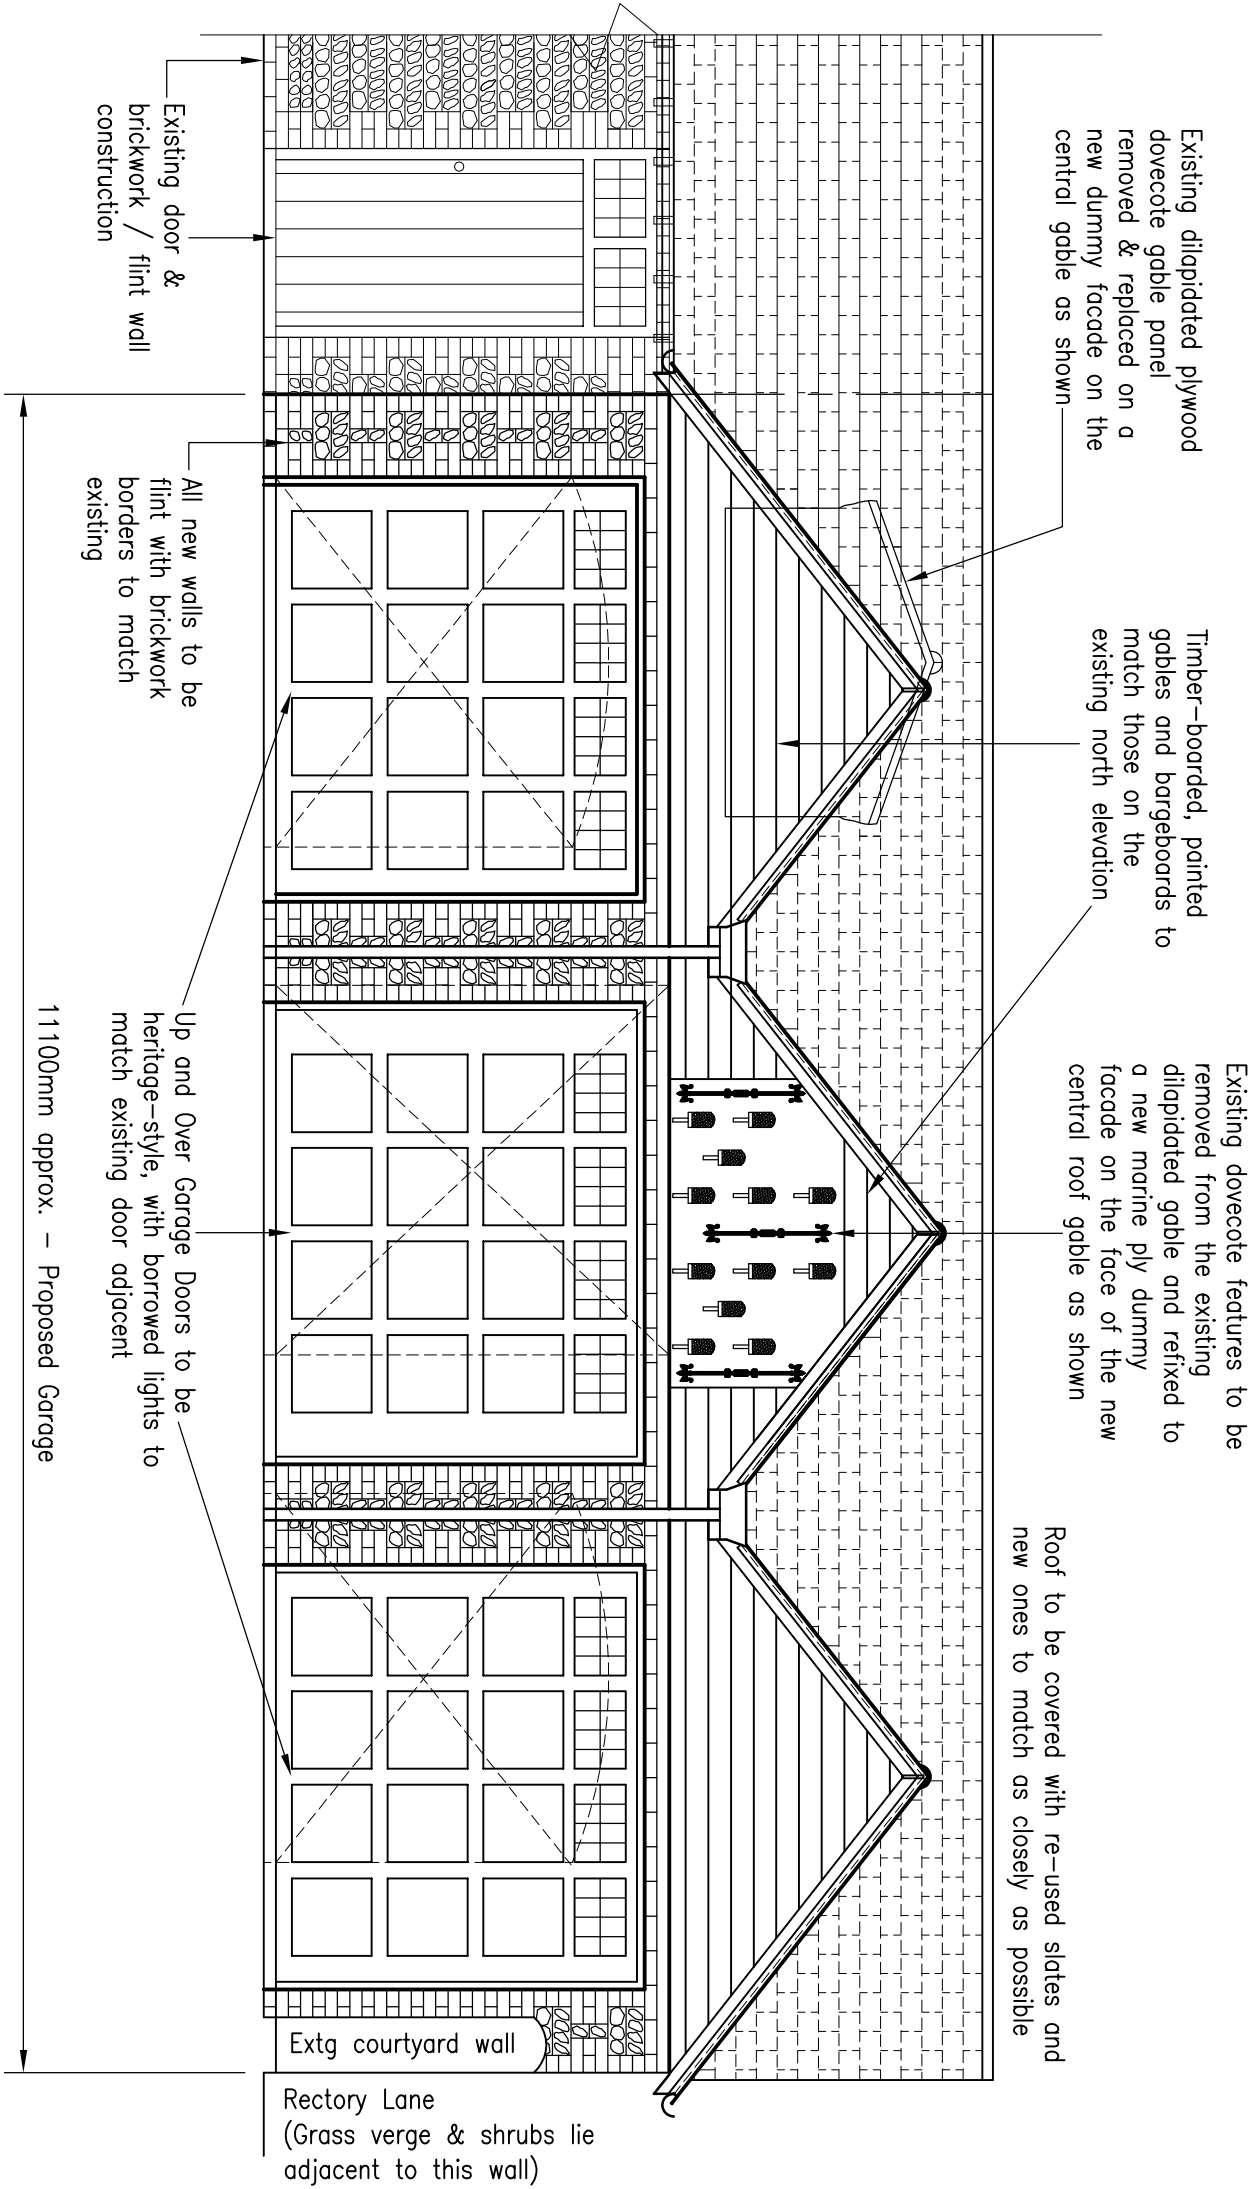

GARAGE – PROPOSED FRONT / EAST ELEVATION (FACING APPLICANT'S COURTYARD) (1:50)

REV	DATE	DESCRIPTION			
SHEET SIZE A3					
CLIENT					
Mr & Mrs Fraser					
PROJECT					
New Porch and Garage Alterations at Grey Barn, Rectory Lane, Angmering					
DRAWING TITLE					
Garage – Proposed Front / East Elevation					
Contact: – Mr M R Fraser, Grey Barn, Rectory Lane, Angmering Near Littlehampton, West Sussex BN16 4JU Tel. No. 07813 085331					
EMAIL mfraser@enlightenednr.co.uk					
DRAWN BY	KW	DATE	MARCH-2019		
CHECKED BY	WF	SCALE	1:50(@A3)		
PROJECT No	DRAWING No	REVISION			
GBG-P	PE1	A			