


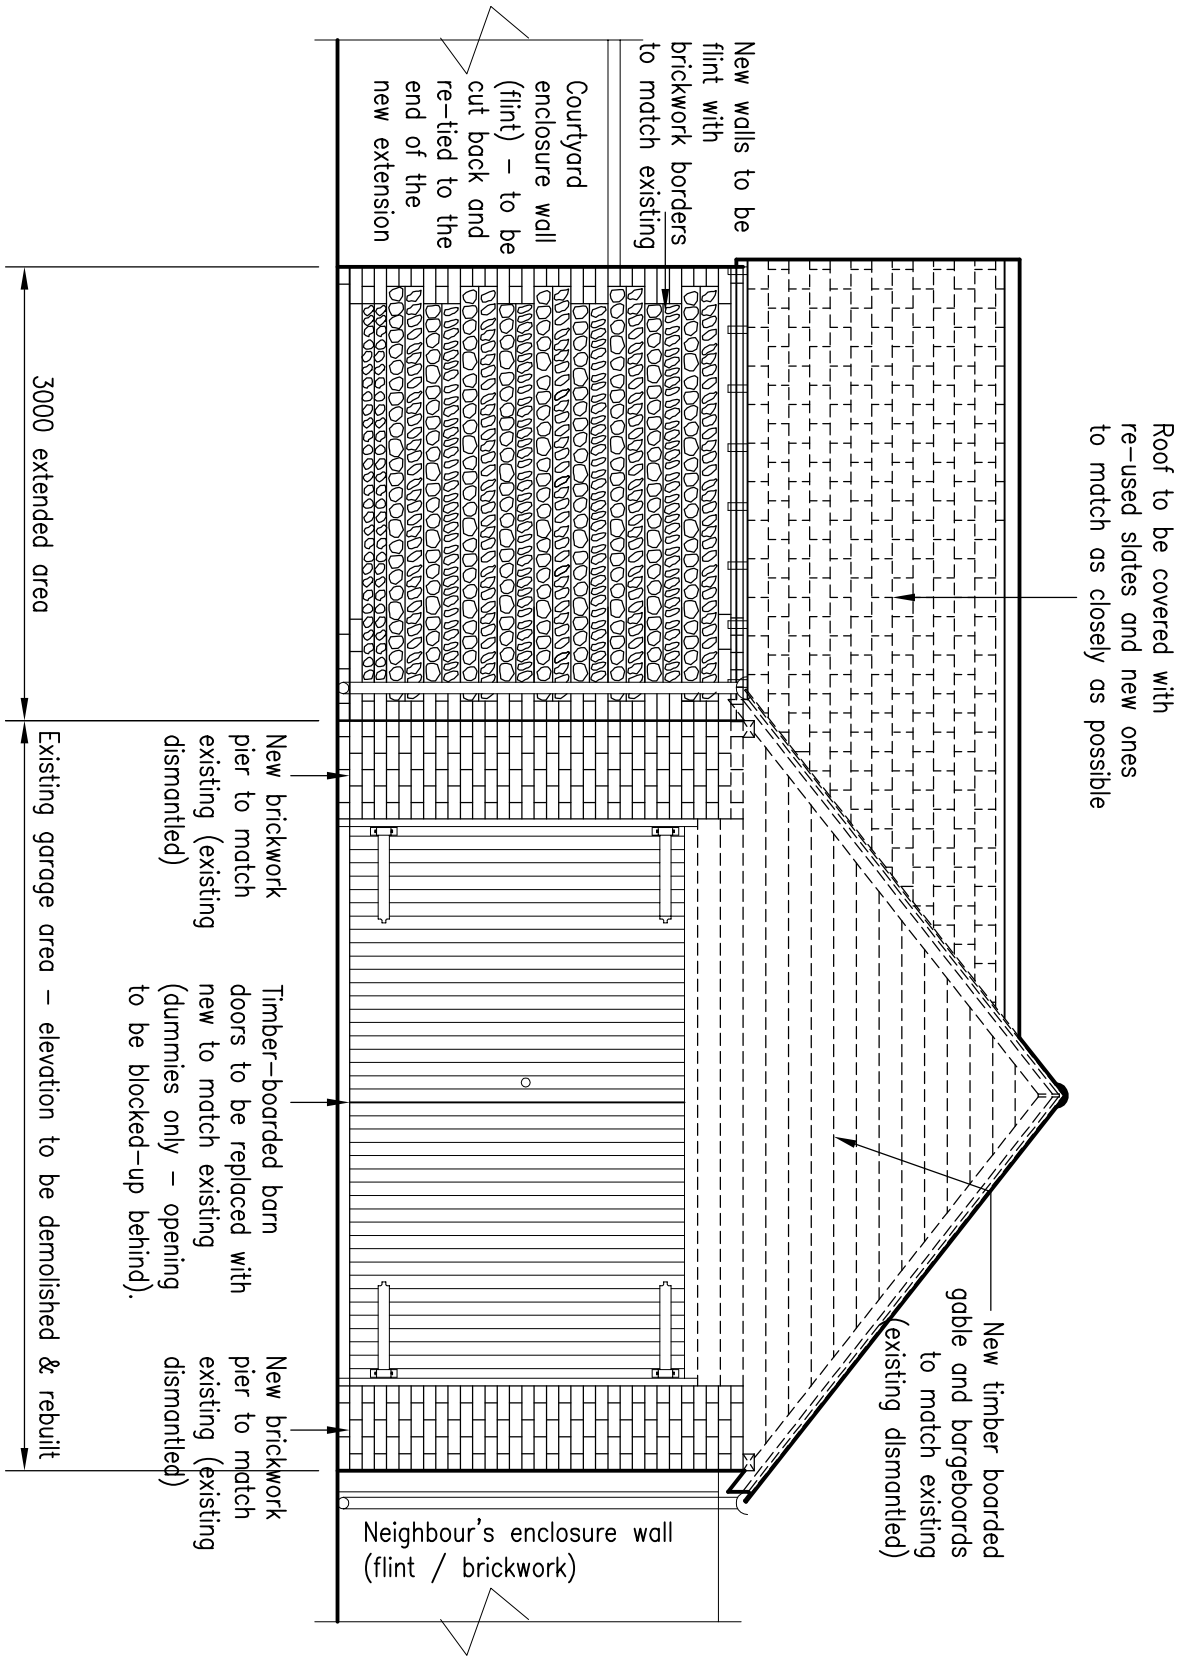

Note: – The above elevation faces directly onto the wide grass verge at the side of Rectory Lane

GARAGE – PROPOSED END / NORTH ELEVATION (FACING RECTORY LANE) (1:50)

Contact: – Mr M R Fraser, Grey Barn, Rectory Lane, Angmering Near Littlehampton, West Sussex BN16 4JU Tel. No. 07813 085331			
EMAIL mfraser@enlightenednr.co.uk			
DRAWN BY	KW	DATE	MARCH-2019
CHECKED BY	WF	SCALE	1:50(0A3)
PROJECT No	DRAWING No		REVISION
GBG-P	PE2		A