


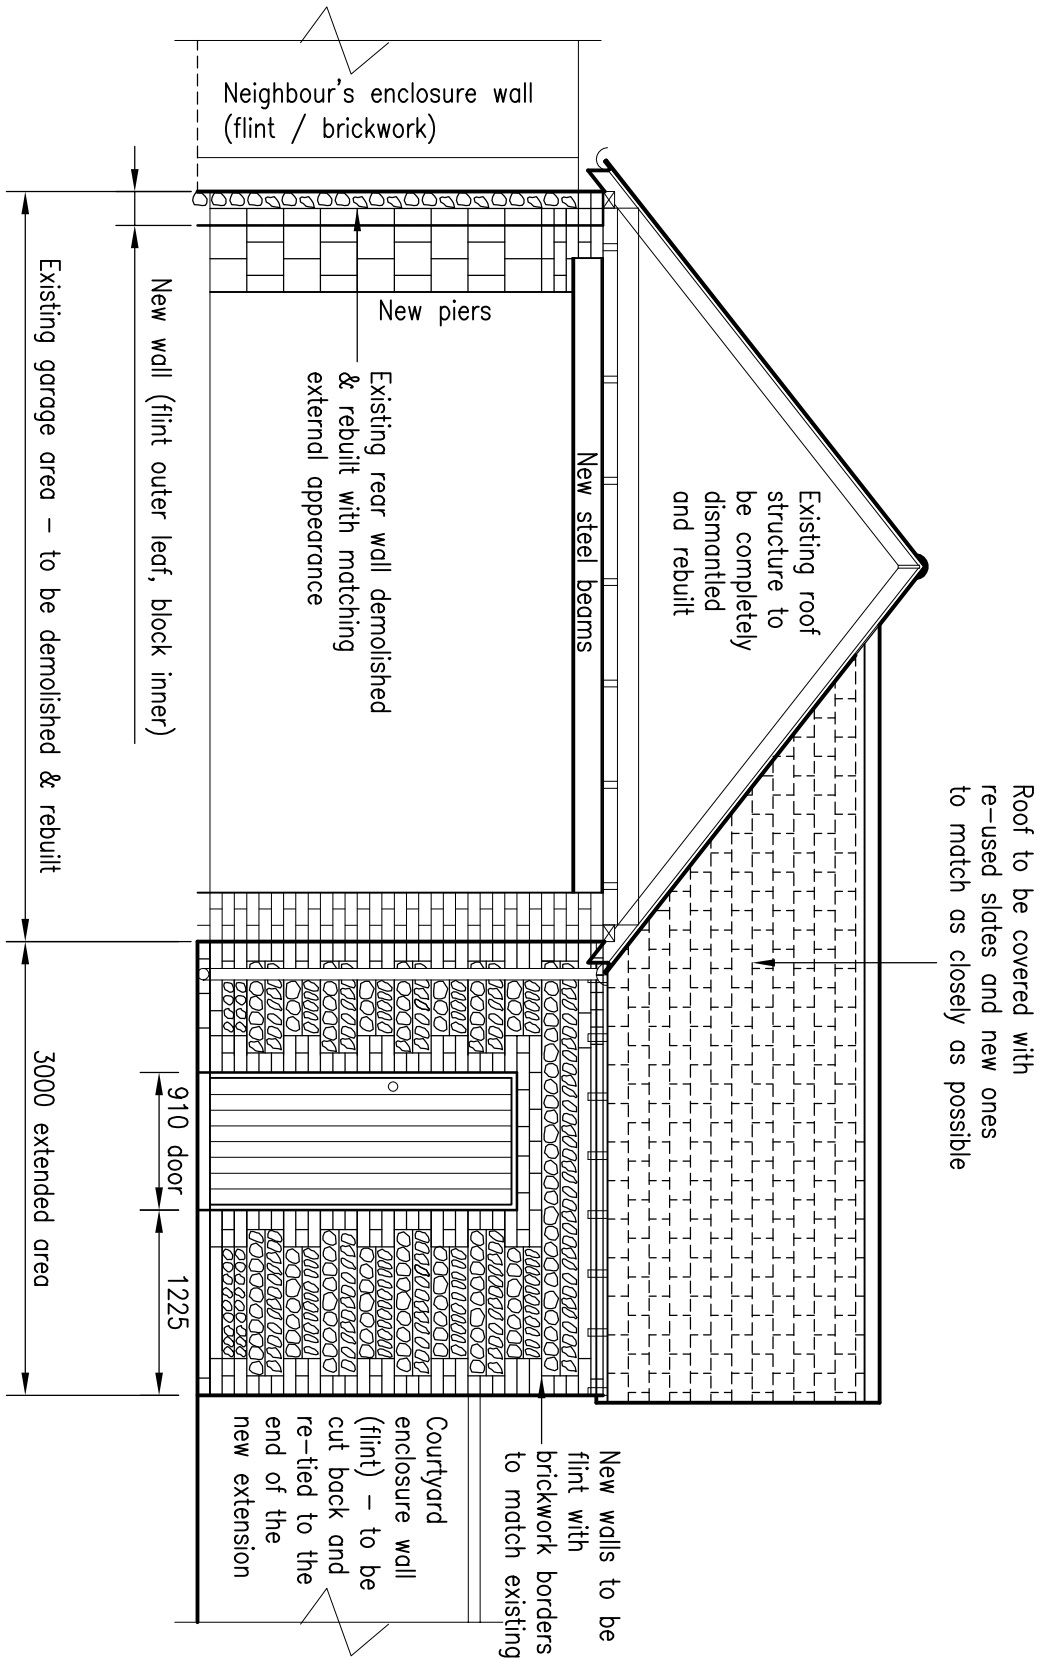

GARAGE – PROPOSED RETURN / SOUTH ELEVATION (1:50)

CLIENT				
Mr & Mrs Fraser				
PROJECT				
New Porch and Garage Alterations at Grey Barn, Rectory Lane, Angmering				
DRAWING TITLE				
Garage – Proposed Return / South Elevation				
Contact: – Mr M R Fraser, Grey Barn, Rectory Lane, Angmering Near Littlehampton, West Sussex BN16 4JU Tel. No. 07813 085331				
EMAIL mfraser@enlightenednr.co.uk				
DRAWN BY KW		DATE MARCH-2019		
CHECKED BY MF		SCALE 1:50(@A3)		
PROJECT No GBC-P	DRAWING No PE3	REVISION A		