



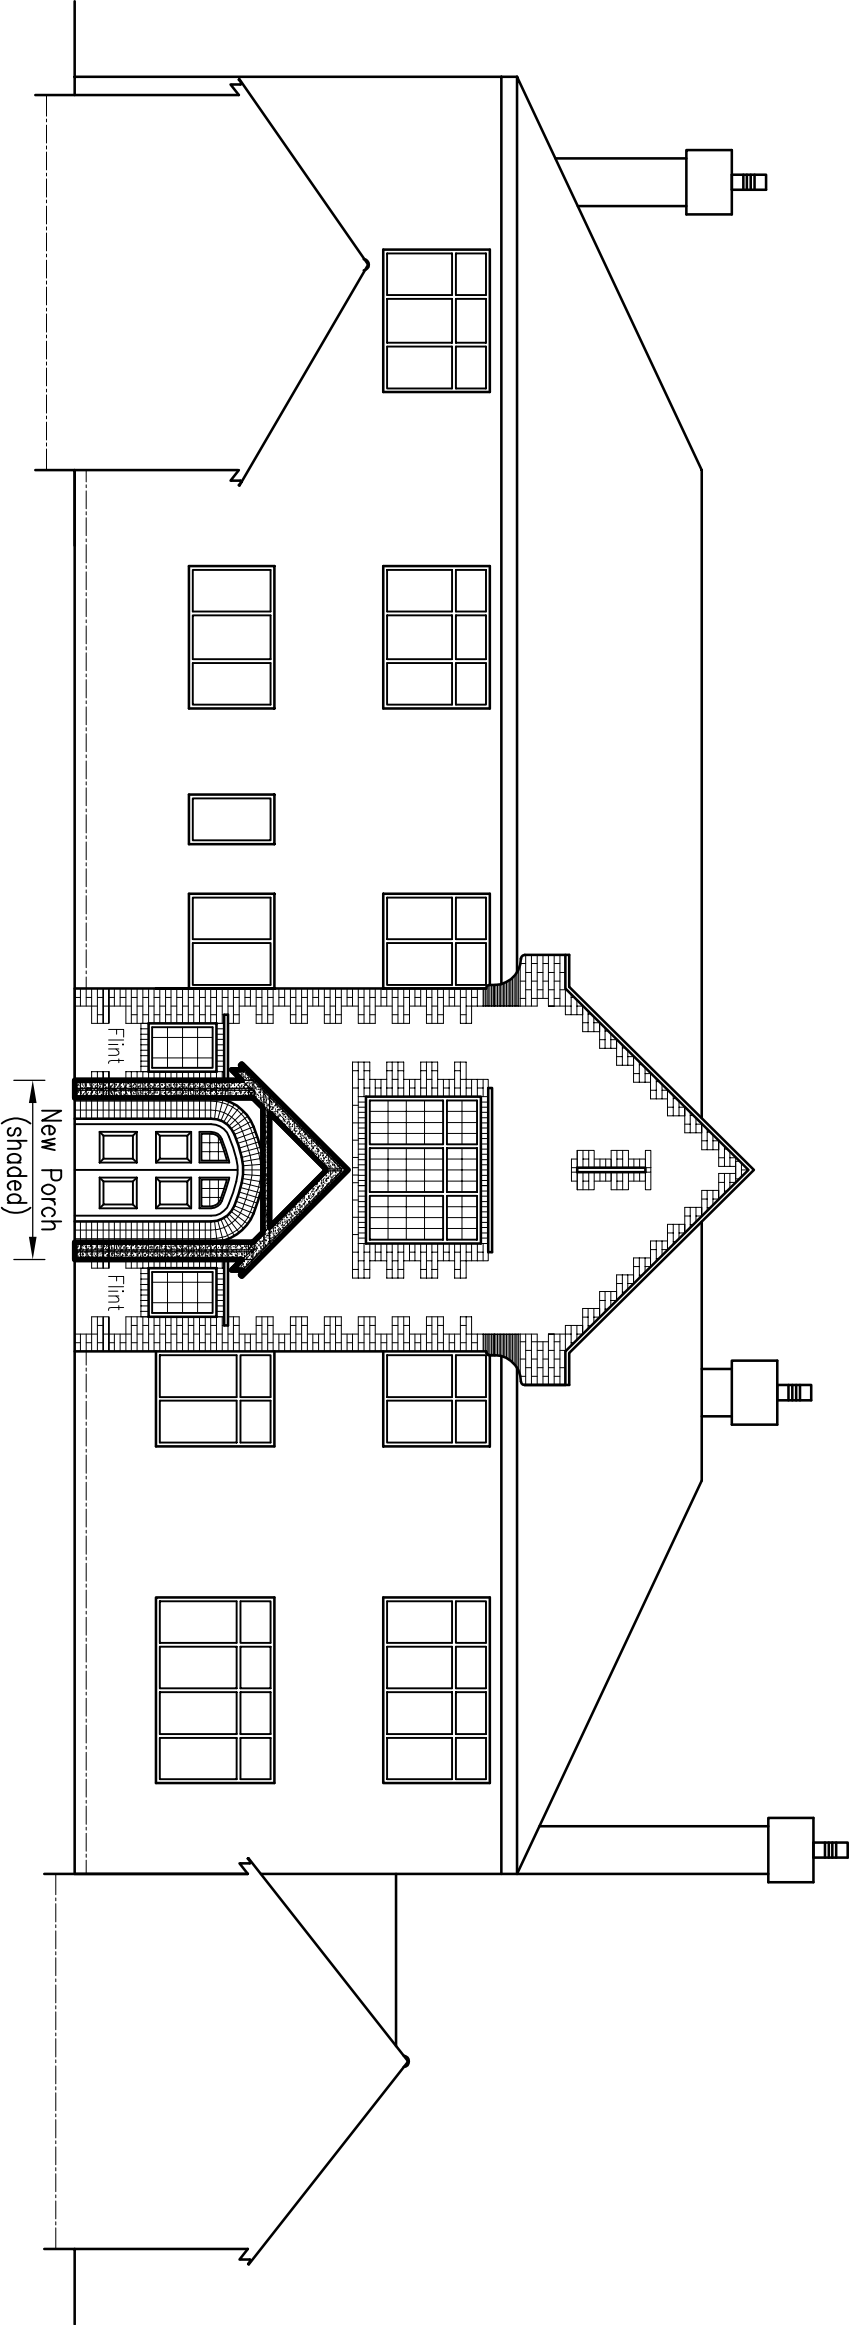

FRONT ELEVATION – SHOWING AN OUTLINE SECTION OF THE PROPOSED PORCH TO THE EXISTING MAIN ENTRANCE DOORS (1:100)

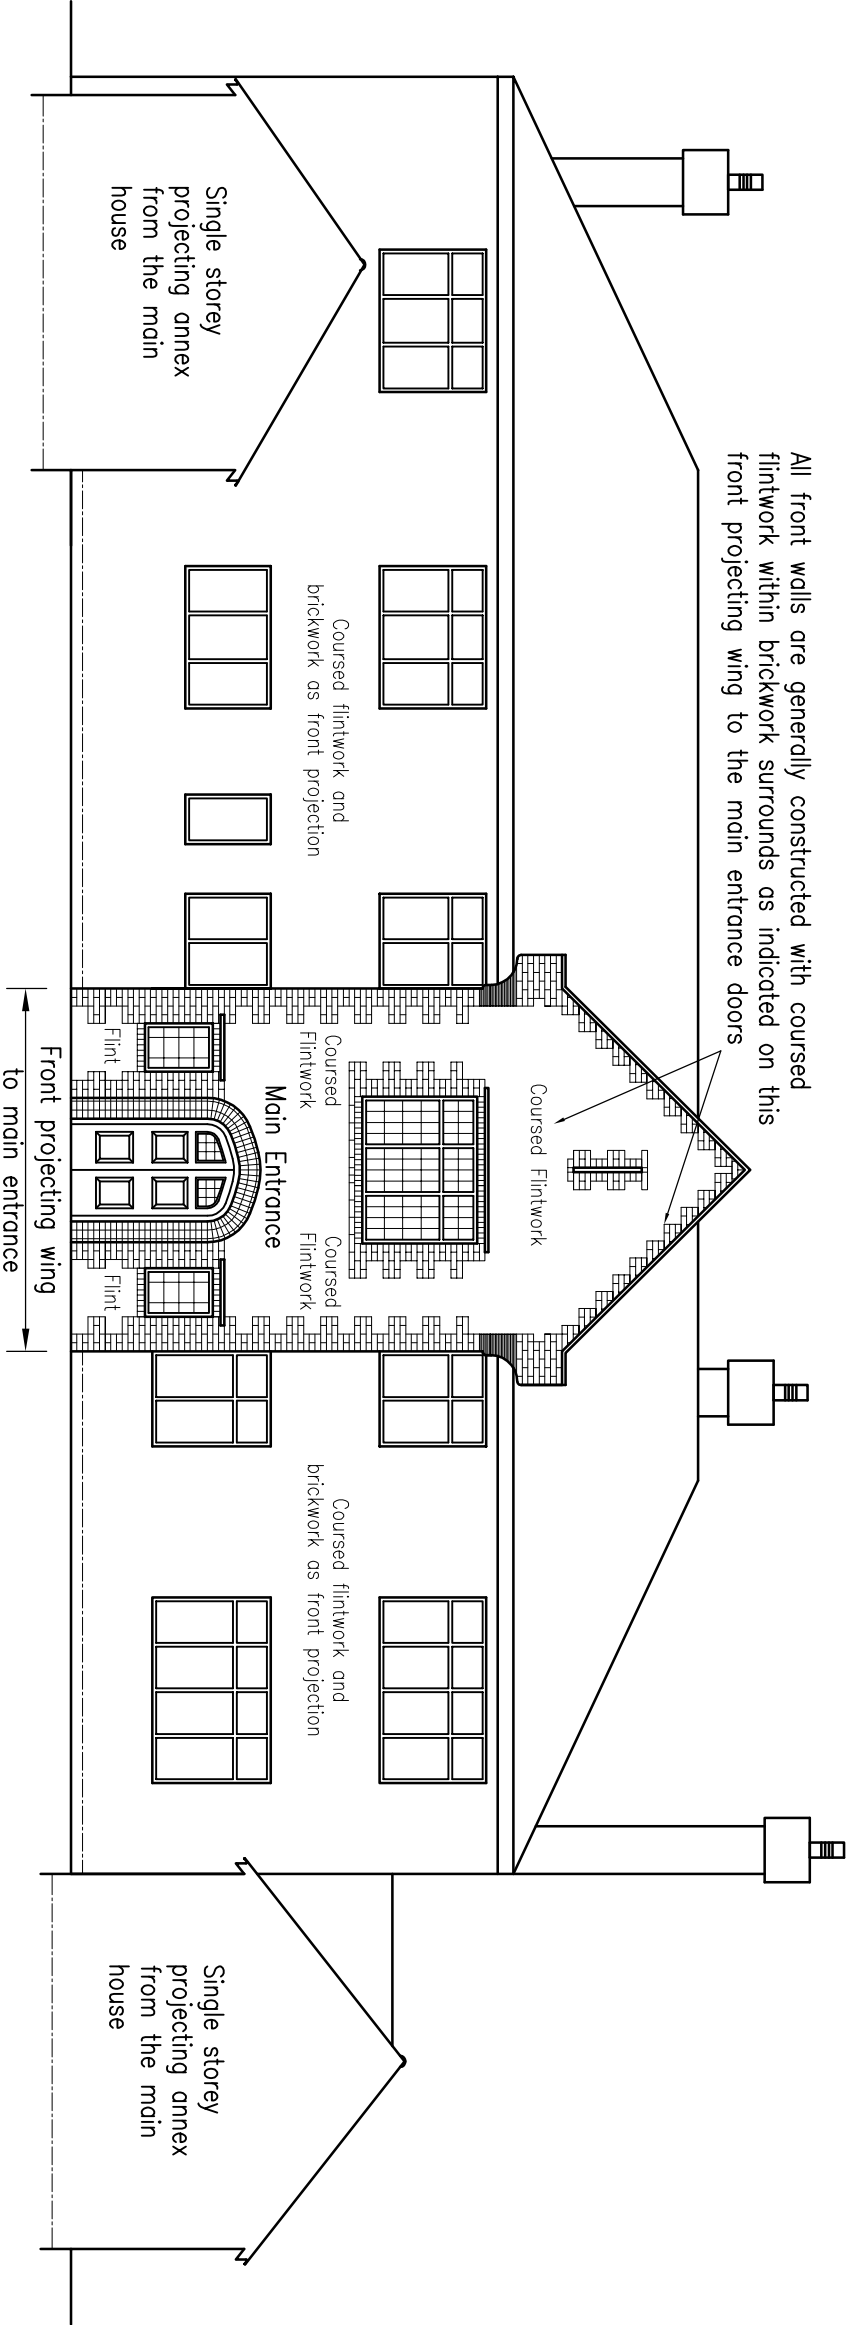

FRONT ELEVATION OF THE HOUSE AS EXISTING (1:100)

NOTES

REV	DATE	DESCRIPTION
SHEET SIZE A3		
CLIENT		

Mr & Mrs Fraser

PROJECT
New Porch and Garage Alterations at
Grey Barn, Rectory Lane, Angmering

DRAWING TITLE
Proposed Porch –
Front Elevation of Existing House
Showing the Proposed Porch

Contact: –
Mr M R Fraser,
Grey Barn,
Rectory Lane,
Angmering
Near Littlehampton,
West Sussex
BN16 4JU
Tel. No. 07813 085331

EMAIL mfraser@enlightenednr.co.uk

DRAWN BY	KW	DATE	MARCH-2019
CHECKED BY	MF	SCALE	1:100(9A5)
PROJECT No	GBG-P	DRAWING No	PHE1
		REVISION	A