




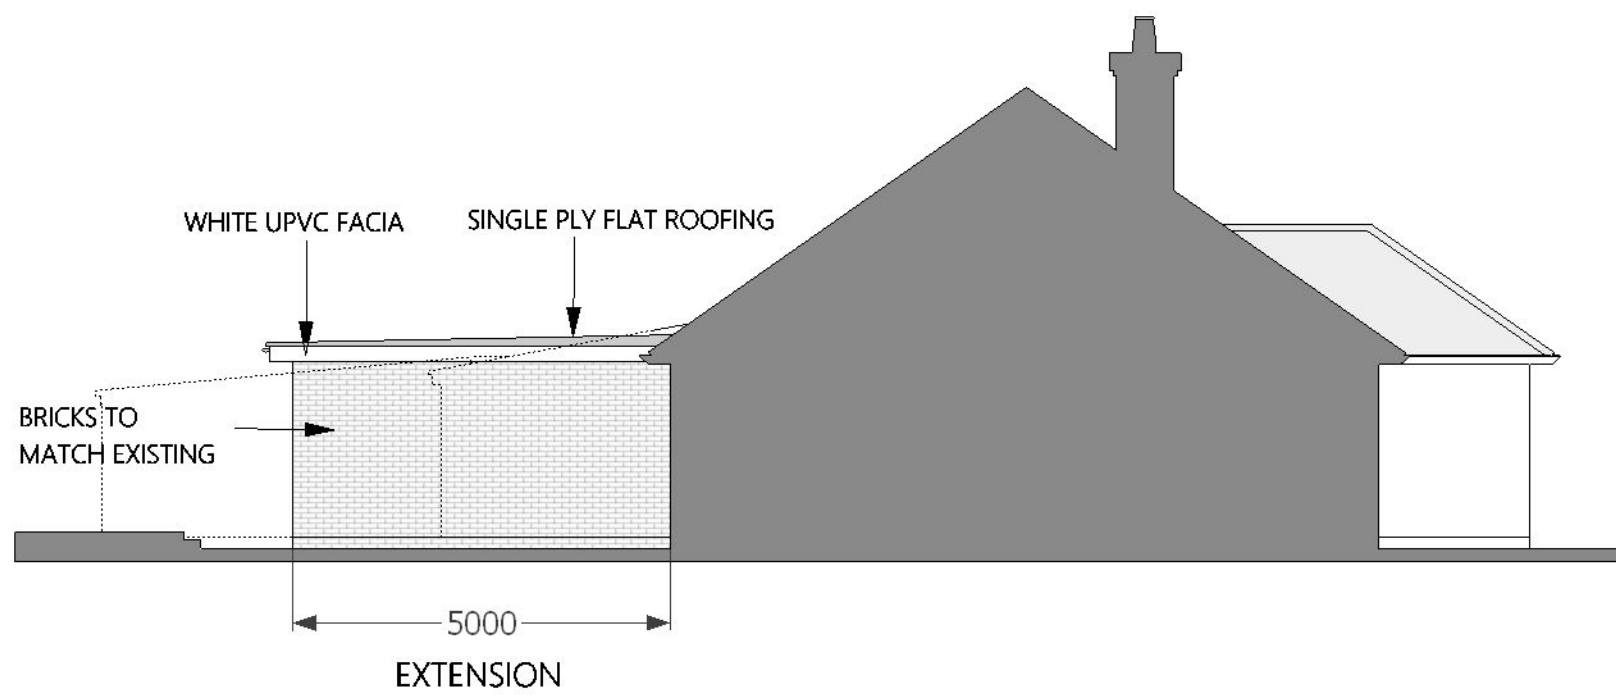


WEST ELEVATION

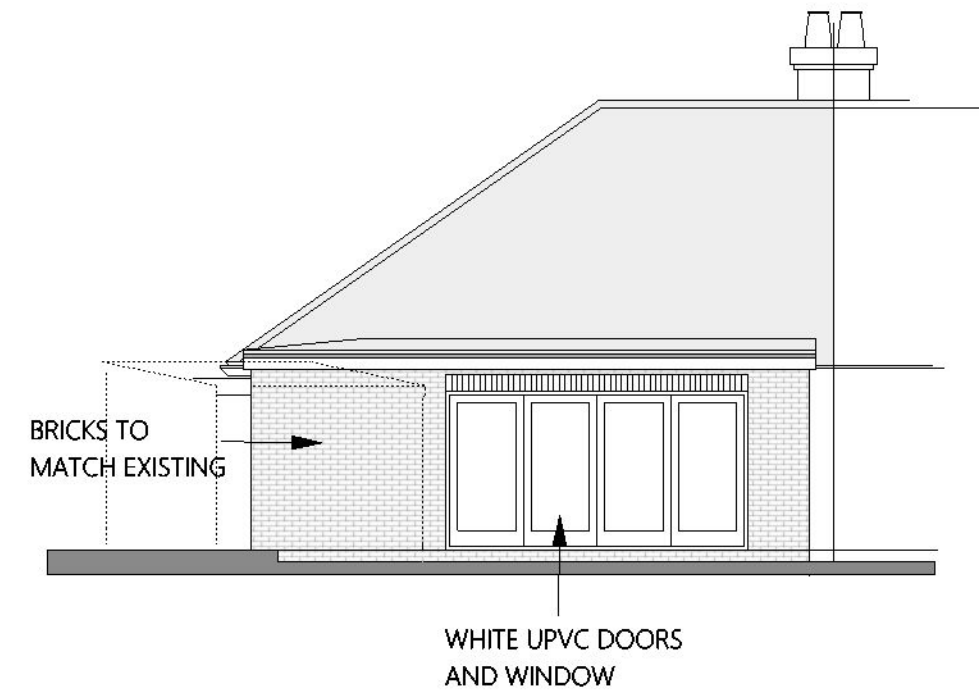

NORTH ELEVATION

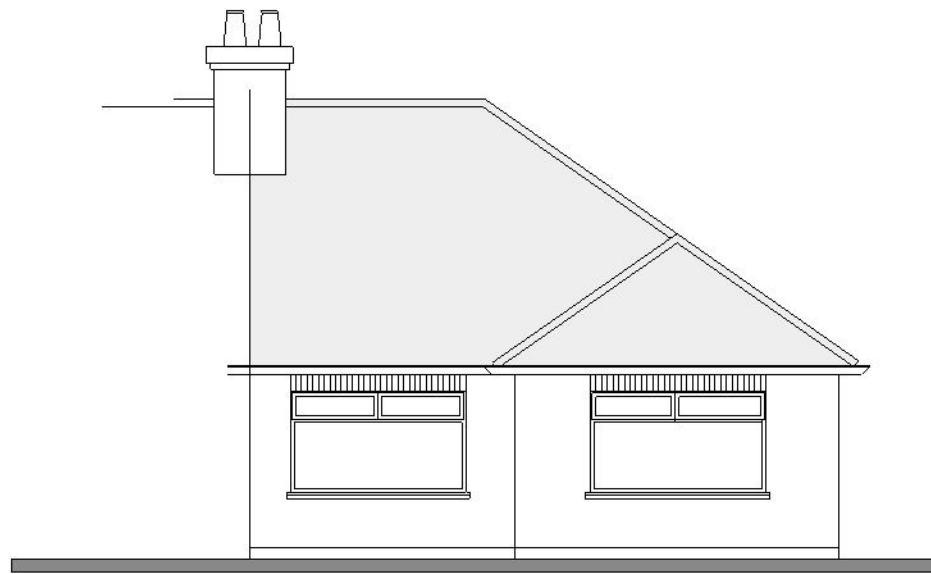

SOUTH ELEVATION

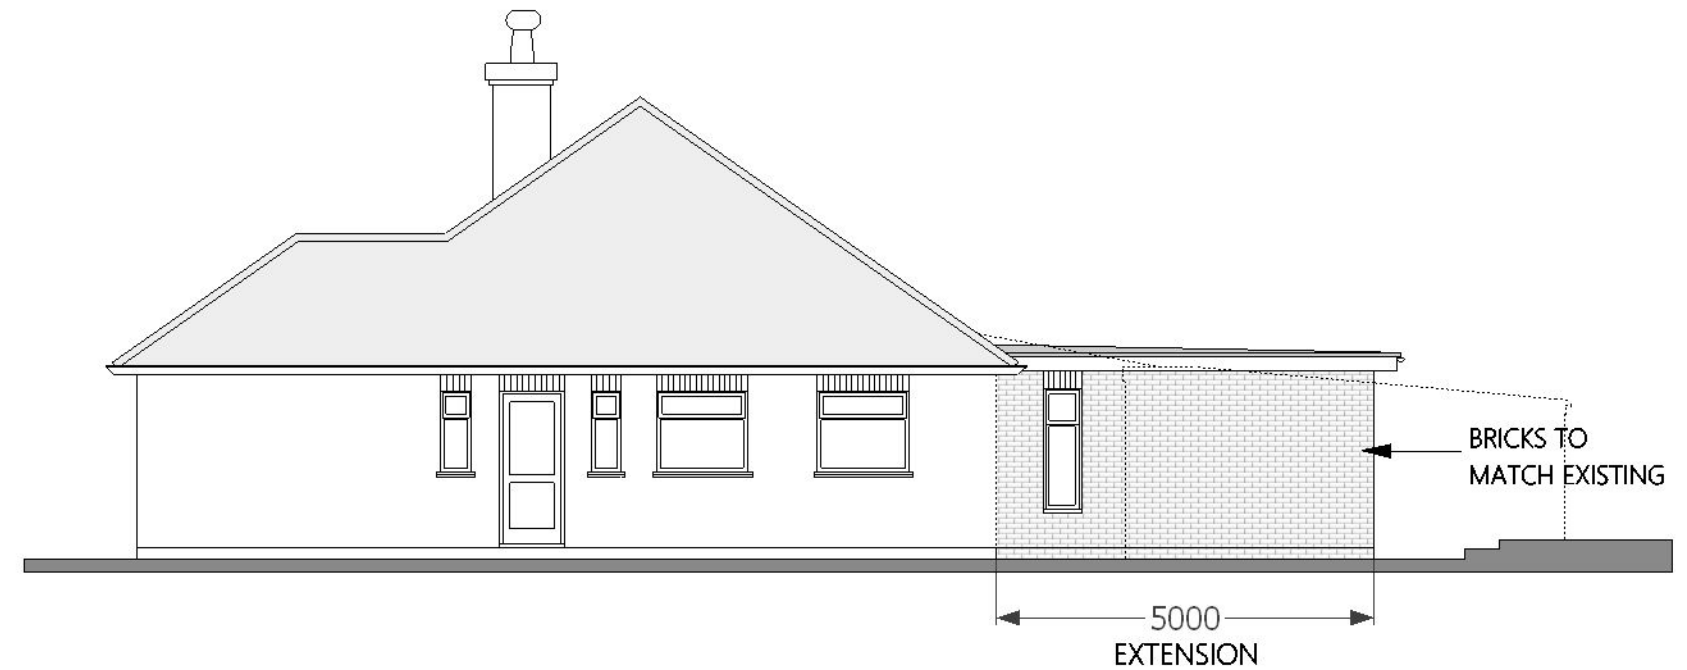

EAST ELEVATION

PETER ROBSON ARCHITECT	Long Meadow, The Lane, Chichester, PO19 5PY	DRAWING TITLE:	PROPOSED ELEVATIONS	Drawing:	1614-05
	Tel; 01243 780224 Mob; 07497 006277	PROJECT:	PROPOSED EXTENSION AT 59 PALMER ROAD, ANGMERING	Scale: 1:100 @ A3	Rev
	Email; robsonarchitect@gmail.com	CLIENT:	MR AND MRS PENN	Date: MARCH 2018	
				PLANNING DRAWING ONLY	