



EXISTING BLOCK/ROOF PLAN
1:200

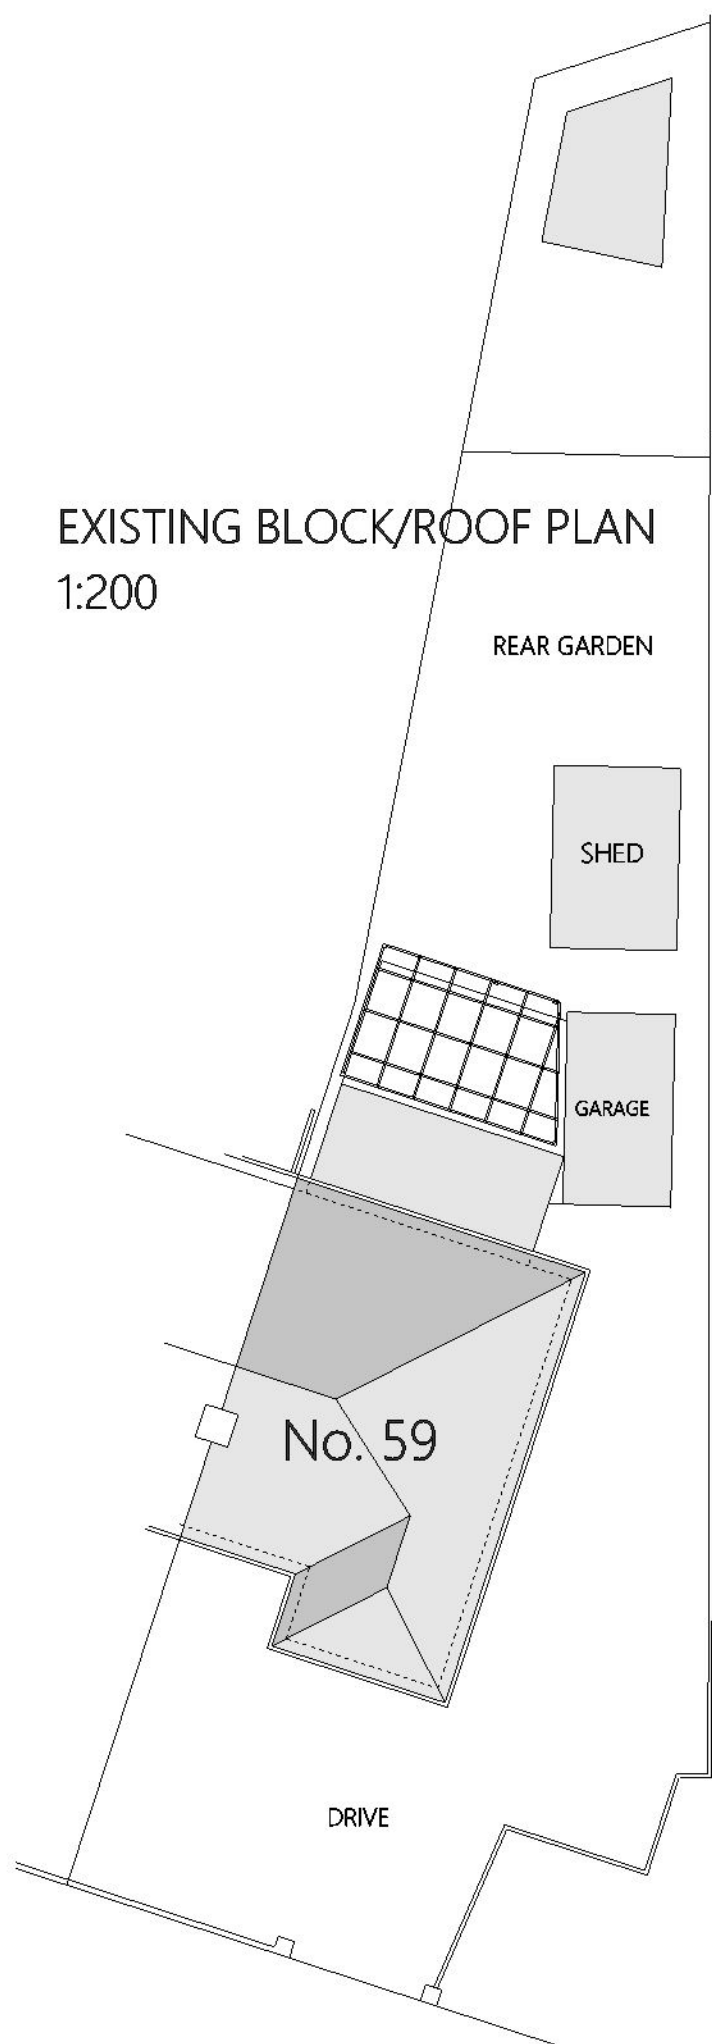

PROPOSED BLOCK/ROOF PLAN
1:200

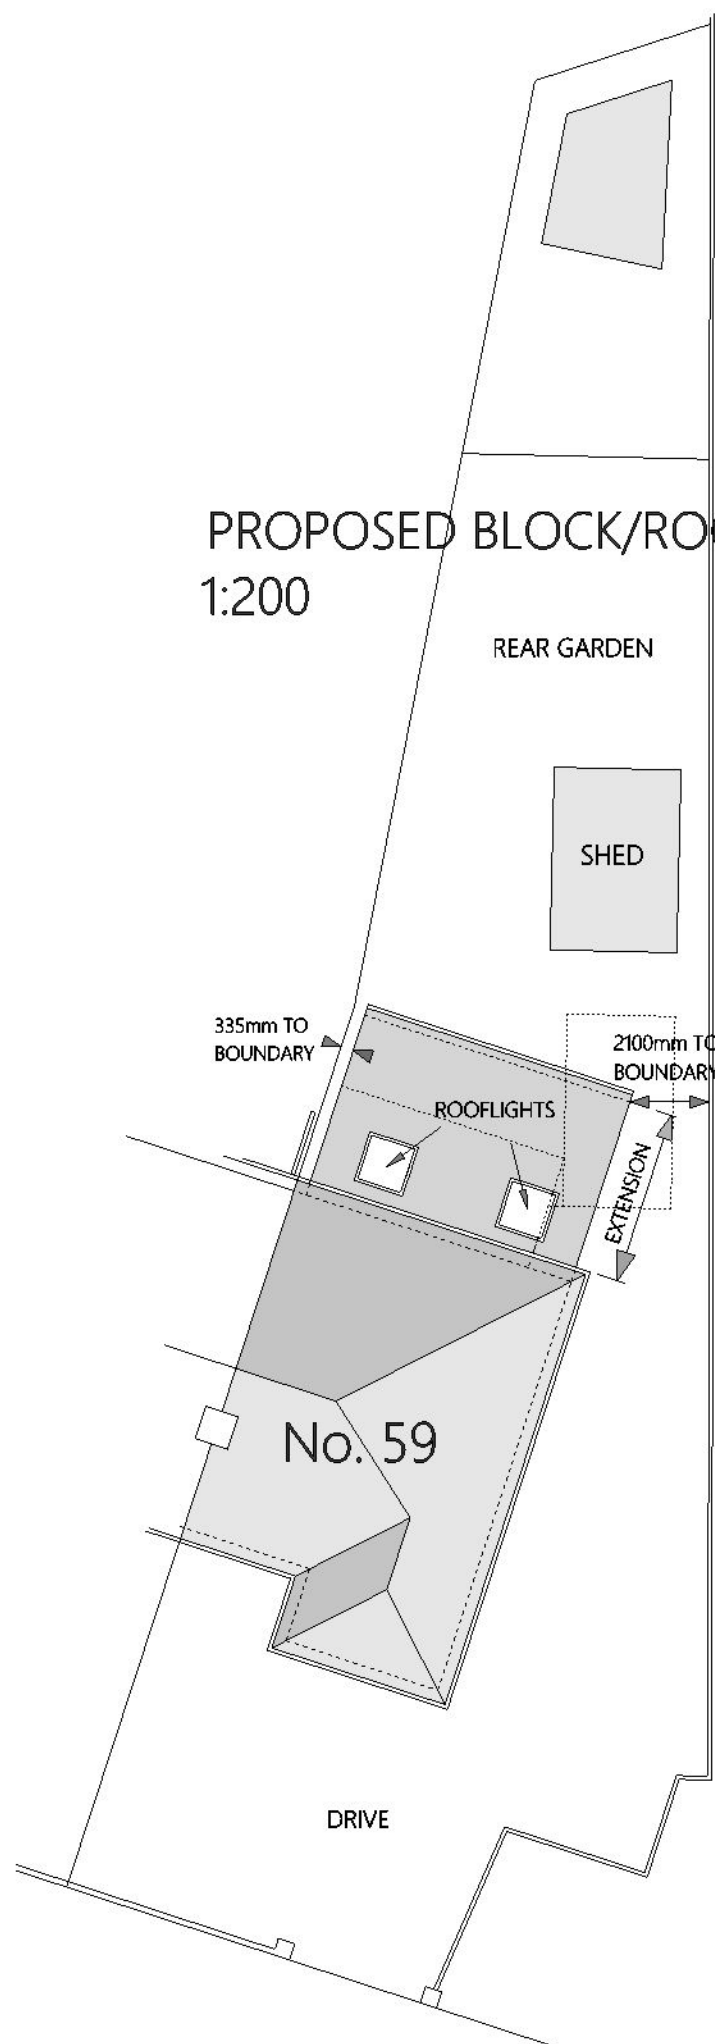

LOCATION PLAN

1:1000



PETER ROBSON ARCHITECT	Long Meadow, The Lane, Chichester, PO19 5PY	Drawing: 1604-01 A
	Tel: 01243 780224 Mob: 07497 006277	Revision:
	Email: robsonarchitect@gmail.com	A - Show full proposed site plan and dimensions from boundary 11-4-2018

DRAWING TITLE	LOCATION/BLOCK/ROOF PLANS	
PROJECT:	PROPOSED EXTENSION AT 59 PALMER ROAD, ANGMERING	Scale: AS SHOWN AT A3
CLIENT:	MR AND MRS PENN	Date: FEB 2018
		PLANNING DRAWING ONLY