




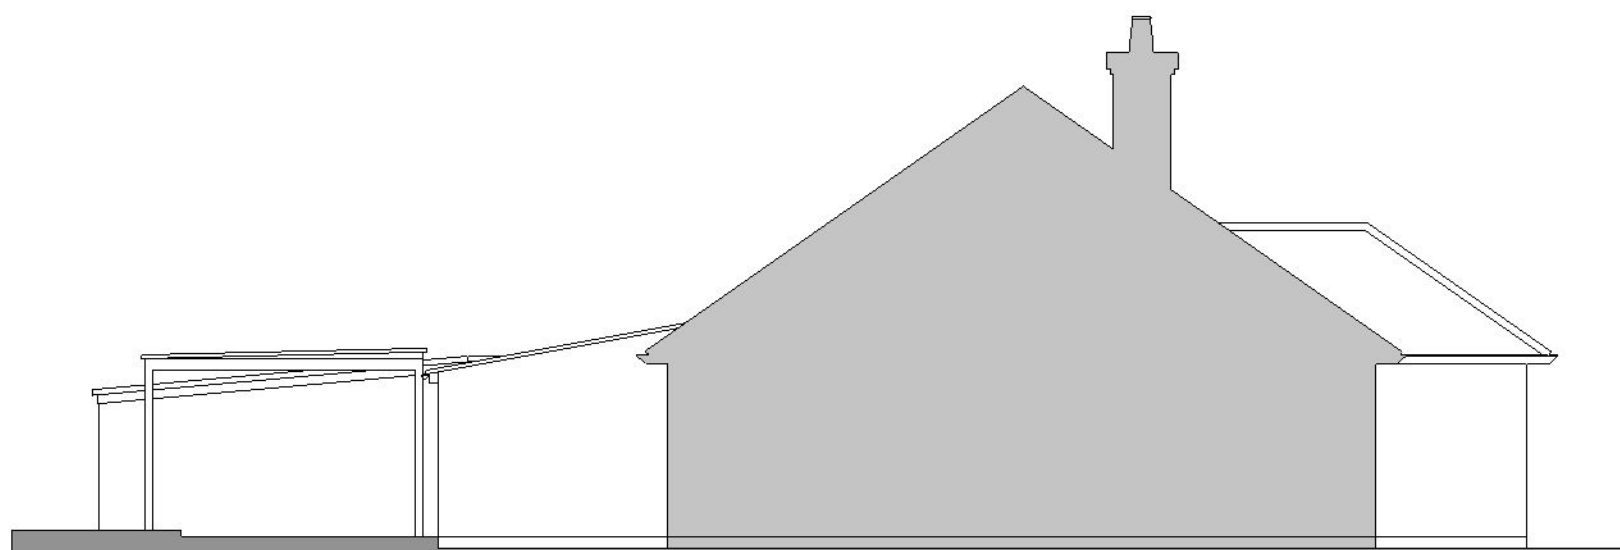

WEST ELEVATION

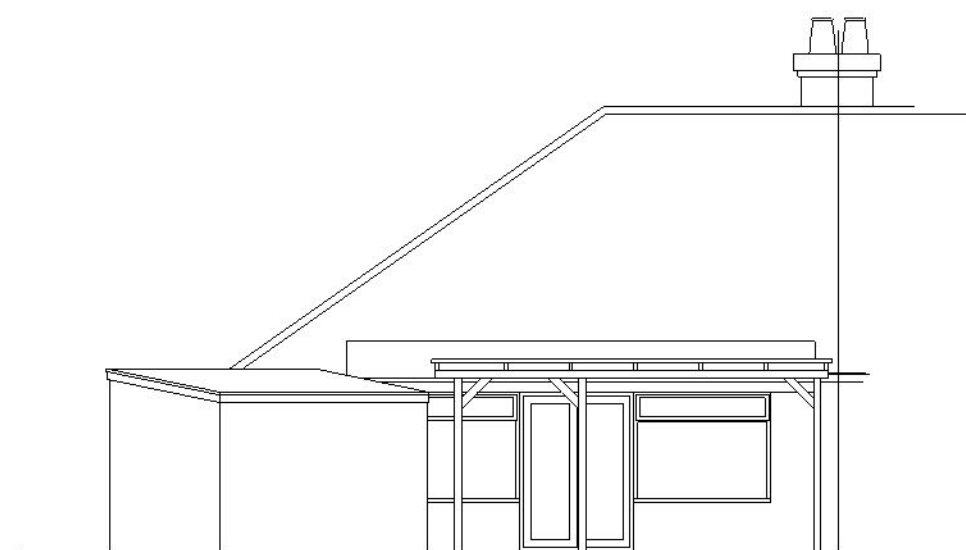

NORTH ELEVATION

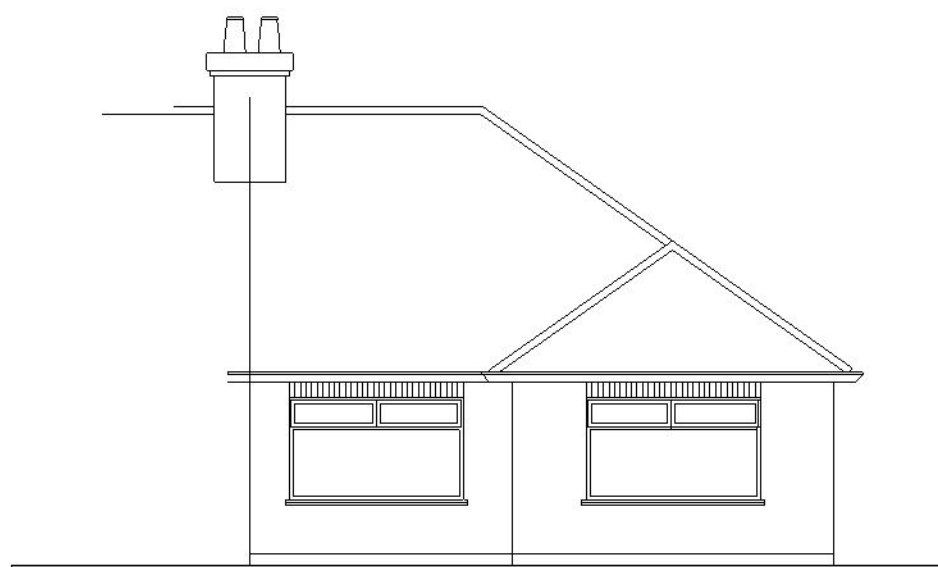

SOUTH ELEVATION



EAST ELEVATION

EXISTING ELEVATIONS 1:100 @A3

SCALE 1 2 3 4 5 metres

PETER ROBSON ARCHITECT	Long Meadow, The Lane, Chichester, PO19 5PY	DRAWING TITLE:	EXISTING ELEVATIONS	Drawing:	1604-03 A
	Tel; 01243 780224 Mob; 07497 006277	PROJECT:	PROPOSED EXTENSION AT 59 PALMER ROAD, ANGMERING	Scale: 1:100 @A3	Rev A - Add scale bar and change designated scale from 1:50 to 1:100 11-04-2018
	Email ; robsonarchitect@gmail.com	CLIENT:	MR AND MRS PENN	Date: MARCH 2018	PLANNING DRAWING ONLY

ALL DIMENSIONS TO BE CHECKED ON SITE.
DO NOT SCALE FROM DRAWING