
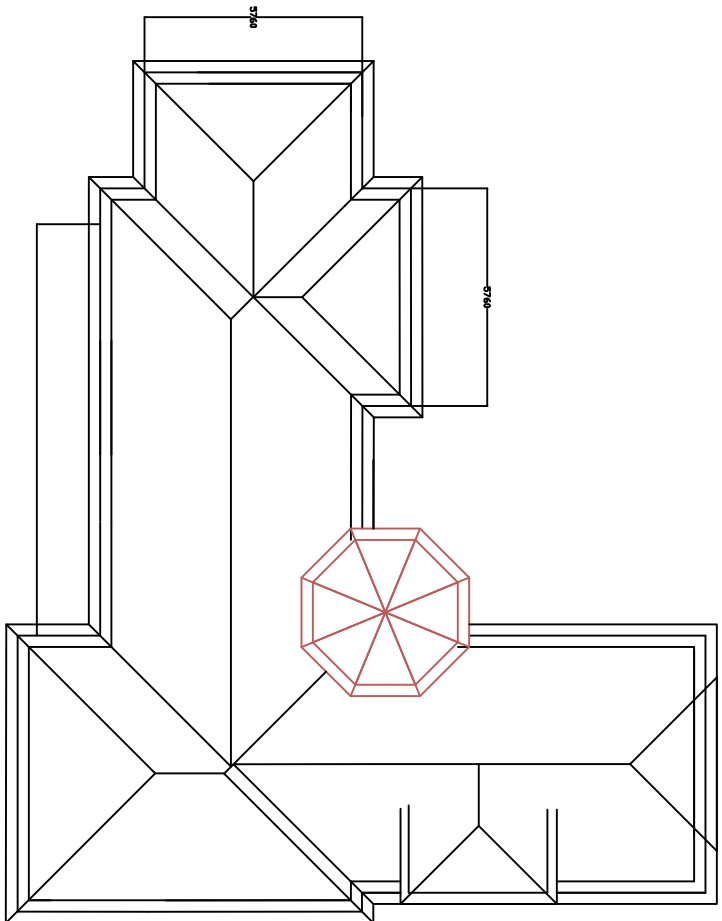
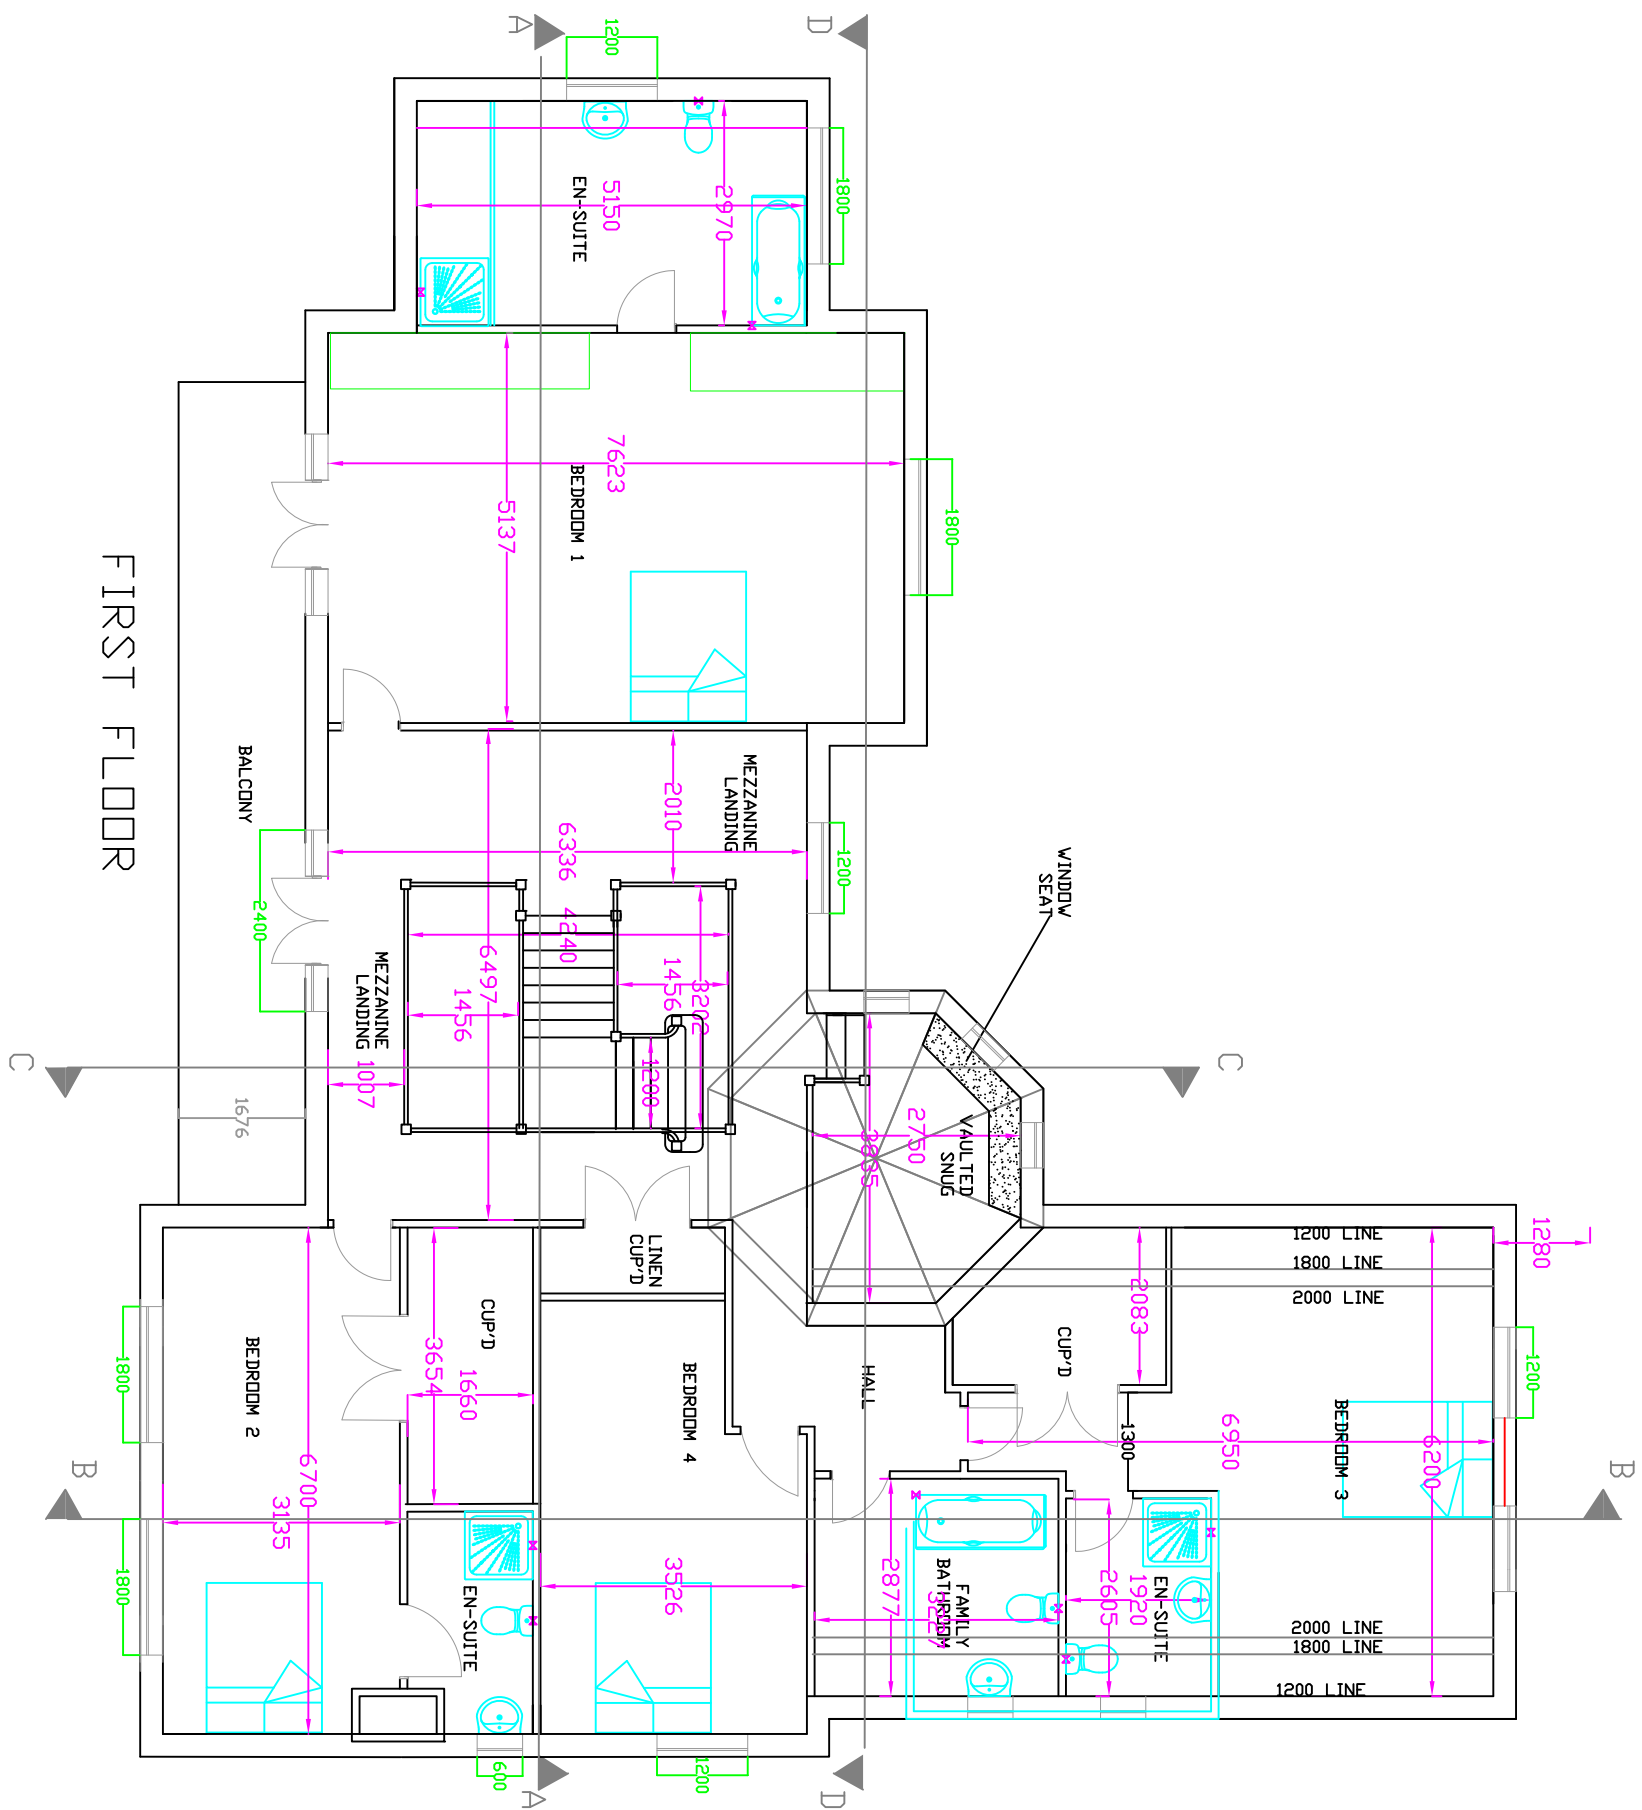


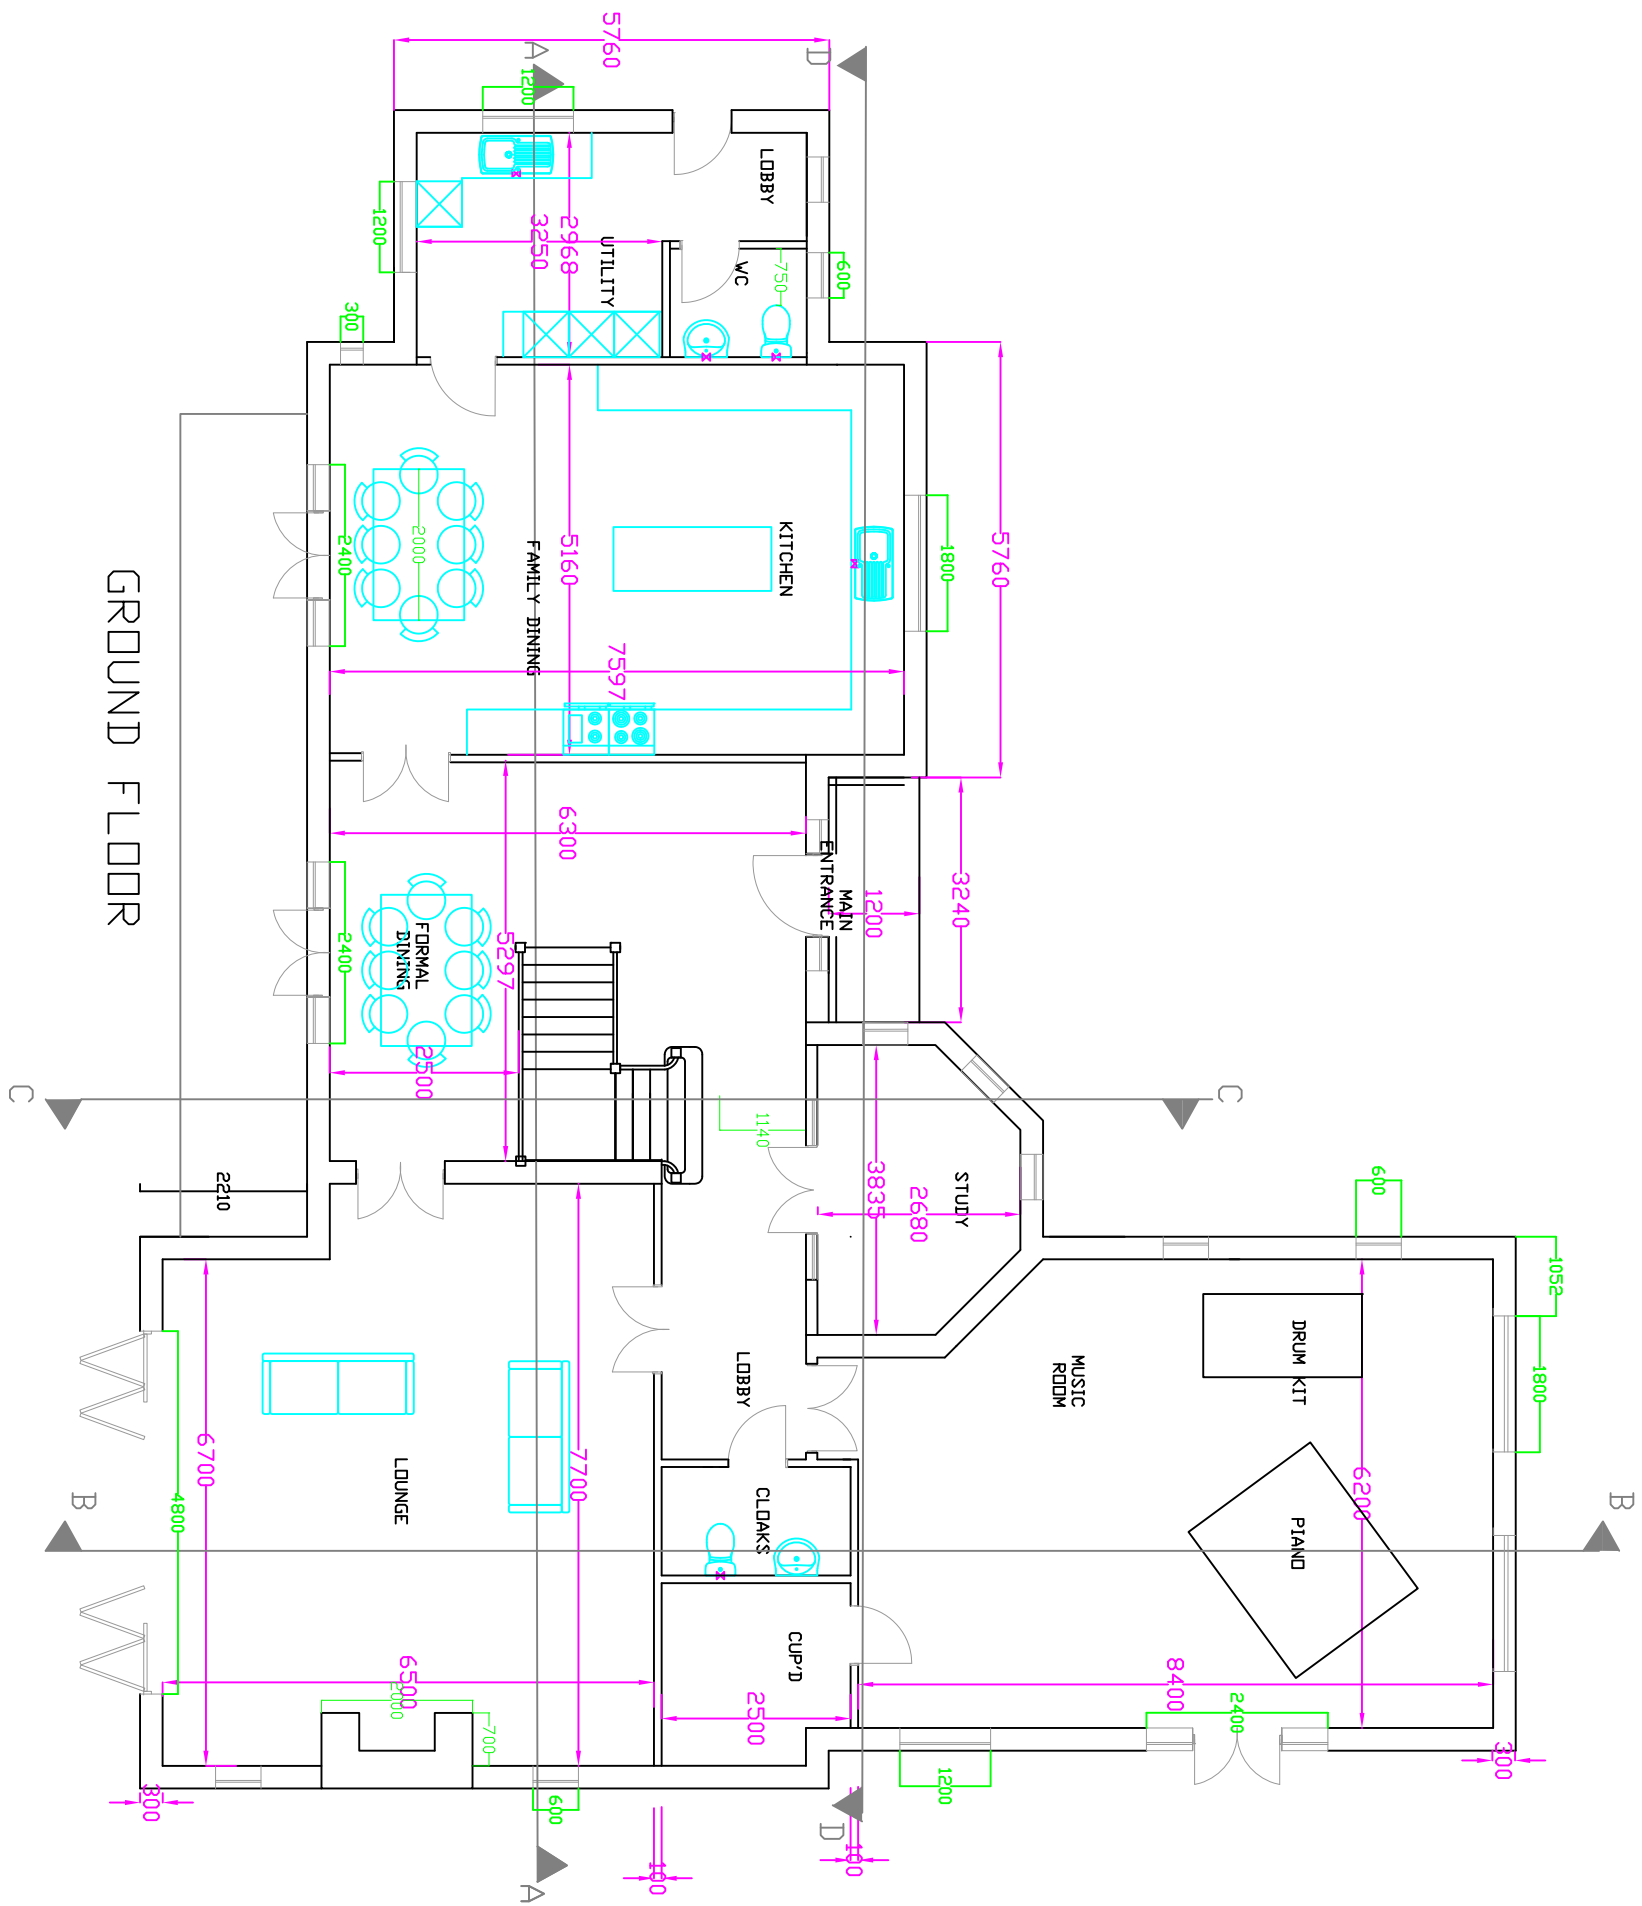

PROPOSED FLOORPLANS 1:100

PROPOSED ROOFPAN 1:200

ALL EXTERNAL FINISHES TO MATCH EXISTING.
NO PART OF NEW BUILDING TO EXCEED
BOUNDARY.

THE WORK IS TO BE CARRIED OUT IN
ACCORDANCE WITH THE APPROVAL OF
LOCAL AUTHORITY ADMINISTERED BY THE
BUILDING CONTROL OFFICER
NO WORK IS TO BE CARRIED OUT PRIOR TO
THE RECEIPT OF PLANNING PERMISSION, IF
REQUIRED.

ALL WORKS TO BE CARRIED OUT IN STRICT
ACCORDANCE WITH RELEVANT PARTS OF
BUILDING REGULATIONS ACT 1984 & 1985
AND ALL SUBSEQUENT REVISIONS TO THE
APPROVED DOCUMENT 2000 AND
SUBSEQUENT AMENDMENTS.

All dimensions to be checked on site prior to
commencement of work, except for planning purposes.
This drawing is the copyright of
CALDOTECH LTD
and may not be copied, altered or reproduced
in any way without written authority.

CALDOTECH LTD
59-61 WILLOWDALE AVE
EAST PRESTON
WEST SUSSEX
BN16 1PL
01903 859176

TREVOR UNSTED
59-61 SEA LANE
RUSTINGTON
WEST SUSSEX
BN16 2RQ
01903 859090

PROPOSED HOUSE - FLOOR PLANS &
ROOF PLAN

Herons Farm
Dappers Lane
Angmering
BN16 4EN

CLIENT Mr. & Mrs. Ayling

Issue	Details	By	Date
SCALE	AS SHOWN on A2		
DATE	18/02/11		
DRAWING NUMBER	9107 /02		