


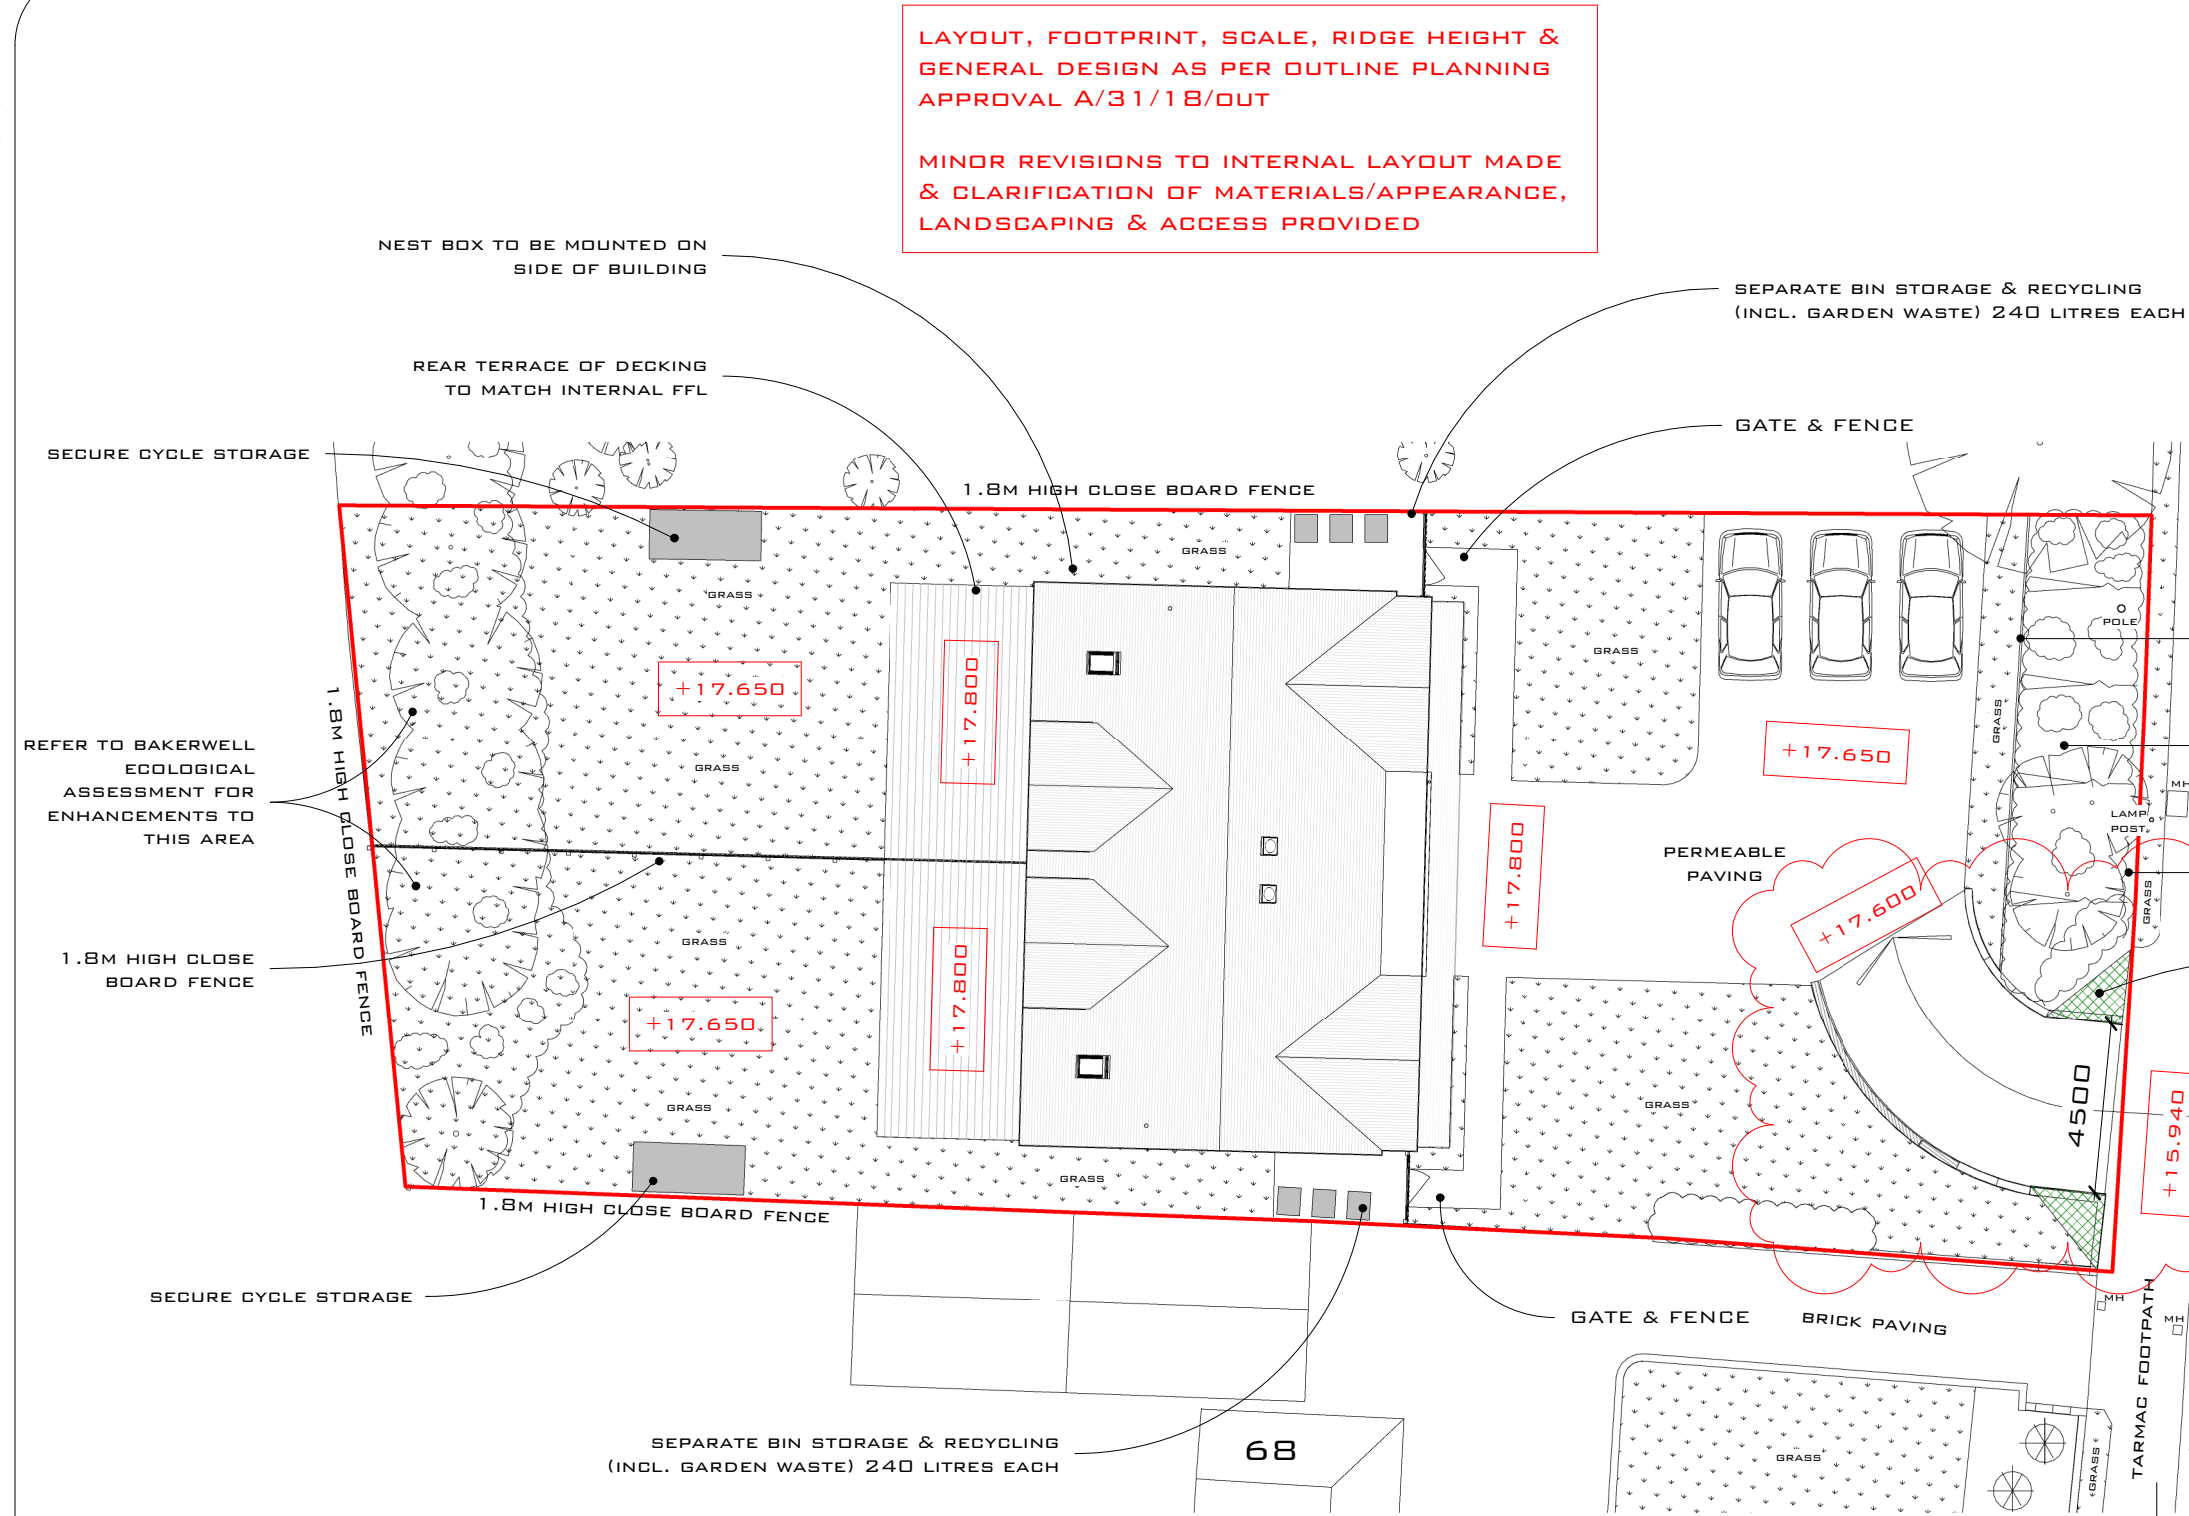

NOTES:

- ALL DIMENSIONS ARE IN MM, UNLESS STATED OTHERWISE
- ANY ERRORS OR OMISSIONS TO BE NOTIFIED TO CITYZEN IMMEDIATELY
- CITYZEN IS NOT RESPONSIBLE FOR ANY BUILDING WORK THAT IS CARRIED OUT ON SITE


DRAWINGS SHOULD ONLY BE SCALED FOR PLANNING PURPOSES, DO NOT SCALE FROM THIS DRAWING FOR CONSTRUCTION PURPOSES

PROPOSED SITE PLAN

1 : 200 @ A3

REV	DATE	REVISION	DRAWN	CHECKED	APPROVED
A	20.03.19	PLANNING REVISION	AG	RS	RS

PLANNING

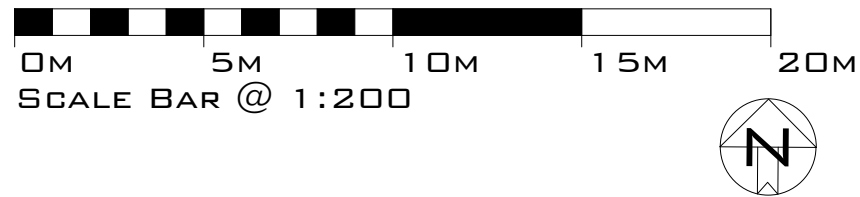

SCALE:
1 : 200 @ A3

CLIENT:
CHESTERMAN HOMES

DESIGNER:
ROMAN SCHNECKER

PROJECT:
LAND TO THE NORTH OF
68 ARUNDEL ROAD
ANGMERING
BN16 4LL

©COPYRIGHT CITYZEN LIMITED

TITLE:
PROPOSED SITE &
EXTERNAL WORKS PLAN

CITYZEN
ARCHITECTURE | ENVIRONMENT

MARITIME HOUSE
BASIN ROAD NORTH
HOVE
EAST SUSSEX
BN41 1WR

CONTACT@CITYZENDESIGN.CO.UK
WWW.CITYZENDESIGN.CO.UK
01273 915010



DATE:
16.11.18

DRAWING: PROJECT REF - DRG NO. (REVISION)
1802 - PL - 151 - (A)