




WEST (Sectional) ELEVATION 1 - to central wing



WEST (Sectional) ELEVATION 2- to east wing



EAST (Sectional) ELEVATION 1- to rear of central wing

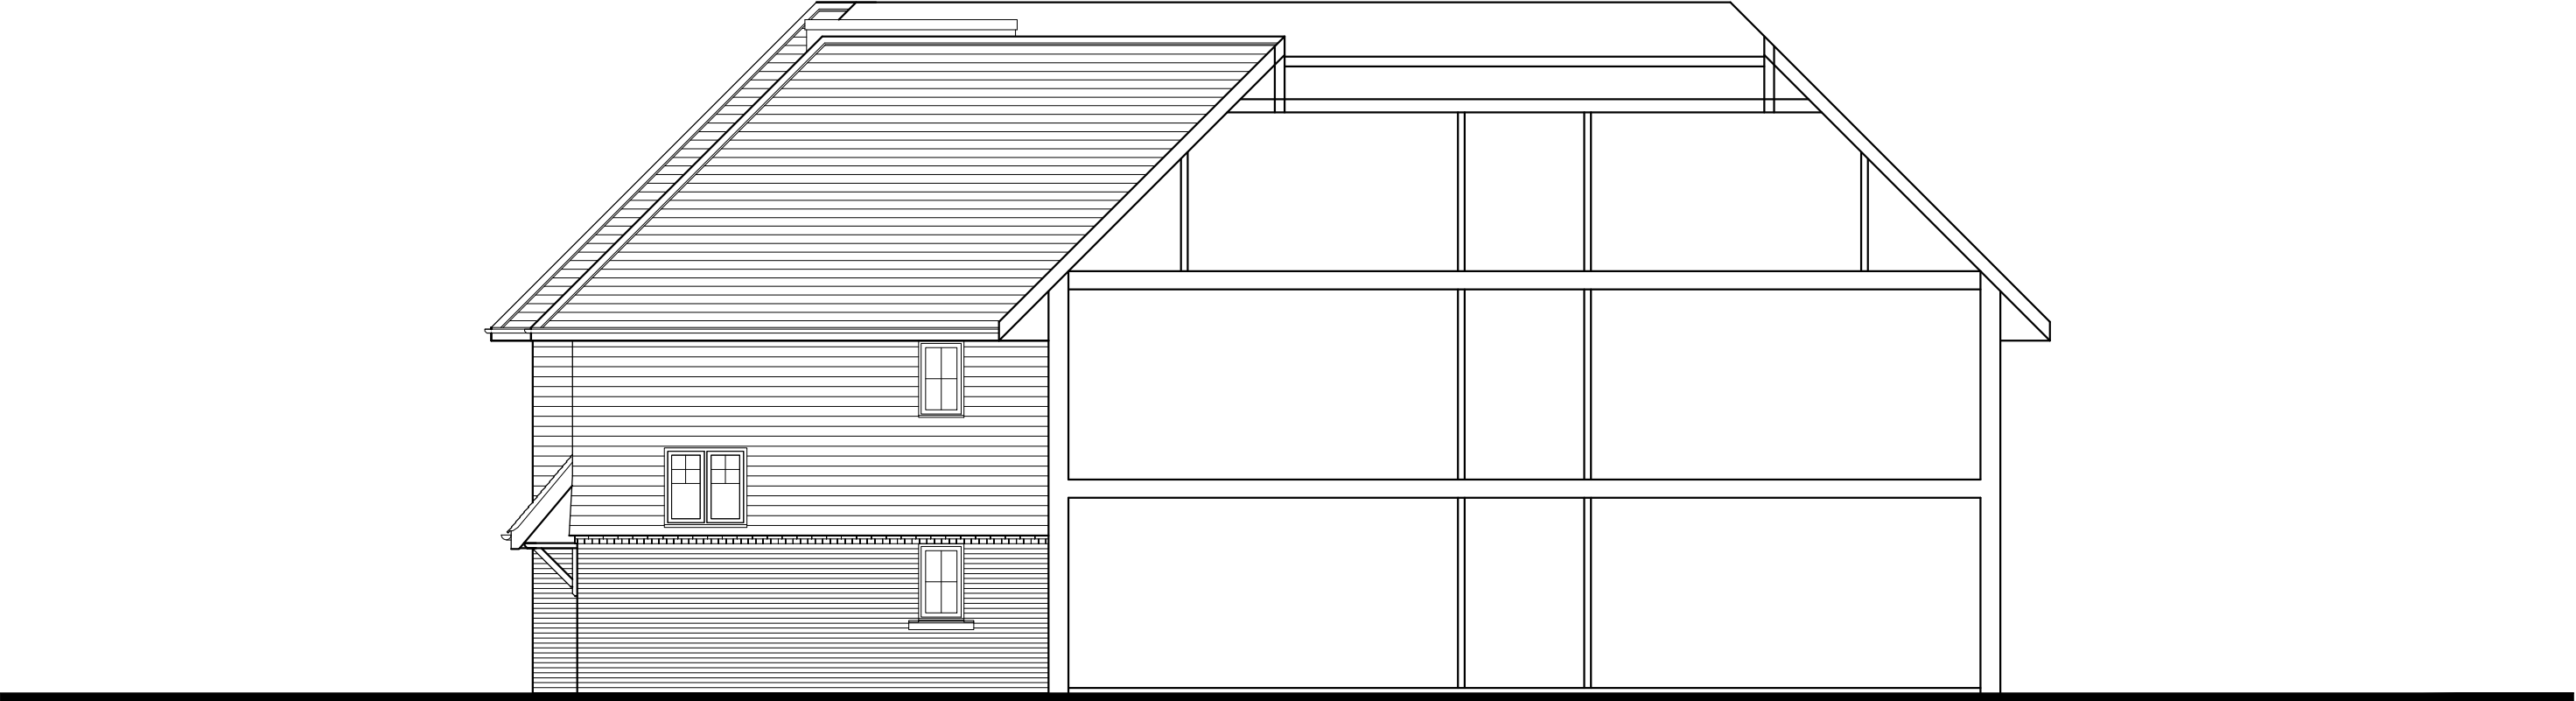

EAST (Sectional) ELEVATION 2 - to rear of west wing

Rev: Desc: By: Date: Chkd:

E	WC door added to East Elevation 1	RAC	16.10.19	.
D	Updated to current floor plans	RAC	16.10.19	.
C	Ground floor door added to East (Sectional) Elevation 1	RAC	14.01.19	.
B	Amended to revised proposals	RAC	08.01.19	.
A	Ridge height reduced and elevations amended to match revised floor plans	RAC	13.08.18	.

Buckle Chamberlain Partnership Ltd. Architects & Architectural Technologists. Mill House, Llancayo Court, Llancayo, Wsk, Monmouthshire NP15 1HY Tel: 01291 672264 01291 673424 Fax: 01291 671050 Email: enquiries@bucklechamberlain.co.uk			
Client		Hallmark Care Homes	
Project		Proposed Care Home Pound Place Roundstone Lane Angmering	
Drawing		Sectional Elevations	
Date		March 2018	Scale 1:100 @ A1
Drawn by	RAC	Drawing No 1388/204 E	
Checked by	.		
Status	Construction		