





LOCATION PLAN

SCALE 1:1250

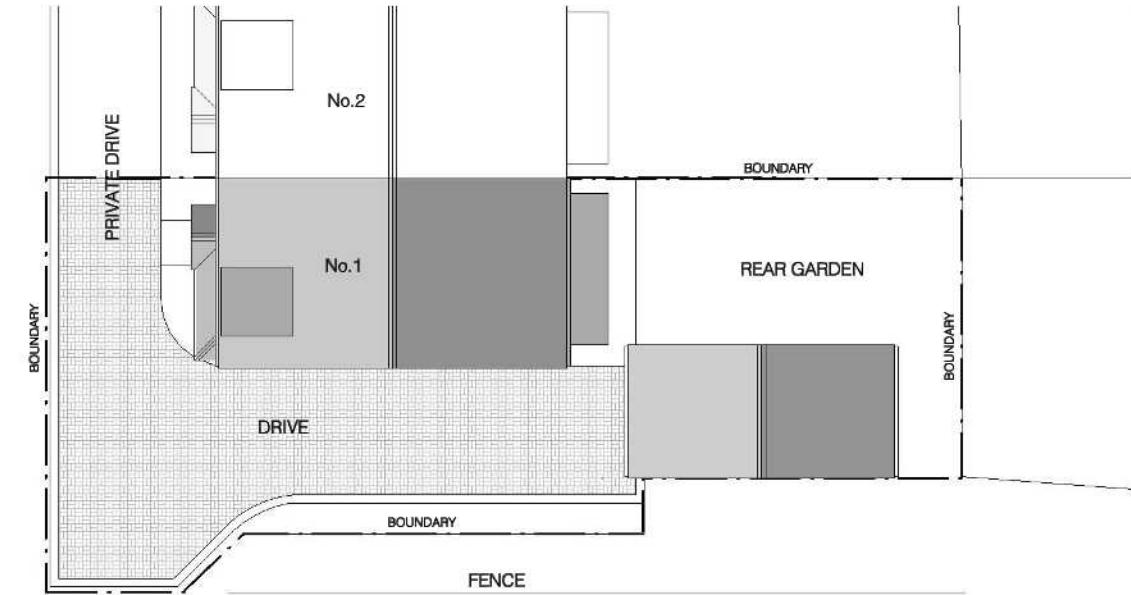

EXISTING BLOCK / ROOF PLAN

SCALE 1:200

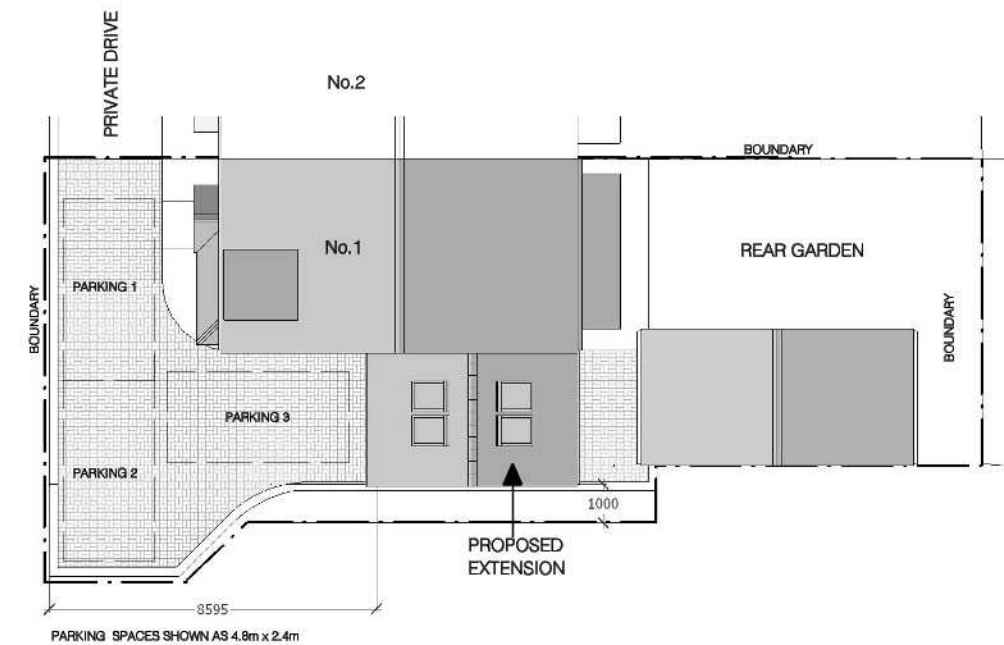

PROPOSED BLOCK PLAN / ROOF PLAN

SCALE 1:200

PETER ROBSON ARCHITECT

LONG MEADOW THE LANE CHICHESTER PO19 5PY
TELEPHONE: 01243 780224 MOBILE: 07497 006277

Email: robsonarchitect@gmail.com

REVISION NOTES :

Rev:	Date:	Notes:
A	27/3/20	Add dimensions from proposed extension to boundaries

DRAWING TITLE :

LOCATION, EXIST & PROP BLOCK/ROOF PLANS

PROJECT :

PROPOSED EXTENSION AT
1 BROUGHAM GROVE ANGMERING

CLIENT :

MR AND MRS JACKSON

DRAWING NUMBER :

1621- 01

REVISION :

A

DATE : MAR 2020

DRAWING STATUS :

PLANNING

SCALE: AS SHOWN @ A3