


EXISTING FLOOR PLAN

PROPOSED FLOOR PLAN

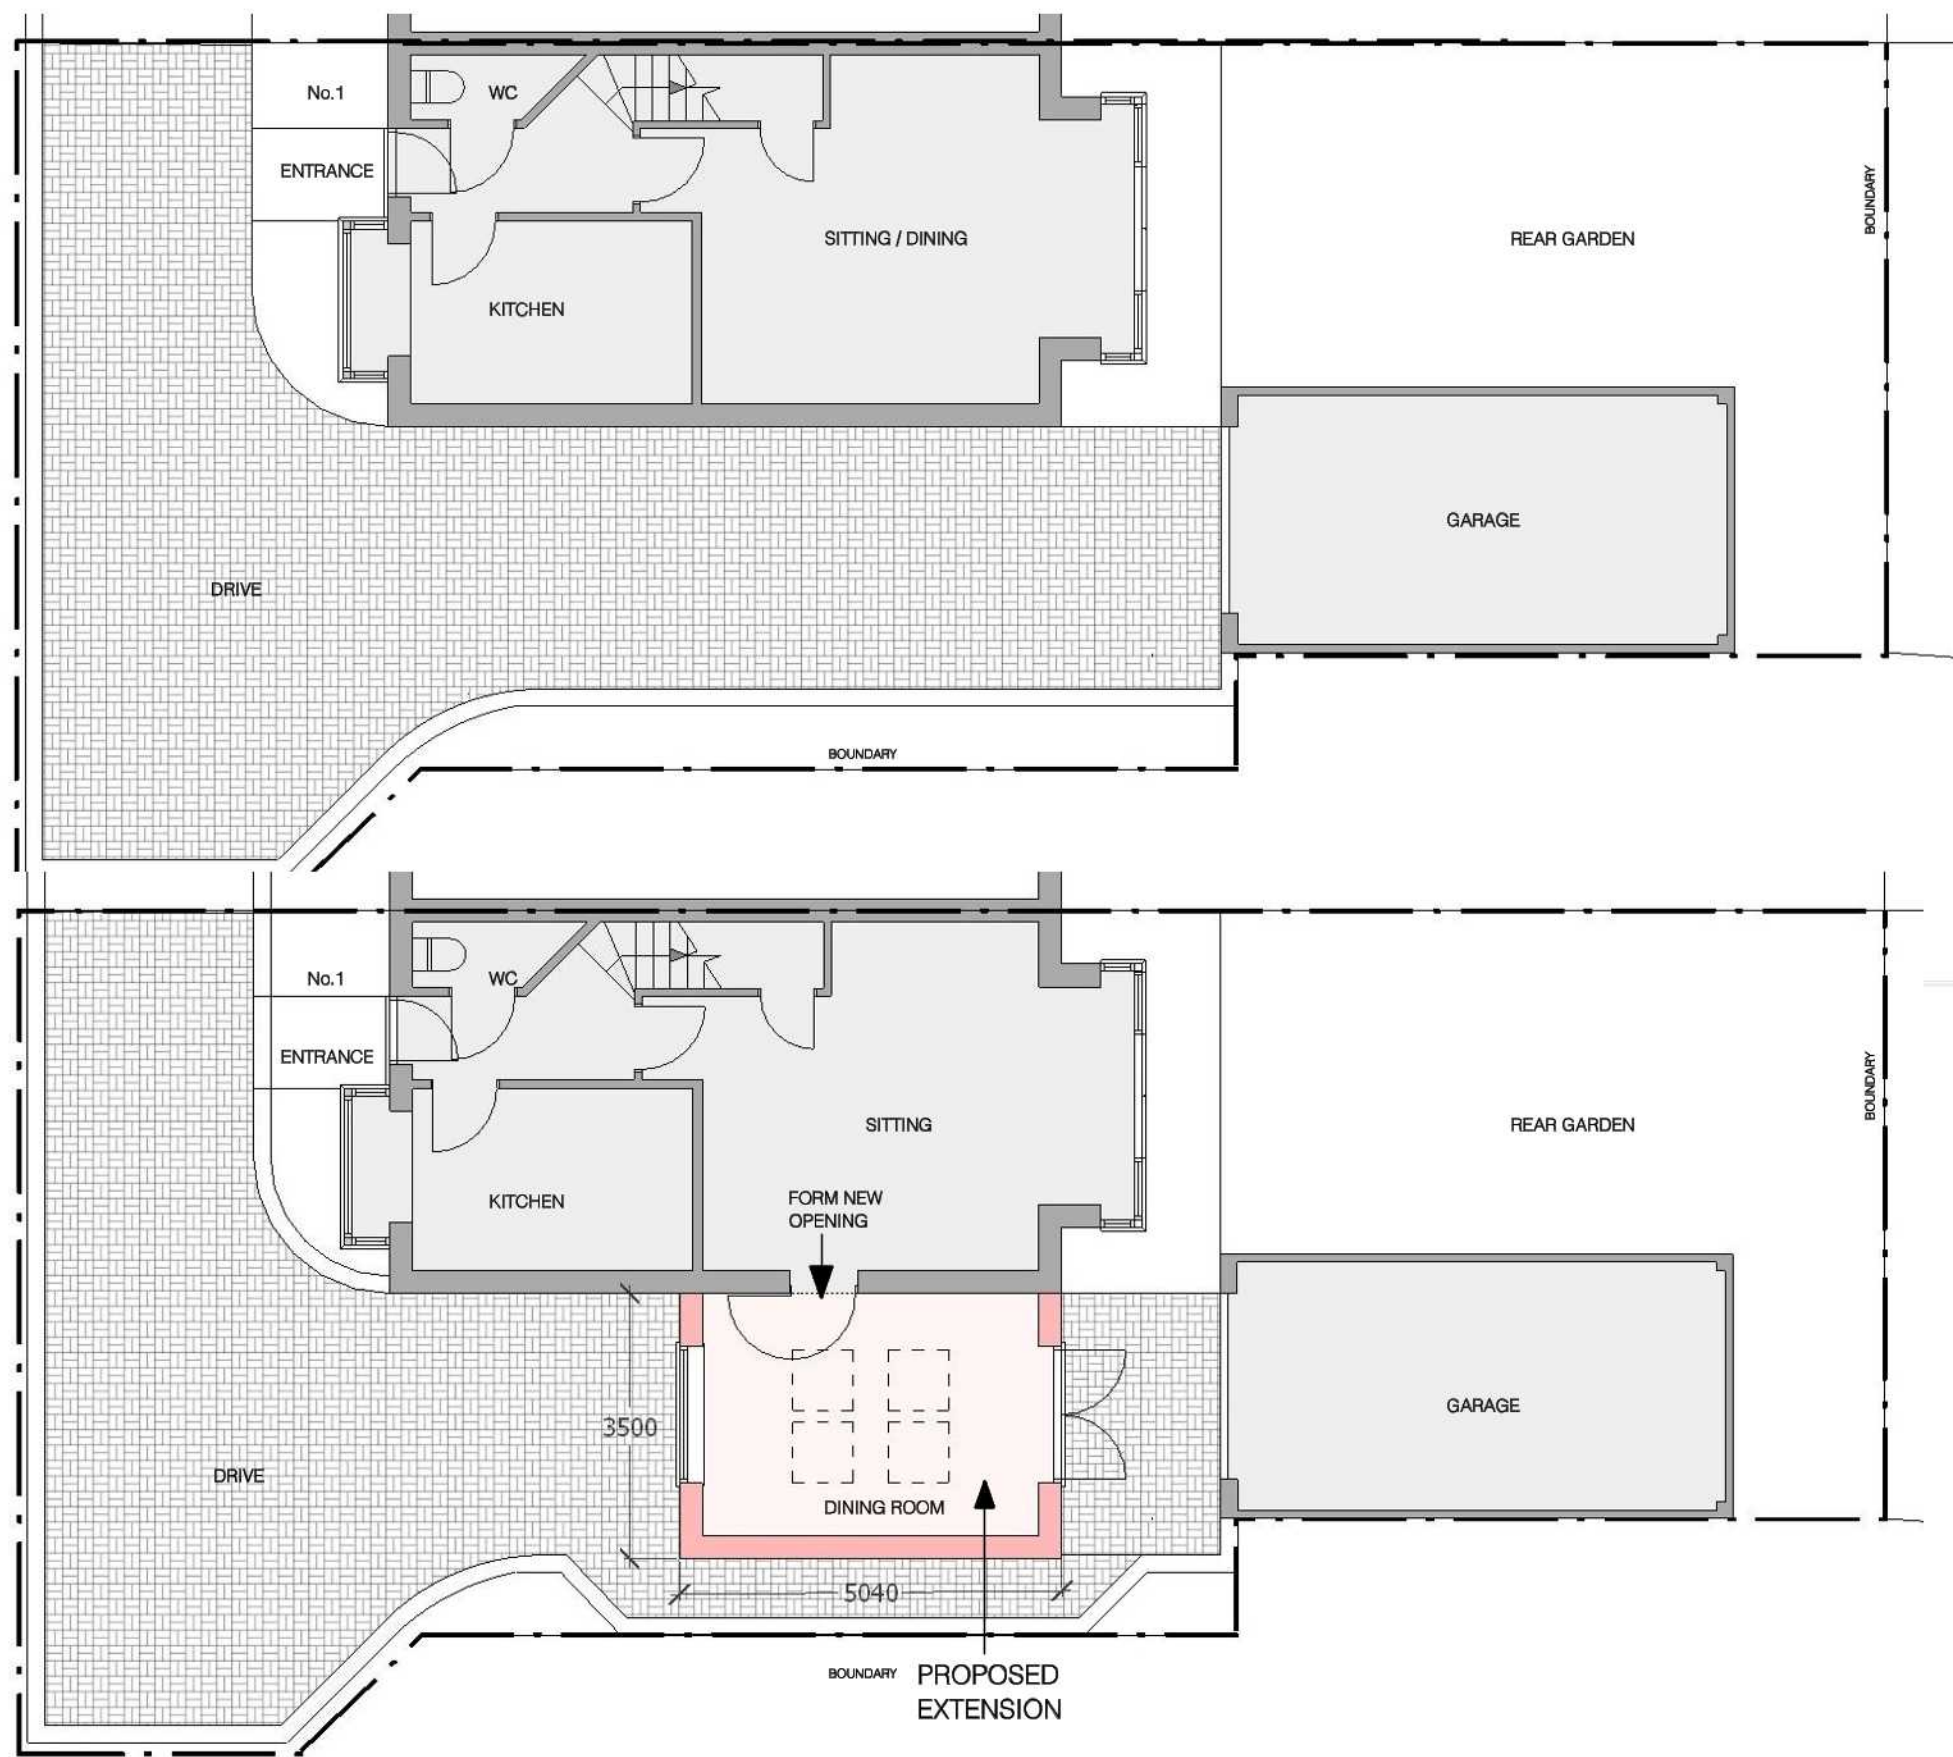

PETER ROBSON ARCHITECT

LONG MEADOW THE LANE CHICHESTER PO19 5PY
TELEPHONE: 01243 780224 MOBILE: 07497 006277

Email: robsonarchitect@gmail.com

REVISION NOTES :

Rev:	Date:	Notes:
A	27/3/20	Add Room Names

DRAWING TITLE : EXIST AND PROPOSED SITE PLAN / FLOOR PLANS

PROJECT : PROPOSED EXTENSION AT
1 BROUGHAM GROVE ANGMERING

CLIENT : MR AND MRS JACKSON

DRAWING NUMBER : 1621- 02

DATE : MAR 2020

SCALE: 1:100 @ A3

DRAWING STATUS :
PLANNING

REVISION :
A