



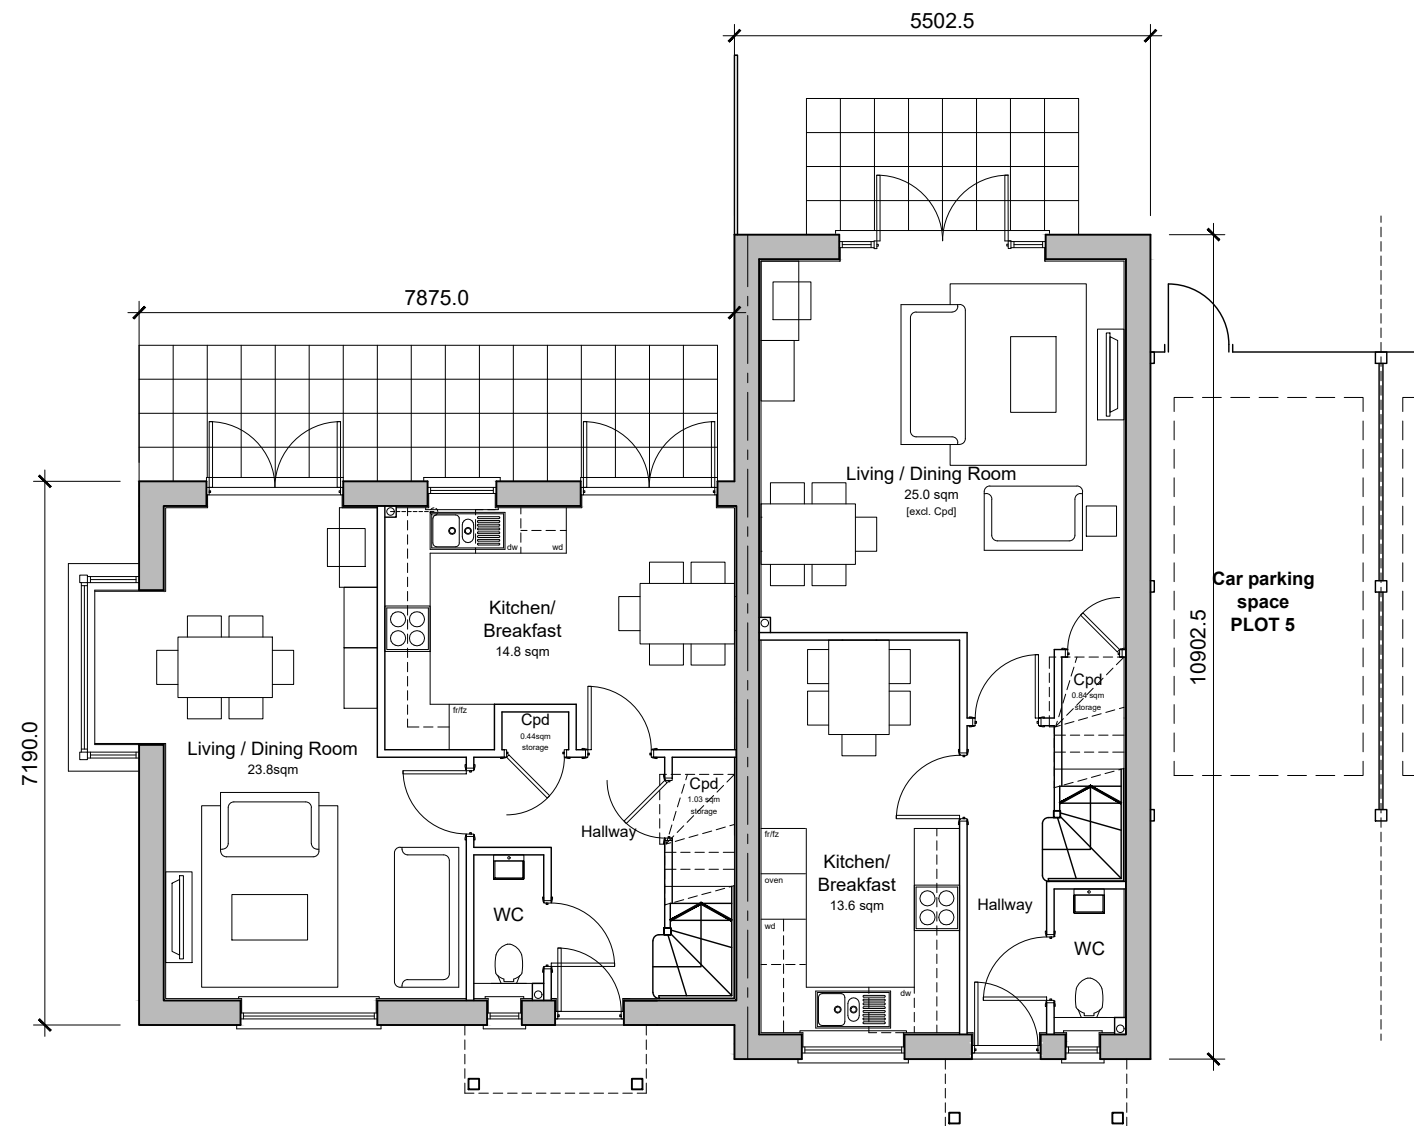

Ground Floor Plan

Open Market Sale
Plot 6
3-Bedroom 5-Person House
99.56 sqm / 1071 sqft GIA [to finishes]
2.63 sqm storage provided where shown

Open Market Sale
Plot 5
3-Bedroom 5-Person House
97.98 sqm / 1055 sqft GIA [to finishes]
3.18 sqm storage provided where shown

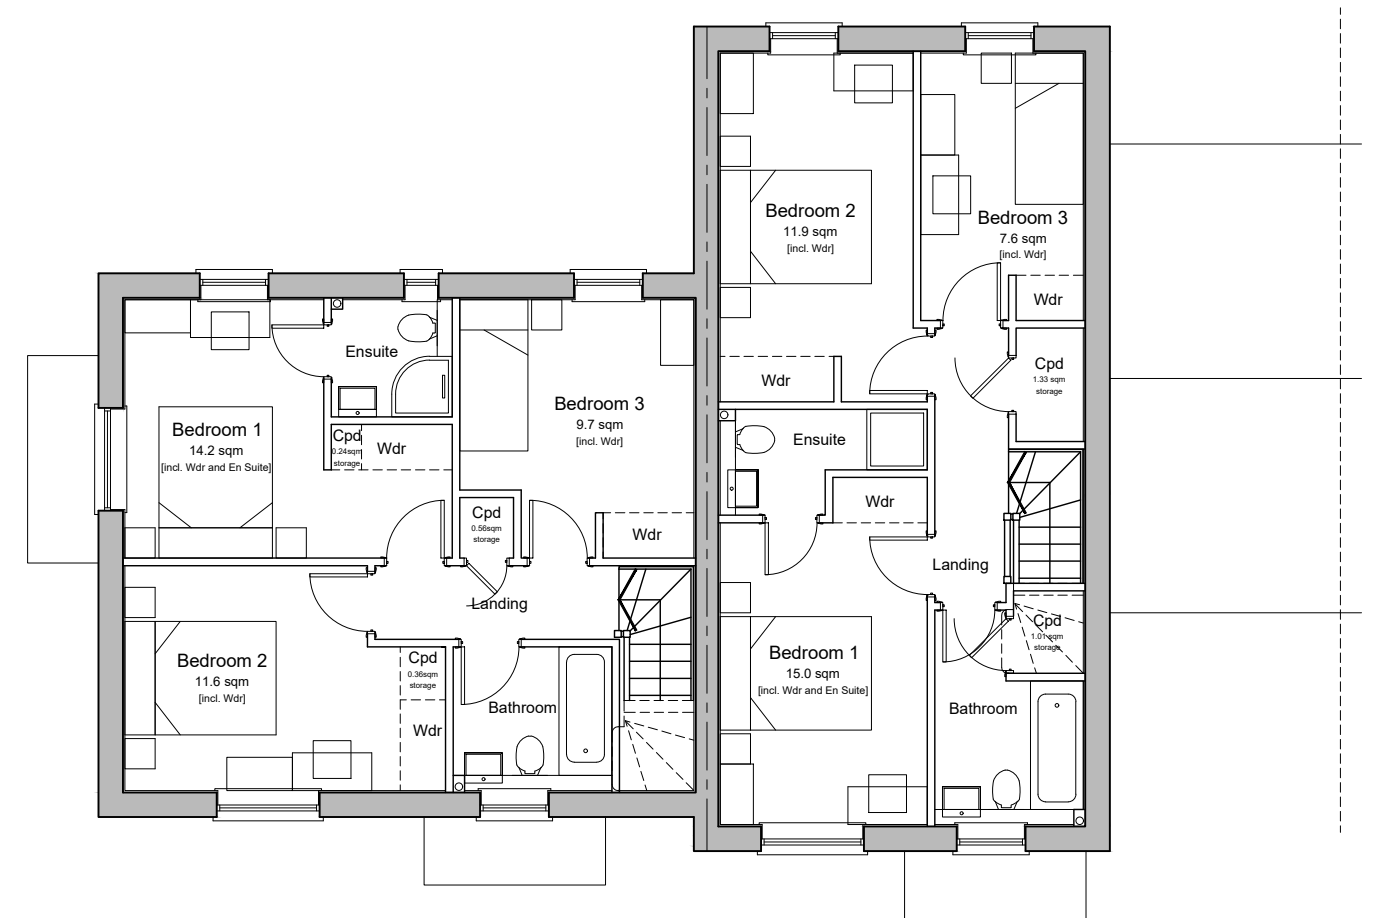

First Floor Plan

Client's Name

Sigma Homes

Job Title


The Former Shrubland Nursery,
Roundstone Lane, Angmering

Drawing Title

Proposed Plans - Plots 5,6

Scale

1:100 @ A3

 

metres 1 2 3

Drawn	Checked	Date
JT	AK	22.12.20
Job No	Drawing No	Rev
6855	PL-116	P1
Status		

APPROVAL

P1	22.02.21	Planning Issue	PB	LT
Rev	Date	Revision Details	Dr	Ch



London: 76 Great Suffolk Street
London, SE1 0BL
T 0207 928 2773 E london@ecearchitecture.com

Sussex: Brooklyn Chambers, 11 Goring Road
Worthing, West Sussex, BN12 4AP
T 01903 245777 E sussex@ecearchitecture.com

Bristol: Westworks, Colston Tower
Colston Street, Bristol, BS1 4XE
T 0117 214 1101 E bristol@ecearchitecture.com

ECE Architecture
www.ecearchitecture.com

CAD Plot date: 22/02/2021 - 14:56:43 6805 - house types.dwg