



- NOTES:
1. All dimensions are in mm and must be checked on site.
 2. Drawings are to be read in conjunction with accompanying documents.
 3. Any errors or inaccuracies should be brought to the attention of Amber Living.

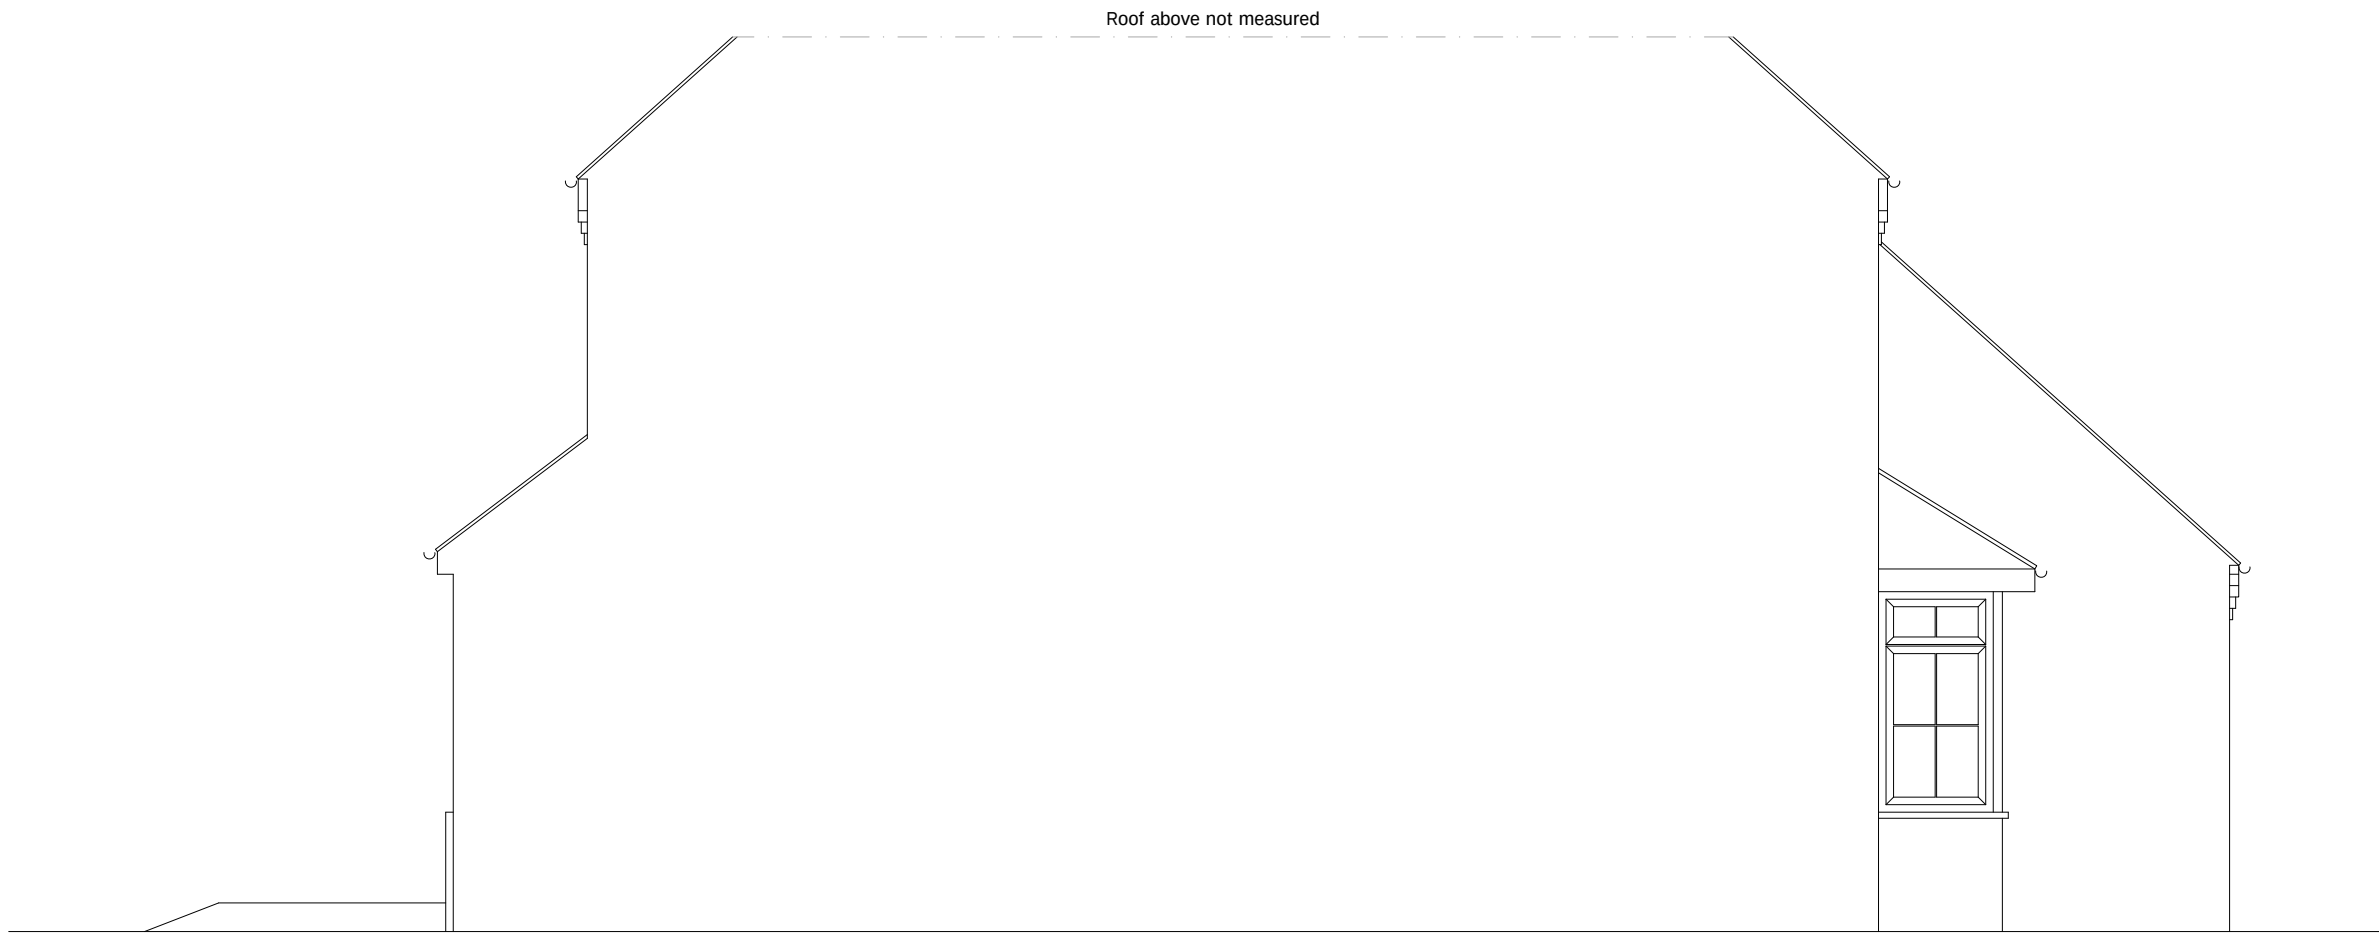

EXISTING SIDE ELEVATION

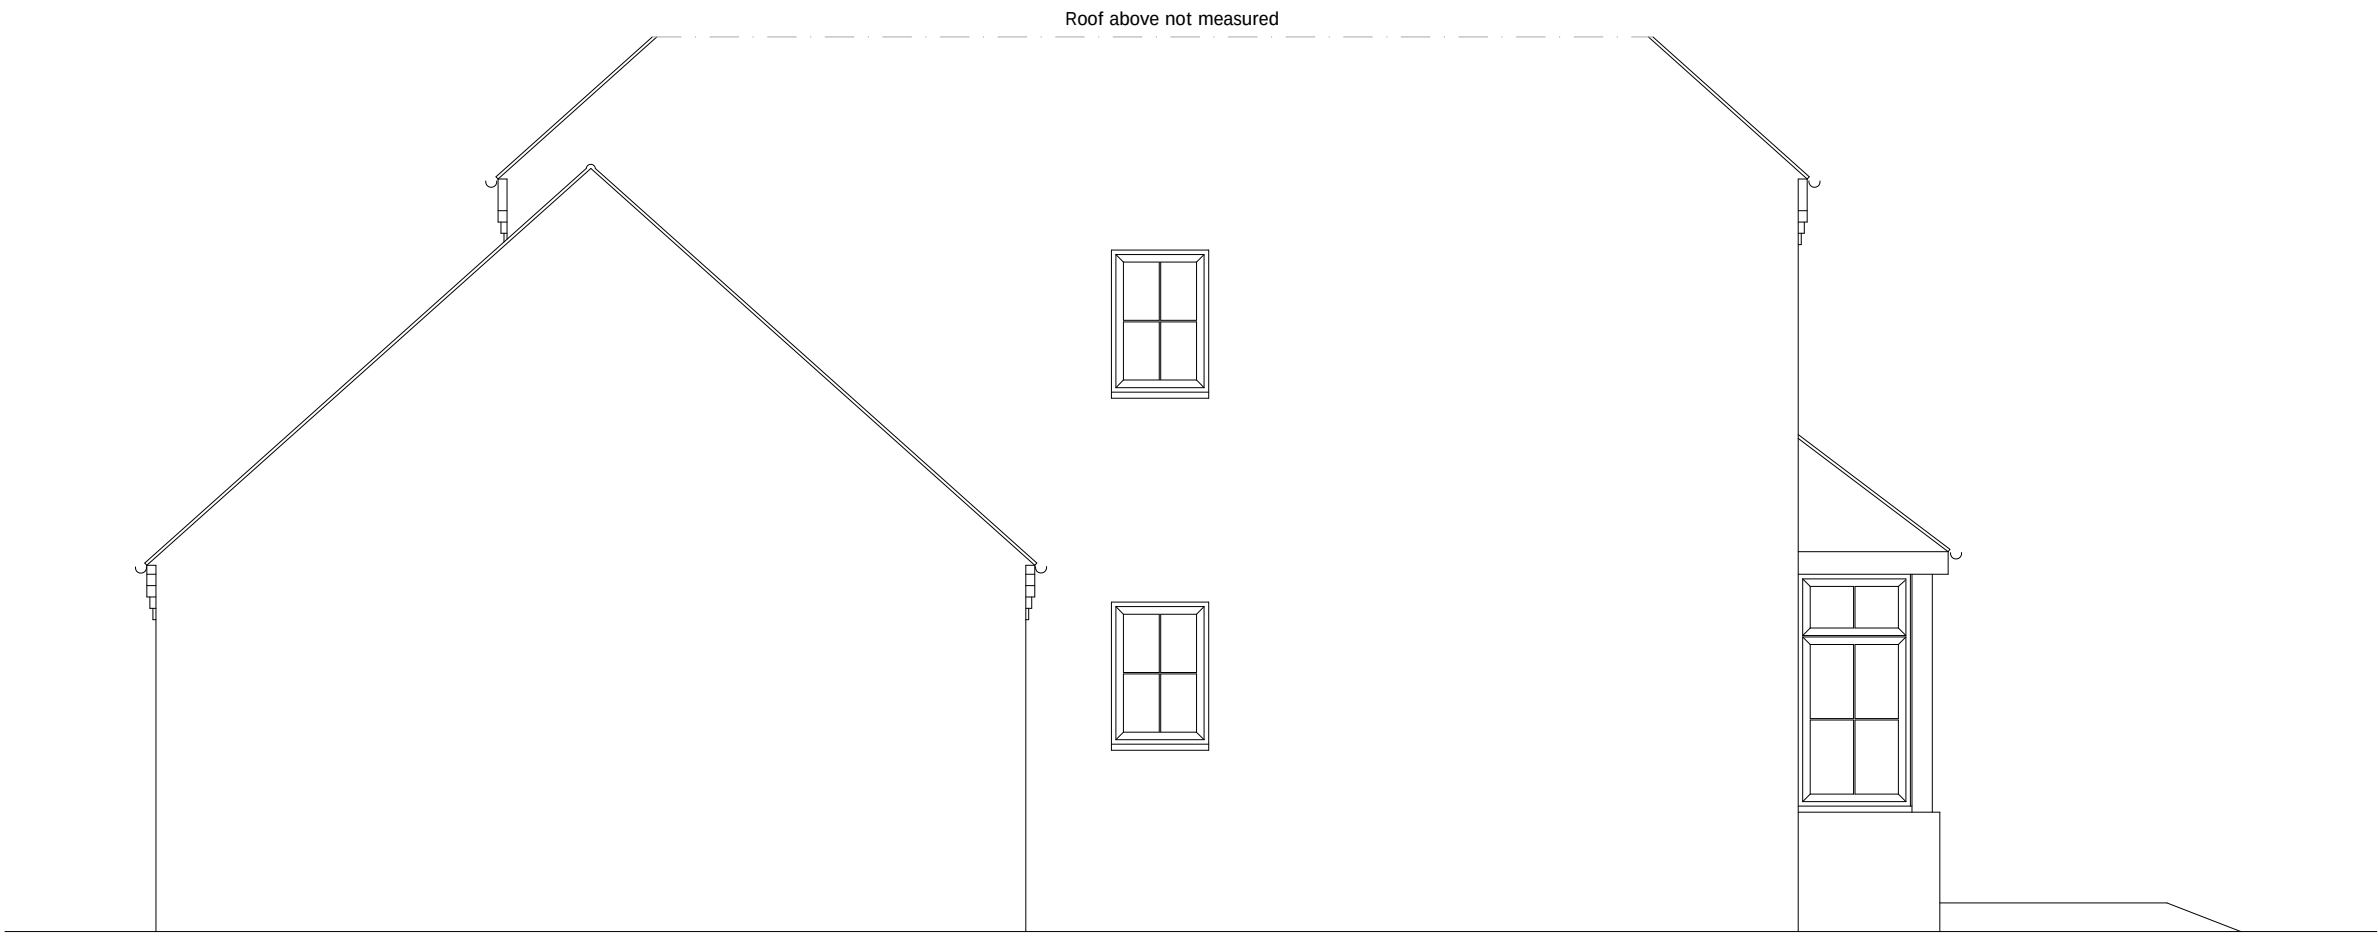

EXISTING SIDE ELEVATION



EXISTING REAR ELEVATION



EXISTING FRONT ELEVATION



Scale 1:50

No.	Description	Date						
Amendments:								
Address: 15 The Walkway Angering Littlehampton West Sussex BN16 4BF		Client: Ms S Beamish & Mr Bourlett						
Drawing Title: Existing Elevations		Drawing Ref.: mb/03/the walkway 15						
 amber Planning Applications Building Regulations Drawings Design Consultations Party Wall Surveys Building Services / Homecare Surveys Project Management Disabled Access Auditing Building Fabric Analysis CDM Expert Witness  RICS Contact Details: Telephone: 01273 410836 Email: michael@amberliving.co.uk Contact Address: Unit 3, Tunstall Building, George Street, Portlady, Brighton, East Sussex, BN41 1RA <tr><td>Scale: 1:50</td><td>Paper: A1</td><td>Date: 28/02/2017</td><td>Revision No:</td><td>Checked By:</td><td>Drawn:</td></tr>			Scale: 1:50	Paper: A1	Date: 28/02/2017	Revision No:	Checked By:	Drawn:
Scale: 1:50	Paper: A1	Date: 28/02/2017	Revision No:	Checked By:	Drawn:			