



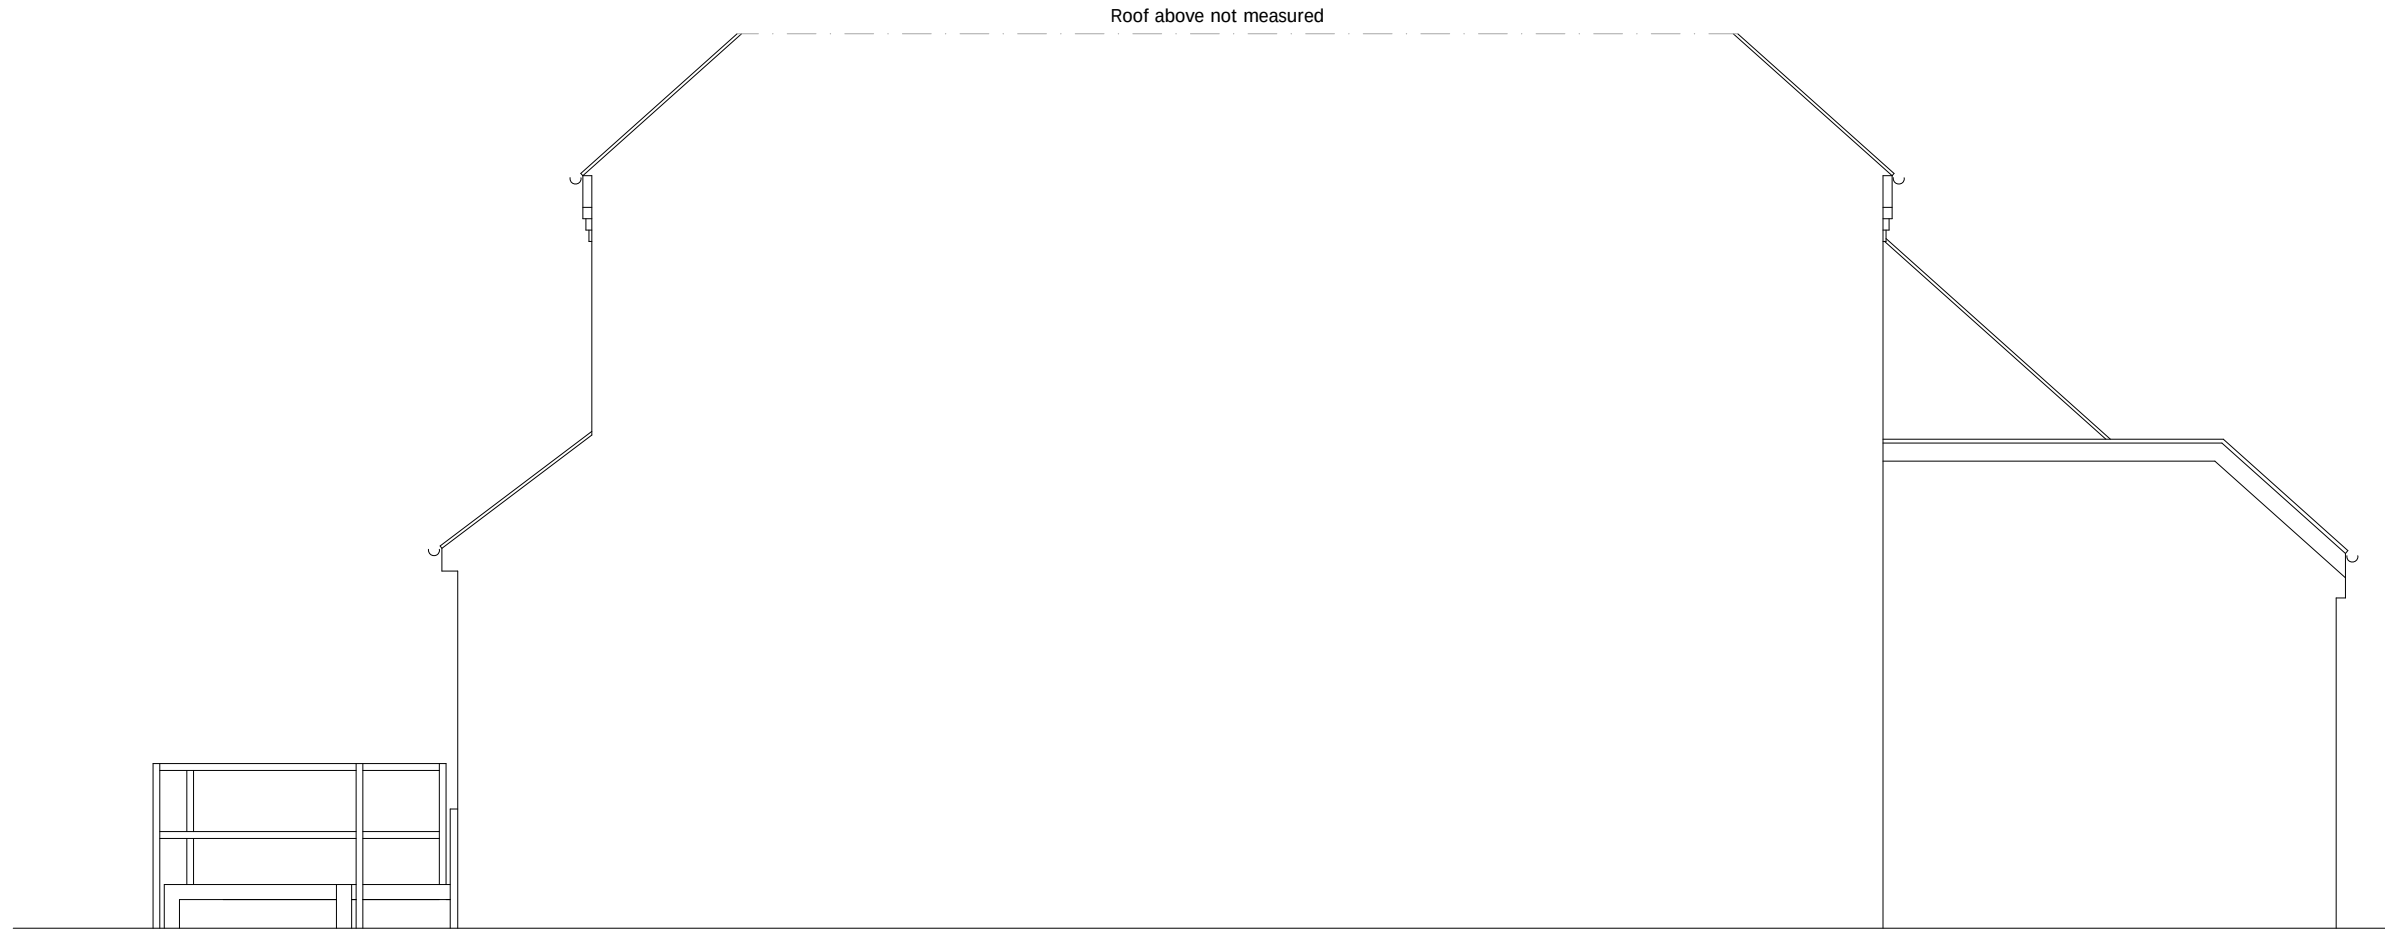

PROPOSED SIDE ELEVATION

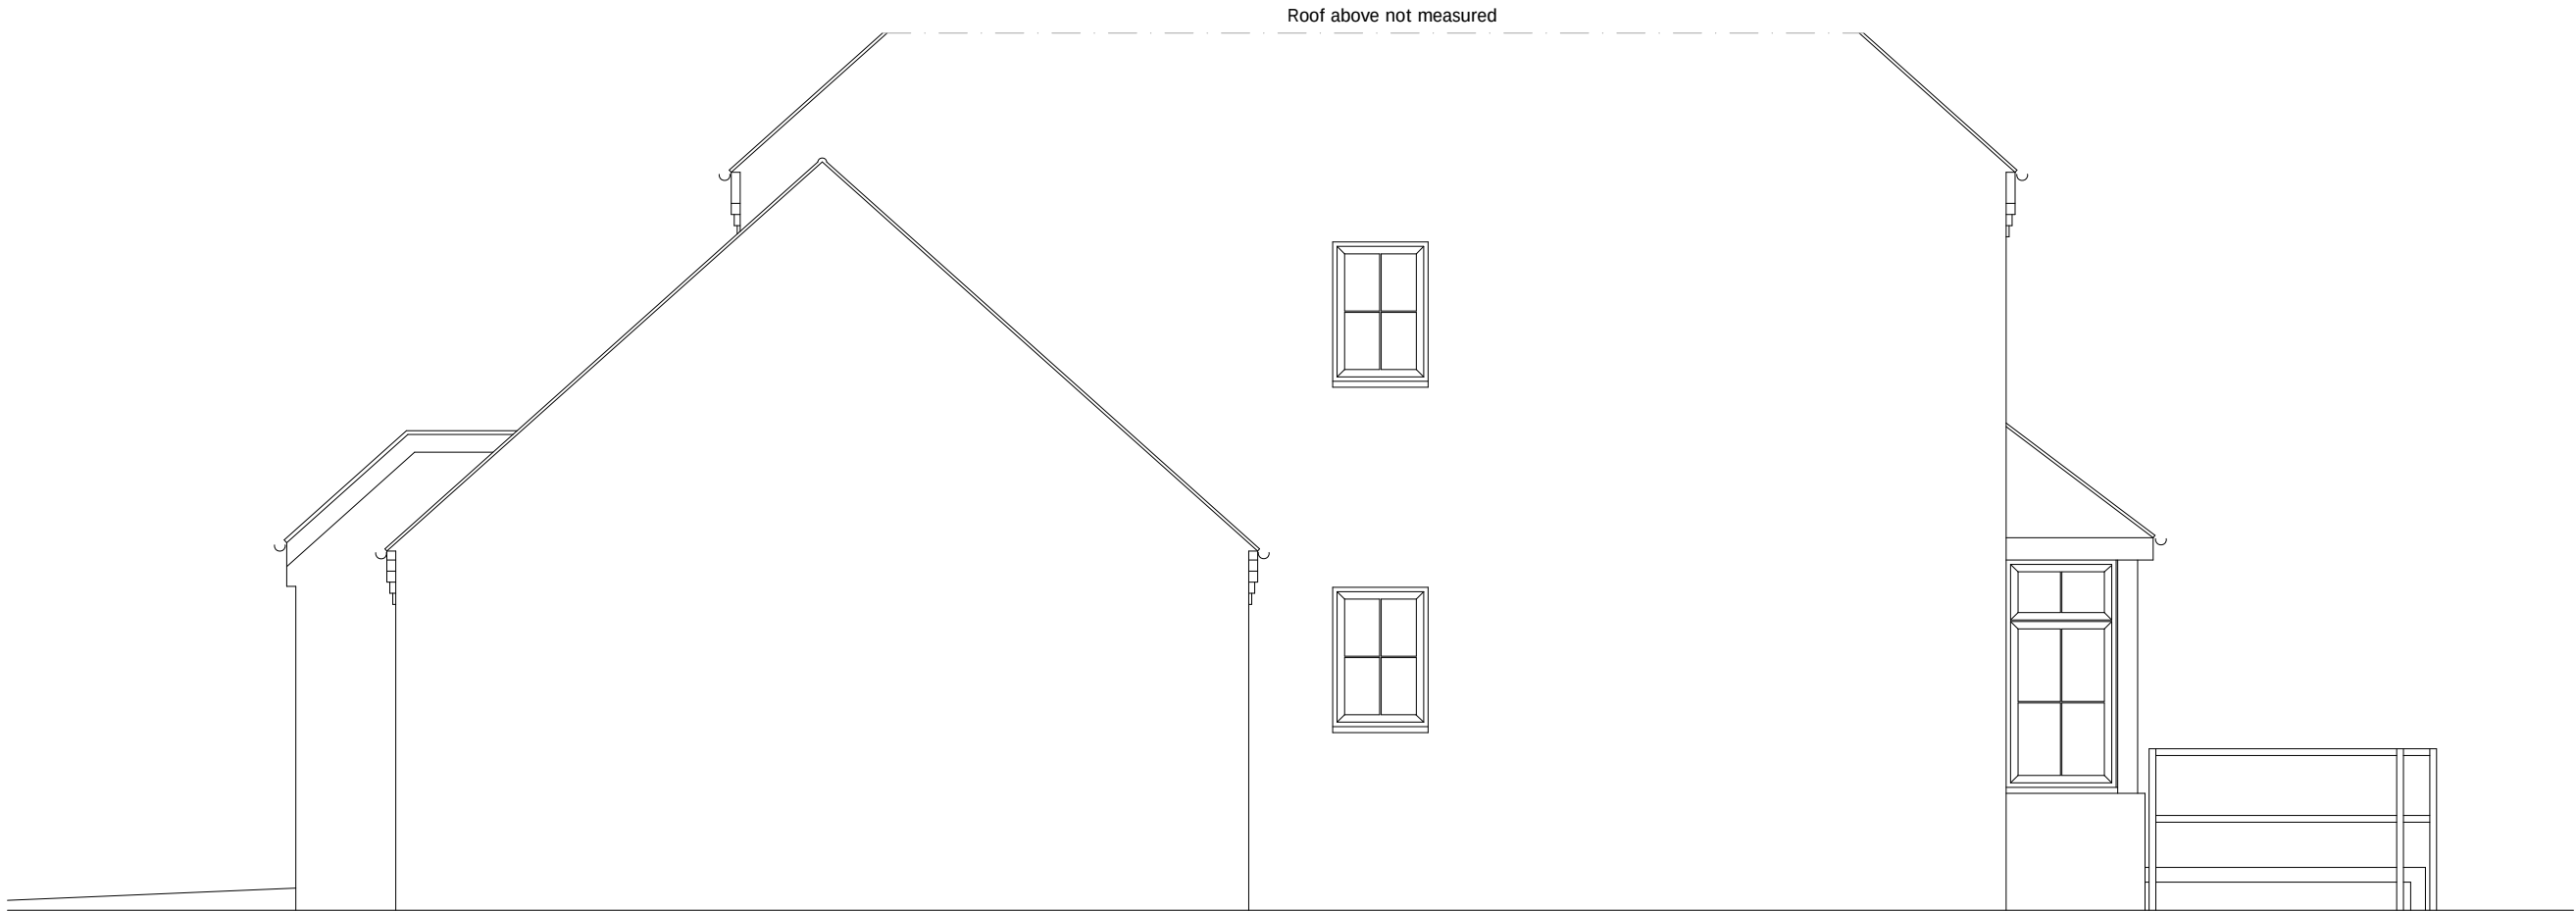

PROPOSED SIDE ELEVATION



PROPOSED REAR ELEVATION



PROPOSED FRONT ELEVATION



Scale 1:50

No.	Description	Date
Amendments:		
Address:	15 The Walkway Ambering Litchamington West Sussex BN16 4BF	Client: Ms S Beamish & Mr Bourlett
Drawing Title:	Proposed Elevations	Drawing Ref.: mb/04/the walkway 15
 Amber Living Planning Applications Building Regulation Drawings Design Consultations Party Wall Surveys Building Services / Homecare Survey Project Management Detailed Access Auditing Building Safety Analysis CDM Expert Witness  Contact Details: Telephone: 01273 415836 Email: michael@amberliving.co.uk		
Contact Address:	Unit 3, Turgenton Building, George Street, Portslade, Brighton, East Sussex, BN41 1RA	
Scale:	Paper:	Date:
1:50	A1	28/02/2017
Revision No:	Checked By:	Direction: