



- NOTES:
1. All dimensions are in mm and must be checked on site.
 2. Drawings are to be read in conjunction with accompanying documents.
 3. Any errors or inaccuracies should be brought to the attention of Amber Living.

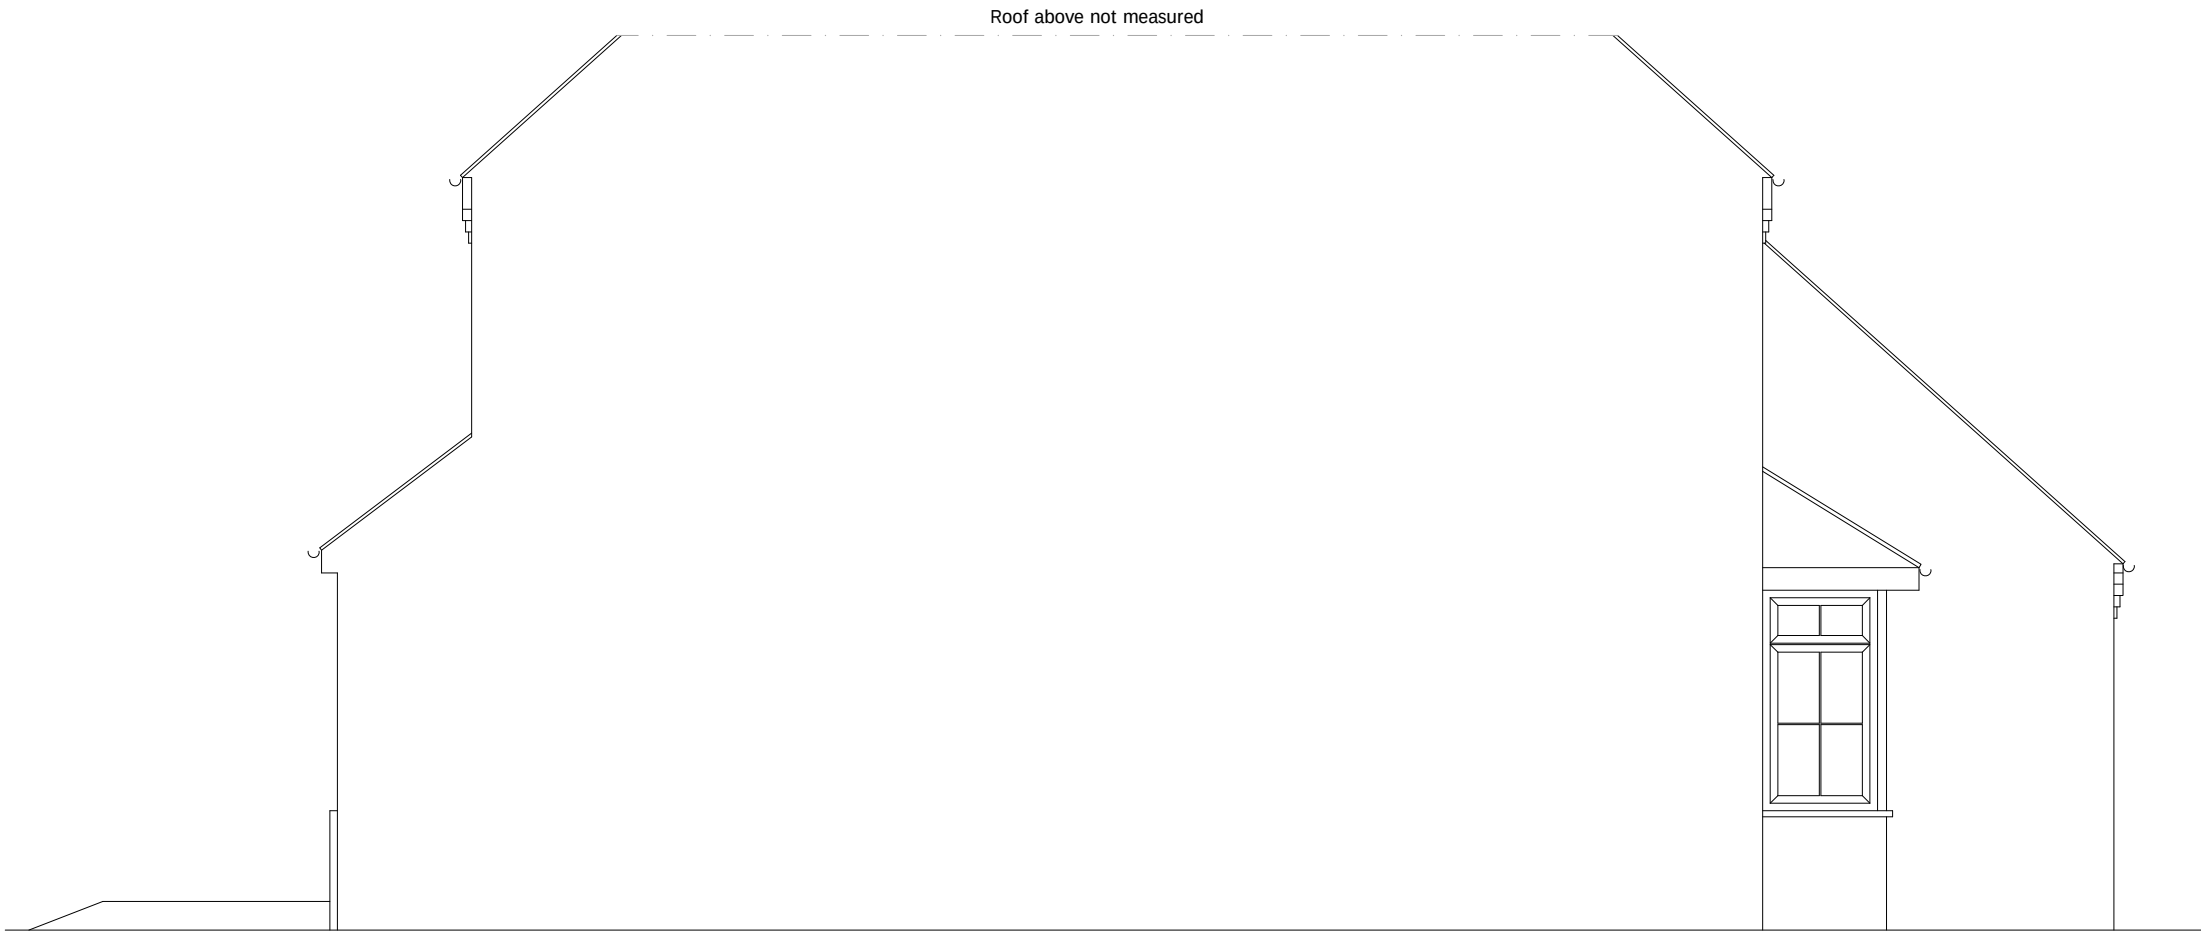


EXISTING SIDE ELEVATION

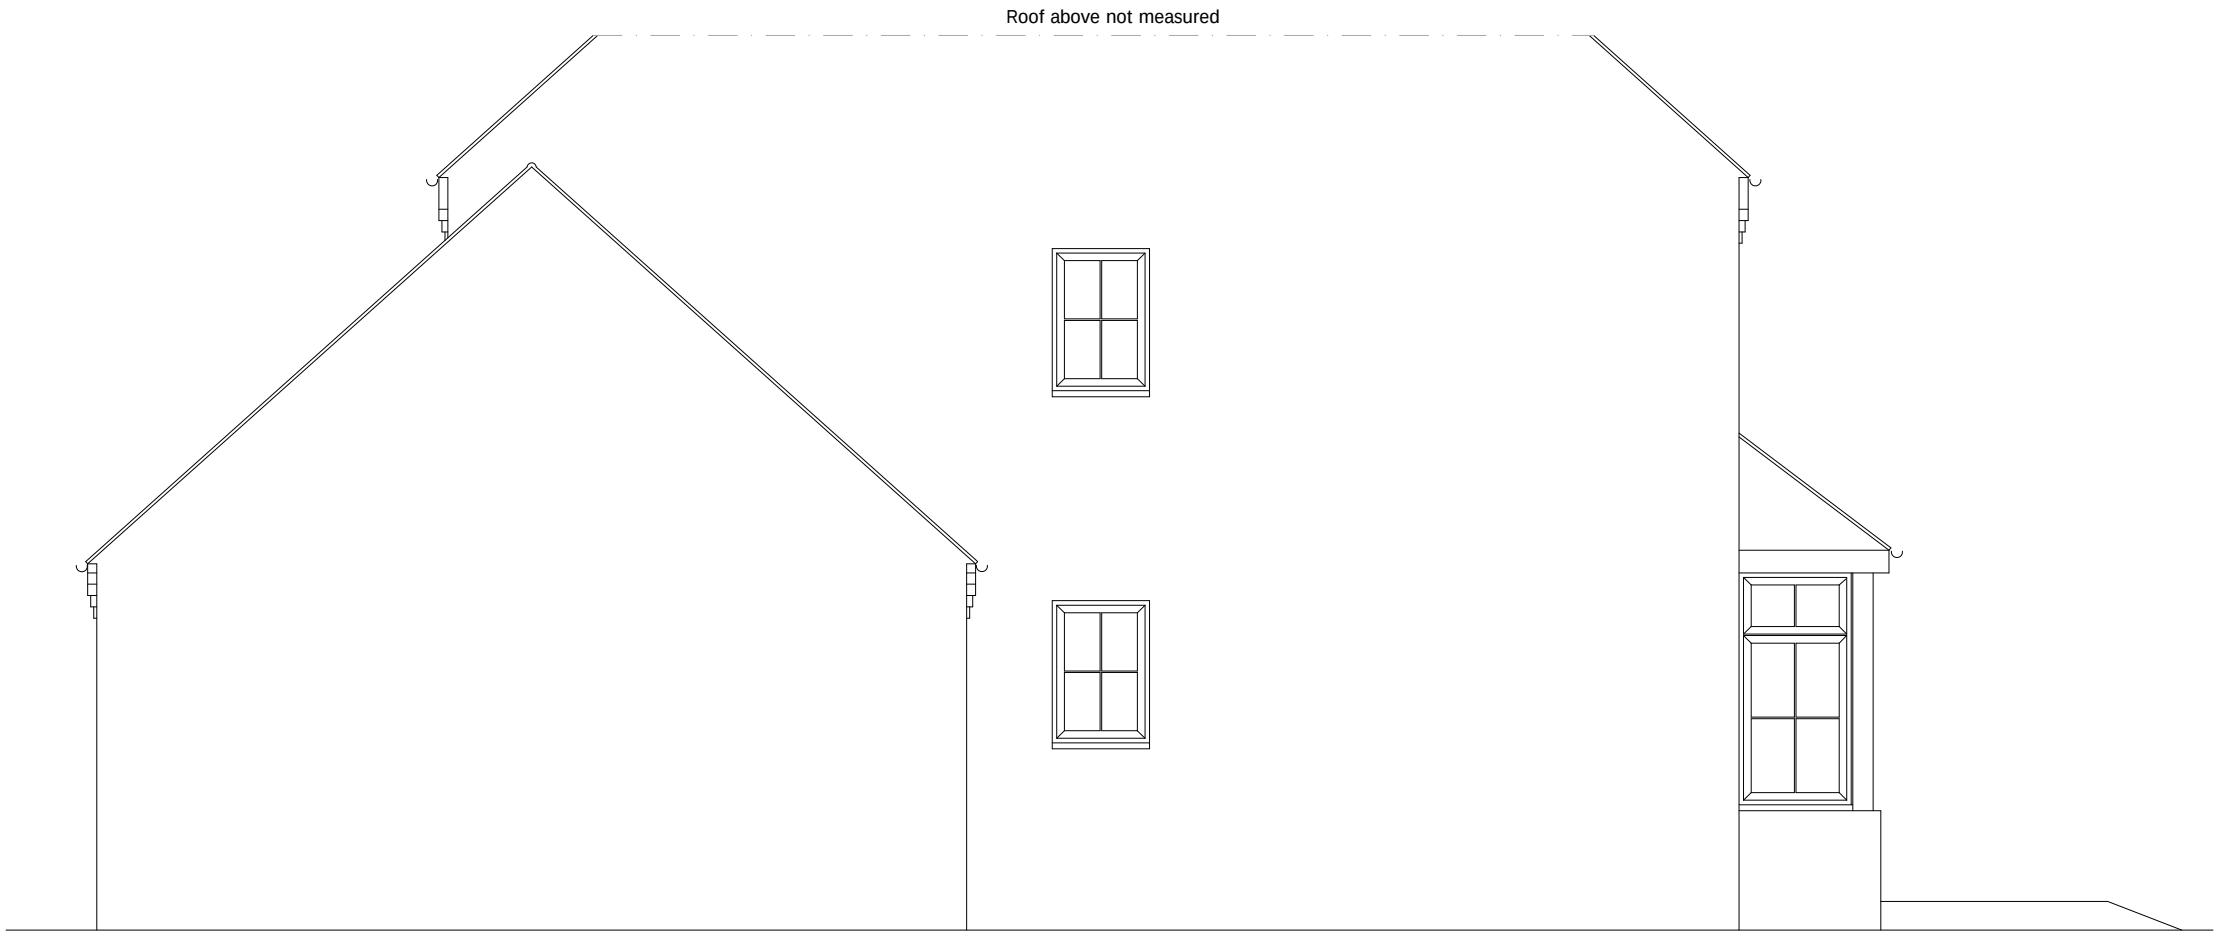


EXISTING SIDE ELEVATION



EXISTING REAR ELEVATION

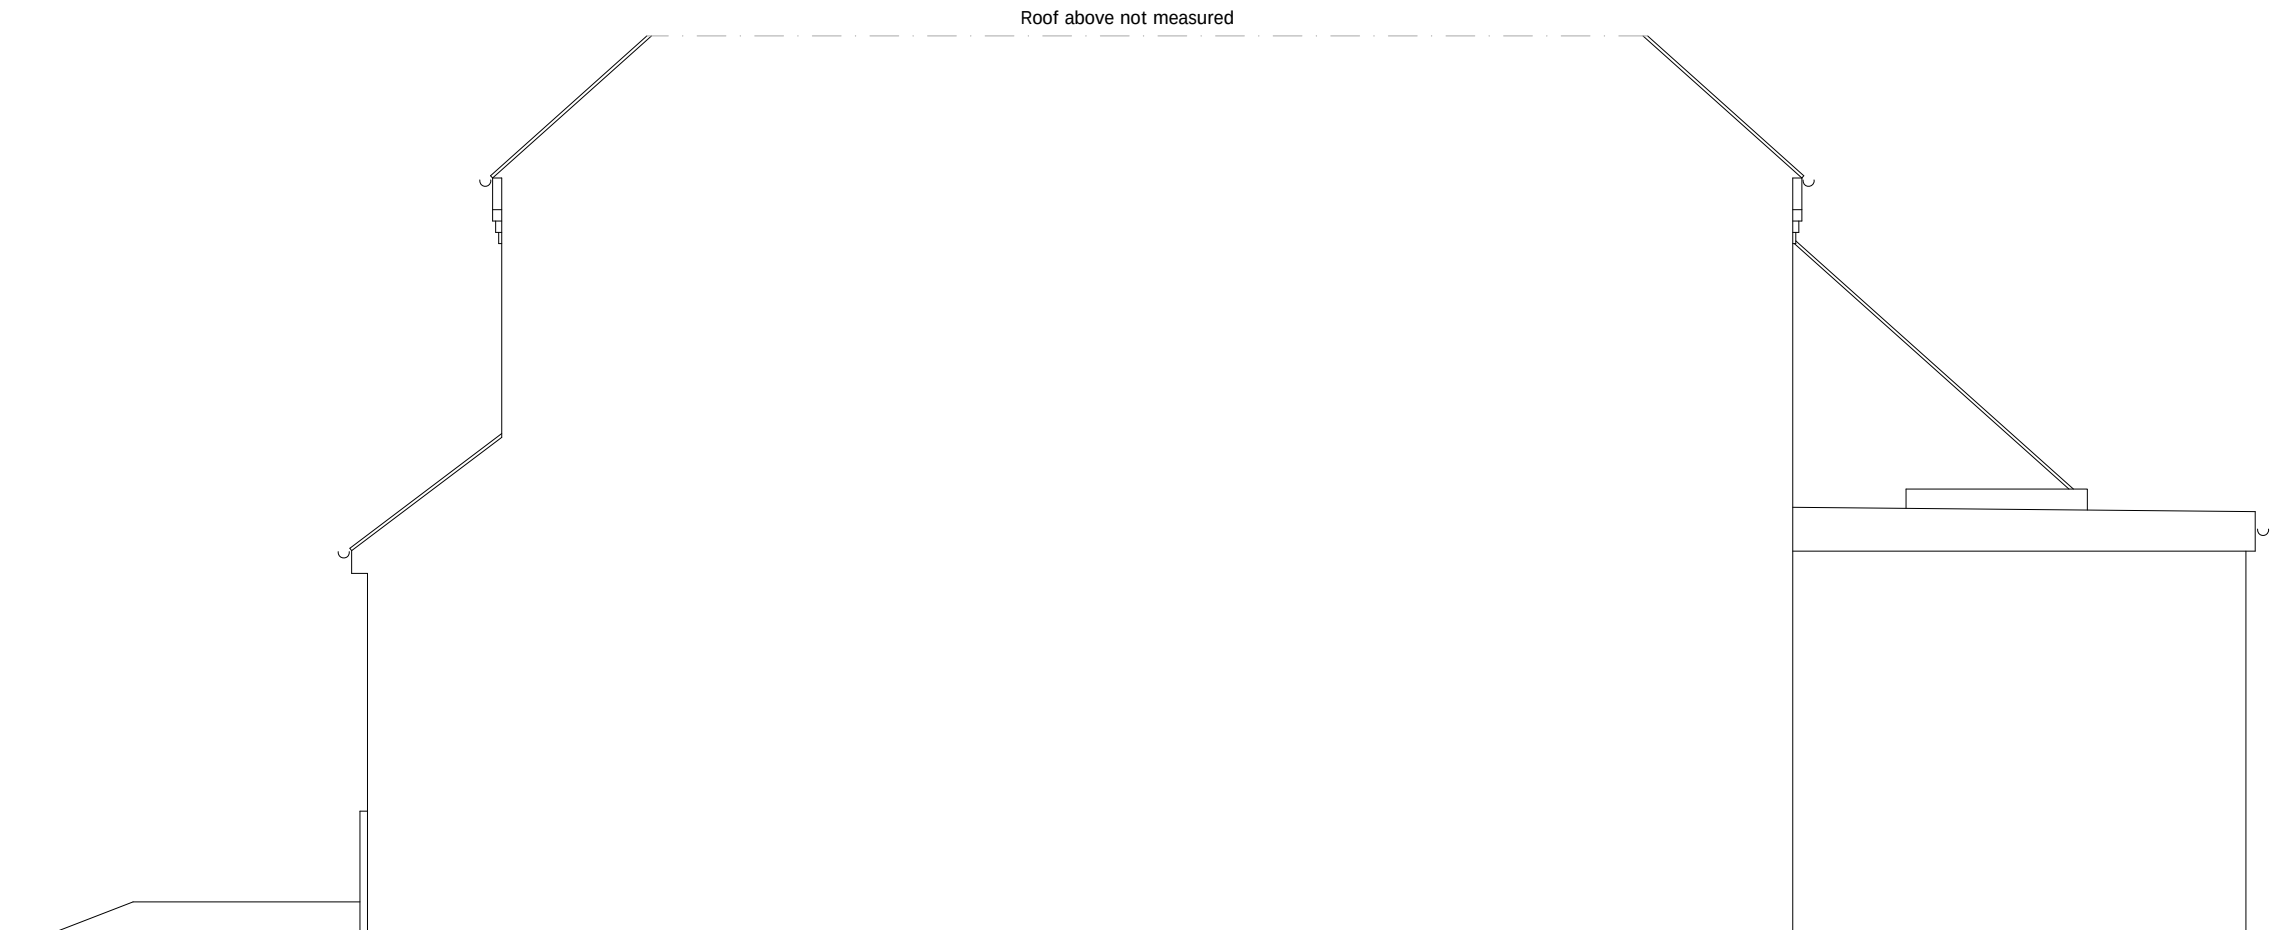

PROPOSED SIDE ELEVATION

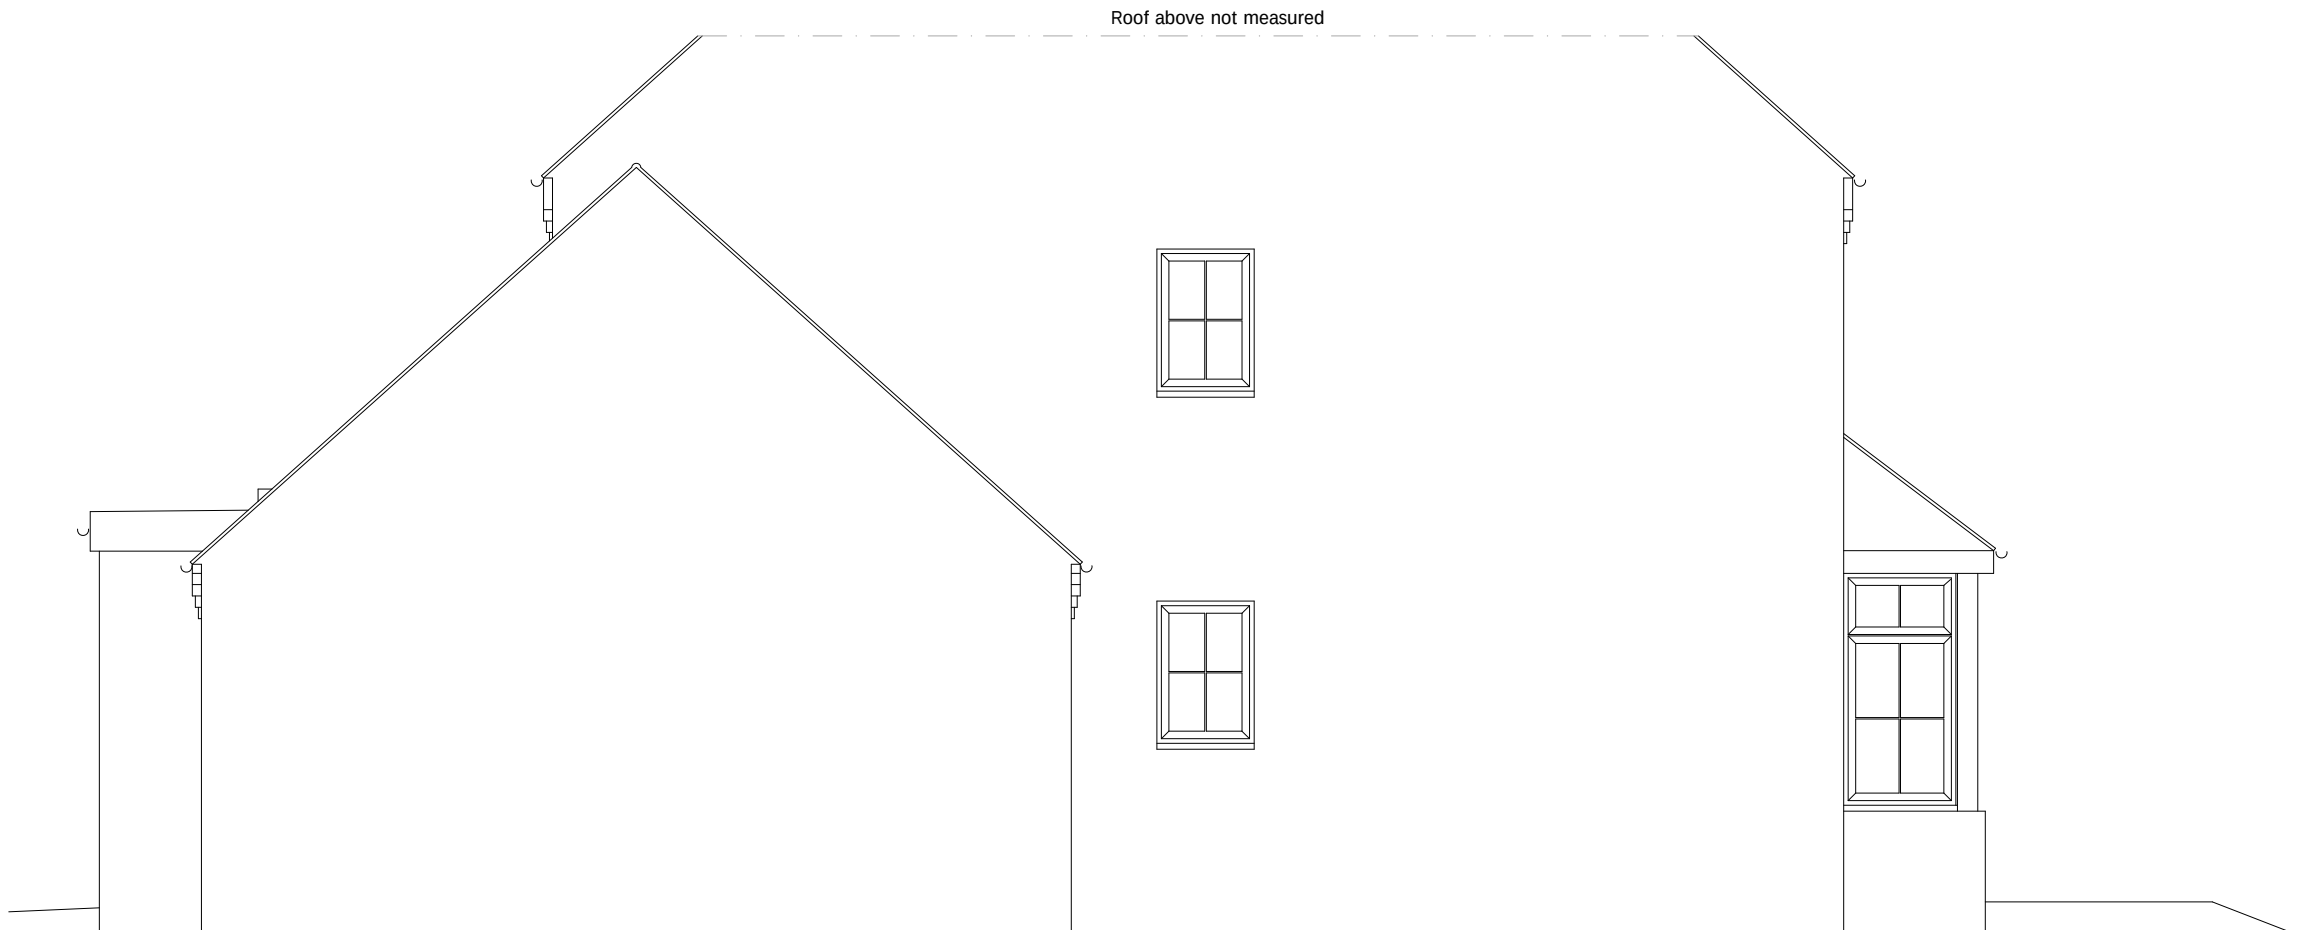

PROPOSED SIDE ELEVATION



PROPOSED REAR ELEVATION



Scale 1:50

No.	Description	Date			
Amendments:					
Address: 15 The Walkway Anghering Littlehampton West Sussex BN16 4BF		Client: Ms S Beamish & Mr Bourlett			
Drawing Title: Elevations Showing Extension		Drawing Ref.: mb/08/the walkway 15			
 Planning Applications Building Regulations Drawings Design Consultations Party Wall Surveys Building Services / Homeowners Survey Project Management Detailed Access Auditing Building Defects Analysis CDM Expert Witness 					
Contact Details: Telephone: 01273 410836 Email: michael@amberliving.co.uk					
Contact Address: Unit 3, Tunstall Building, George Street, Portslade, Brighton, East Sussex, BN41 1RA					
Scale: 1:50	Paper: A1	Date: 13/04/2017	Revision No:	Checked By:	Drawn: