

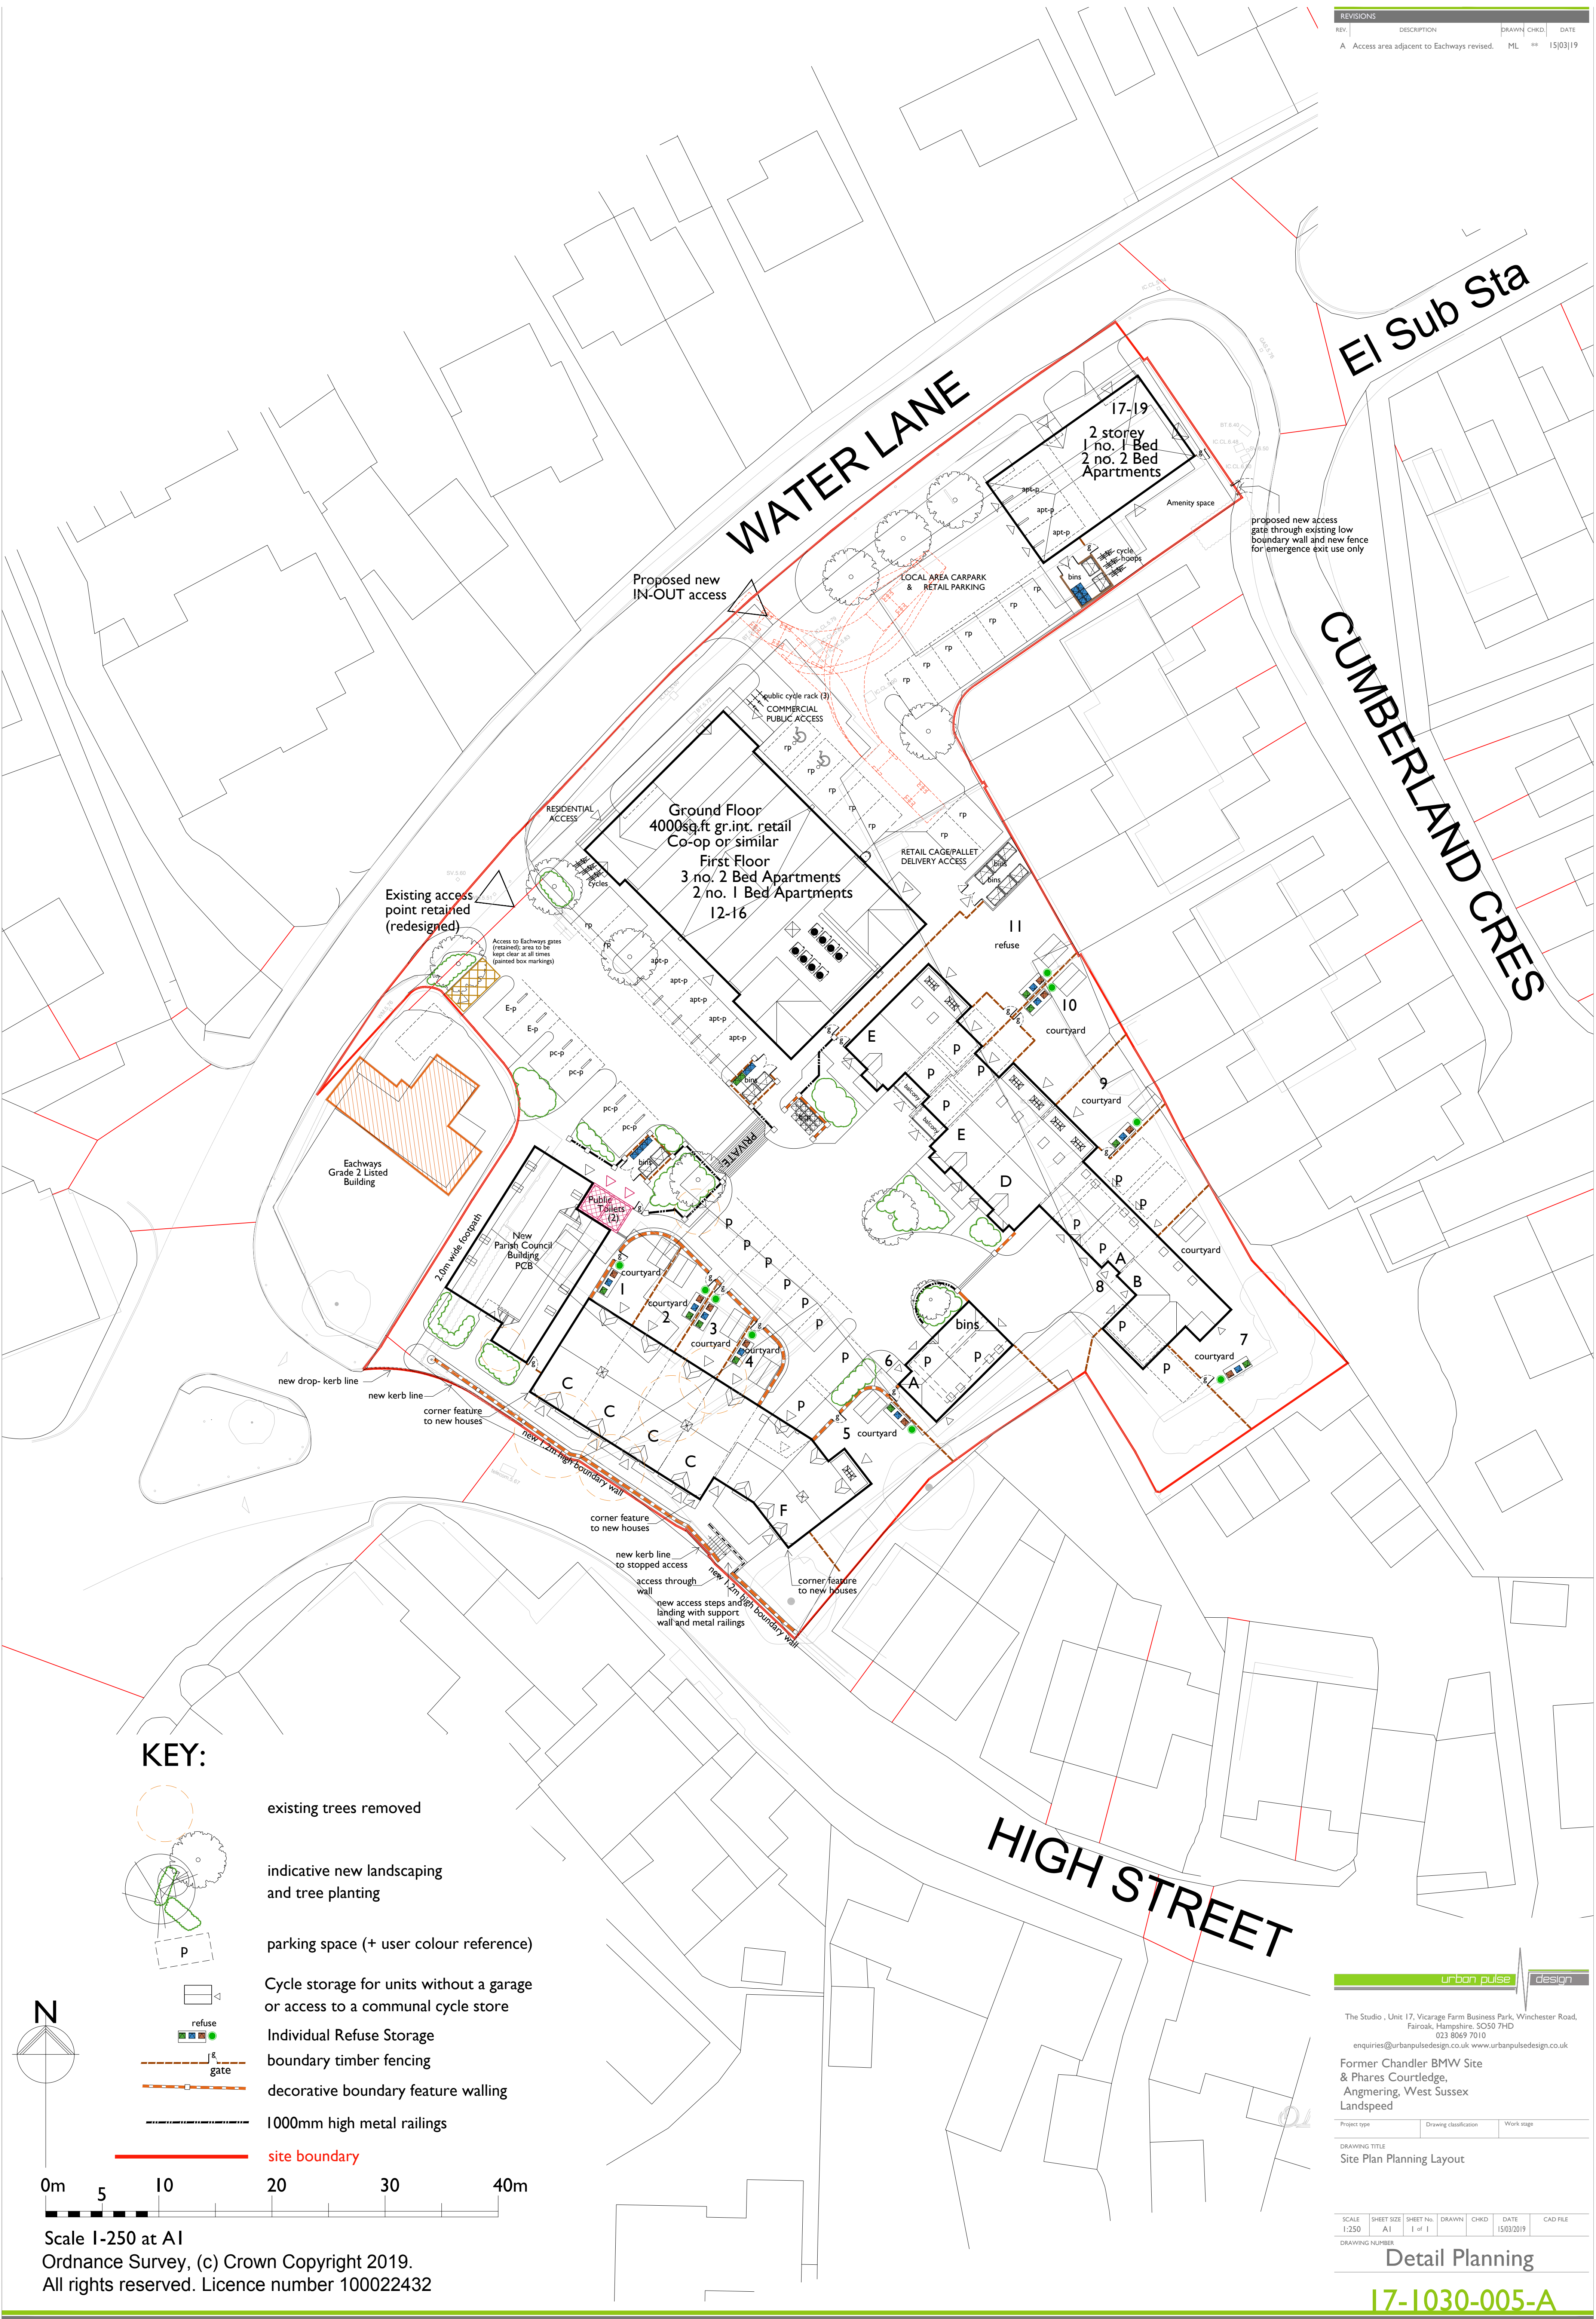


REVISIONS			
REV.	DESCRIPTION	DRAWN	CHKD.
A	Access area adjacent to Eachways revised.	ML	**
		DATE	
		15/03/19	

 

KEY:

- existing trees removed
- indicative new landscaping and tree planting
- parking space (+ user colour reference)
- Cycle storage for units without a garage or access to a communal cycle store
- Individual Refuse Storage
- boundary timber fencing
- decorative boundary feature walling
- 1000mm high metal railings
- site boundary

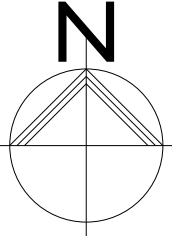

Scale 1-250 at A1
Ordnance Survey, (c) Crown Copyright 2019.
All rights reserved. Licence number 100022432

HIGH STREET



The Studio , Unit 17, Vicarage Farm Business Park, Winchester Road,
Fairbairn, Hampshire, SO50 7HD
enquiries@urbanpulsedesign.co.uk www.urbanpulsedesign.co.uk

Former Chandler BMW Site
& Phares Courtledge,
Angmering, West Sussex
Landspeed

Project type	Drawing classification	Work stage
--------------	------------------------	------------

DRAWING TITLE
Site Plan Planning Layout

SCALE	SHEET SIZE	SHEET No.	DRAWN	CHKD.	DATE	CAD FILE
1:250	A1	1 of 1			15/03/2019	

DRAWING NUMBER
Detail Planning

17-1030-005-A