



Shed to be min. 1.80m x 2.40m
Notes: Window to be positioned on suitable side to suit shed position
Where required, secure bike lock hoop to be incorporated

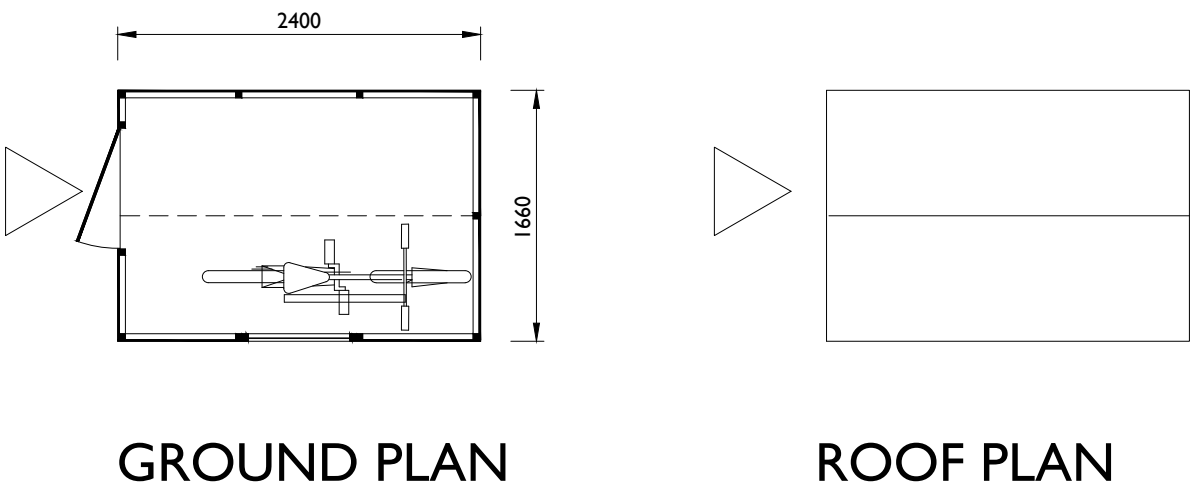

GARDEN SHED / STORE

To be used where units do not have an allocated garage or built-in storage.

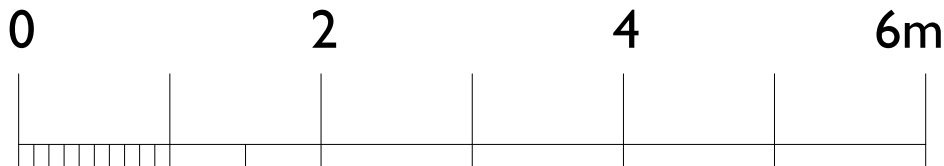

Scale 1:50 at A3

PROJECT
Former Chandler BMW Site
& Phares Courtledge,
Angmering, West Sussex
Landspeed

DRAWING TITLE
External Store,
Floor Plans & Elevations.

0	0.5	1	1.5	2	2.5	3	3.5
SCALE 1:50	SHEET SIZE A3	SHEET No. 1 of 1	DRAWN	CHKD	DATE 20/03/2019	CAD FILE	
Detail Planning							
The Studio, Unit 17, Vicarage Farm, Winchester Road, Fair Oak, Hampshire. SO50 7HD 023 8069 7010 enquiries@urbanpulsedesign.co.uk www.urbanpulsedesign.co.uk							