

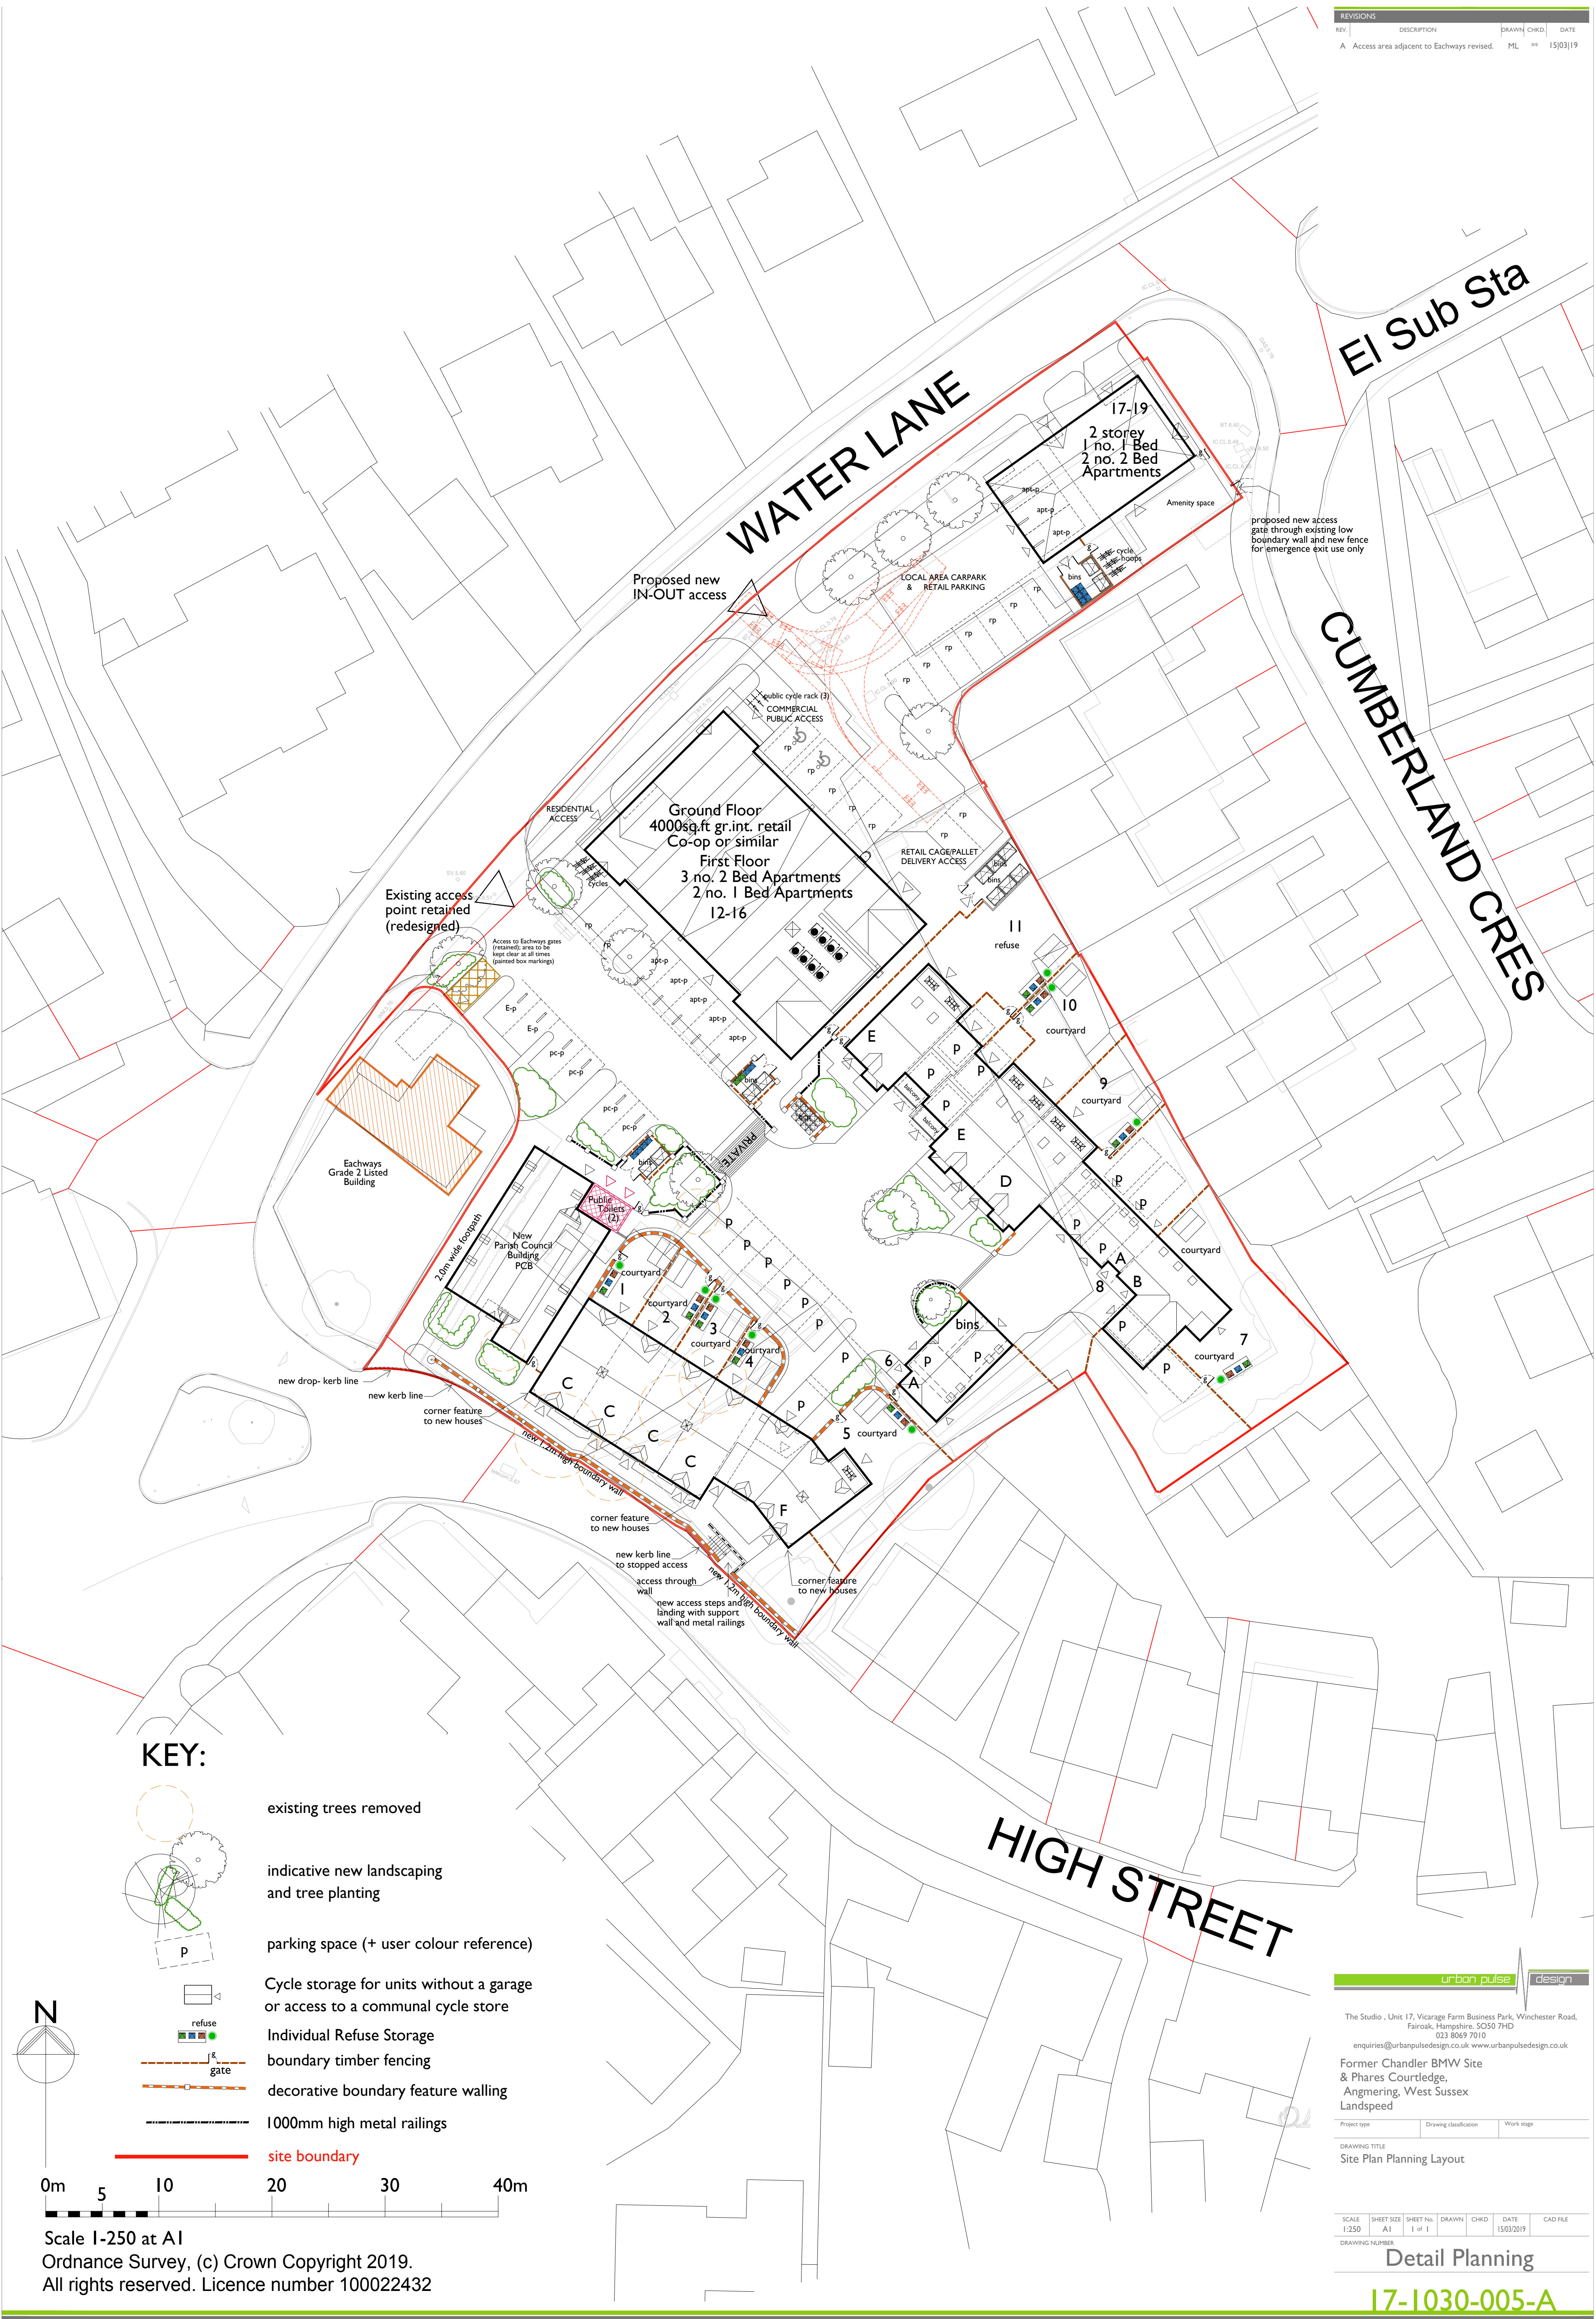


REVISIONS			
REV.	DESCRIPTION	DRAWN	CHKD.
A	Access area adjacent to Eachways revised.	ML	**
		DATE	
		15/03/19	

 

KEY:

- existing trees removed
- indicative new landscaping and tree planting
- parking space (+ user colour reference)
- Cycle storage for units without a garage or access to a communal cycle store
- Individual Refuse Storage
- boundary timber fencing
- decorative boundary feature walling
- 1000mm high metal railings
- site boundary

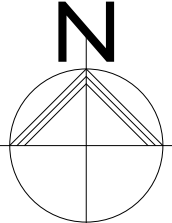

Scale 1-250 at A1
Ordnance Survey, (c) Crown Copyright 2019.
All rights reserved. Licence number 100022432

urban pulse design

The Studio, Unit 17, Vicarage Farm Business Park, Winchester Road,
Fairbairn, Hampshire, SO50 7HD
enquiries@urbanpulsedesign.co.uk www.urbanpulsedesign.co.uk

Former Chandler BMW Site
& Phares Courtledge,
Angmering, West Sussex
Landspeed

Project type	Drawing classification	Work stage
--------------	------------------------	------------

DRAWING TITLE
Site Plan Planning Layout

SCALE	SHEET SIZE	SHEET No.	DRAWN	CHKD.	DATE	CAD FILE
1:250	A1	1 of 1			15/03/2019	
DRAWING NUMBER						

Detail Planning

17-1030-005-A