


Front Elevation - facing onto High Street
Wall areas left clear to elevations are in facing brickwork

Side Elevation ; facing onto Eachways


Rear Elevation

Side Elevation ; facing onto Plot 1 gable end

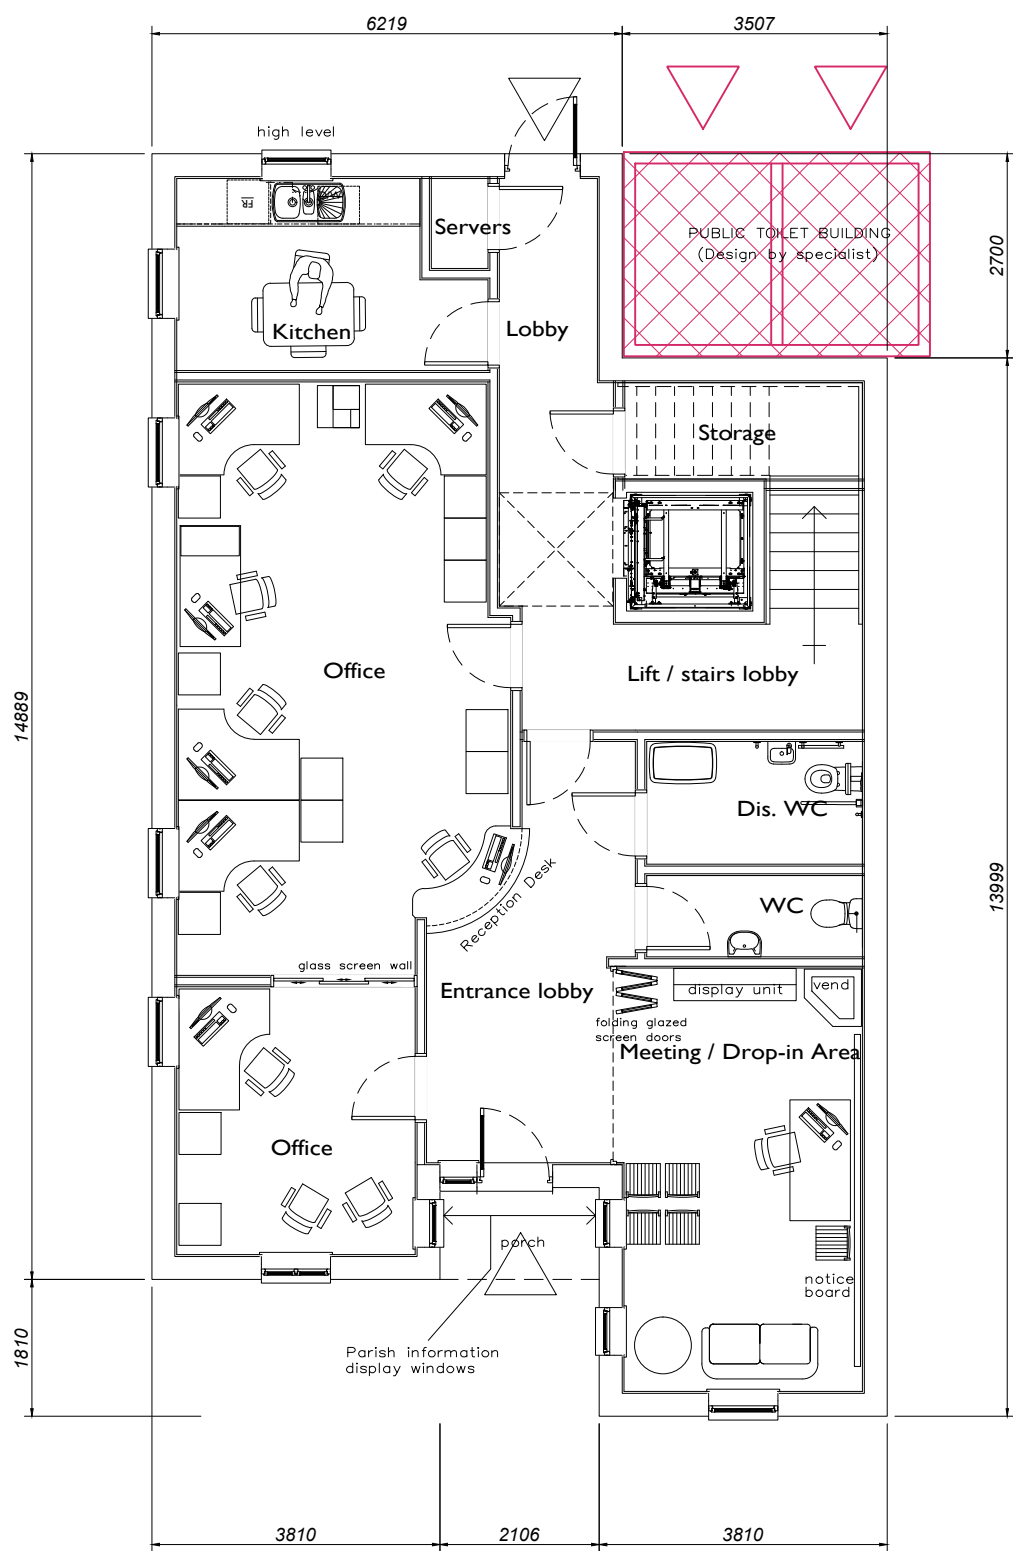


Ground Floor
121.98sq.m. / 1311sq.ft.

Parish Council Office Ground Floor (gross internal) 1311sq.ft.
Parish Council Office First Floor (gross internal) 1347sq.ft.
Total Gross Internal Floor area = 2658sq.ft.
Including max. 4 allocated parking spaces

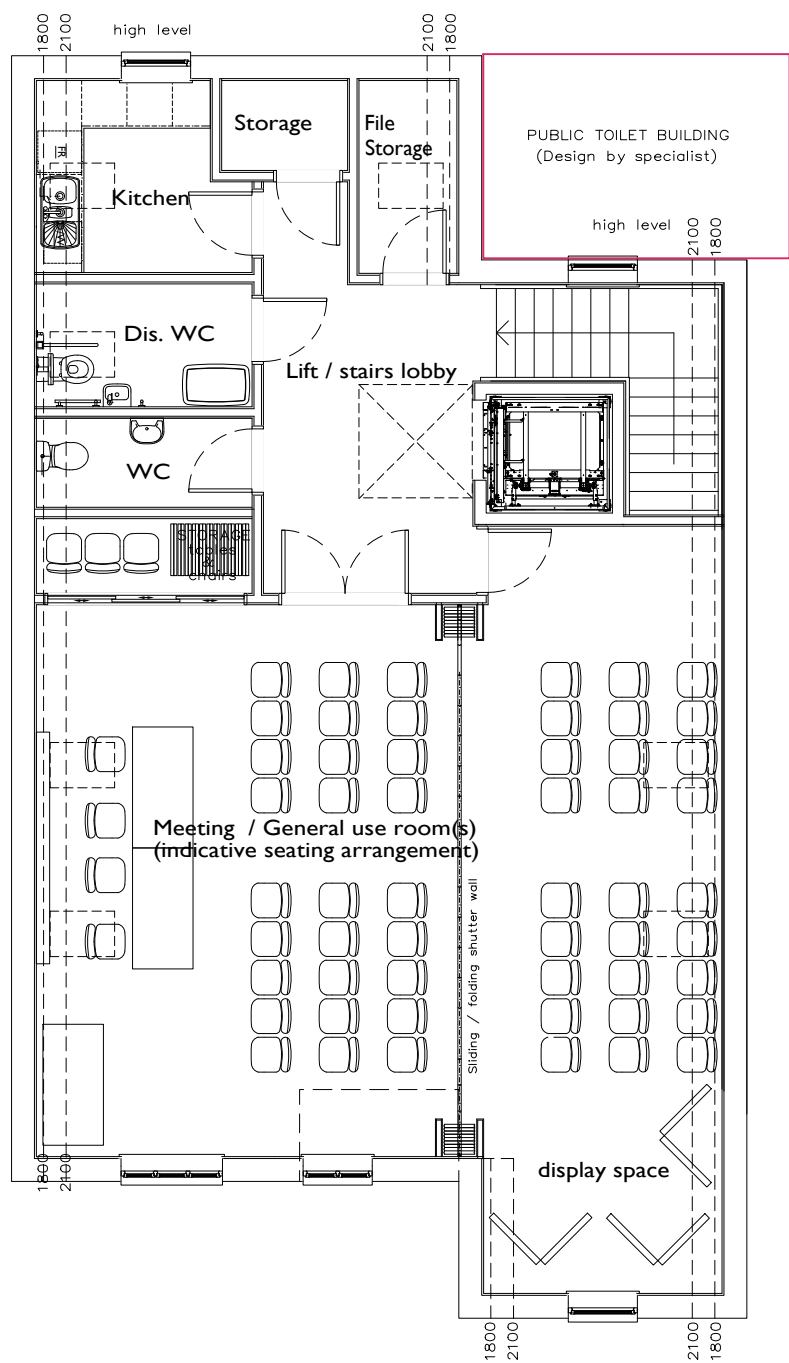


First Floor
125.34sq.m. / 1347sq.ft.

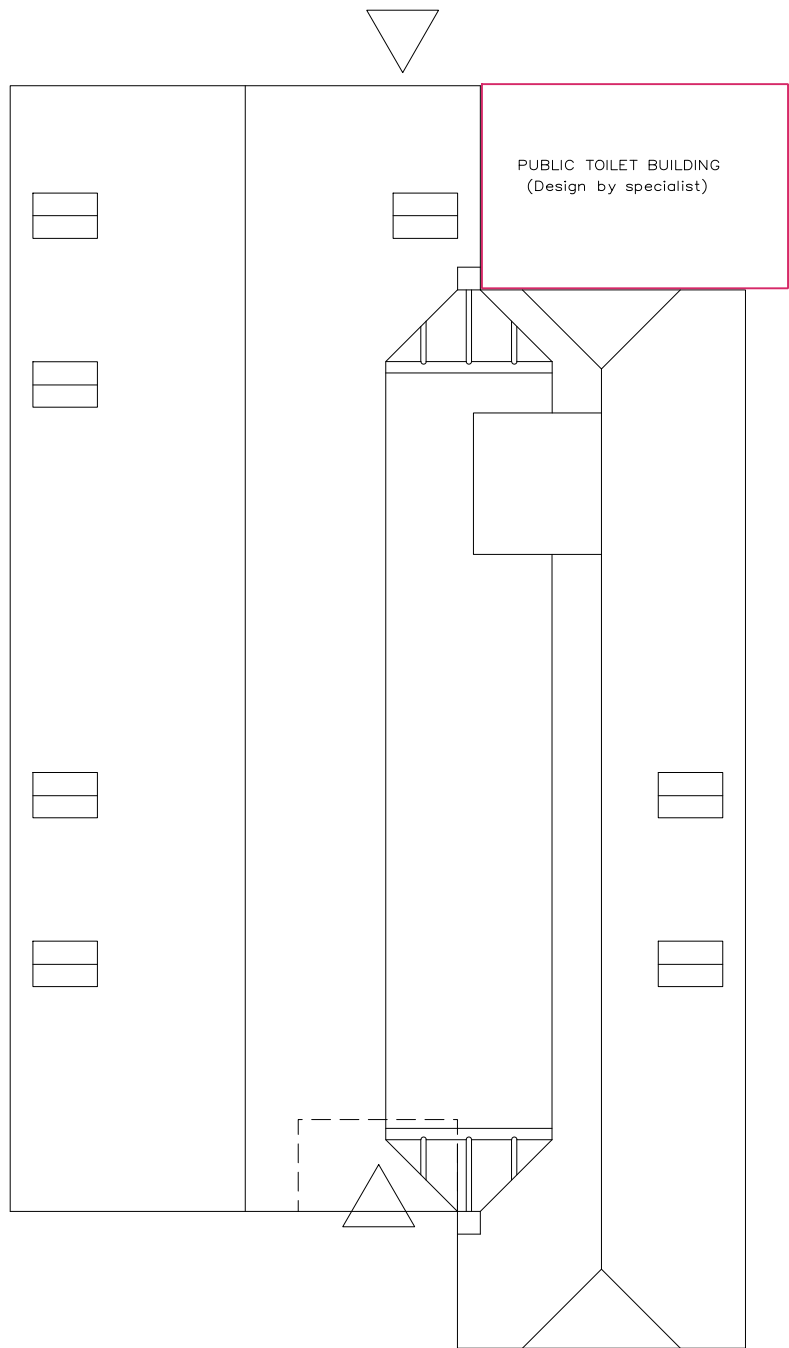

Roof Floor

Parish Council Building
Total Gross Internal Floor area = 2658sq.ft.

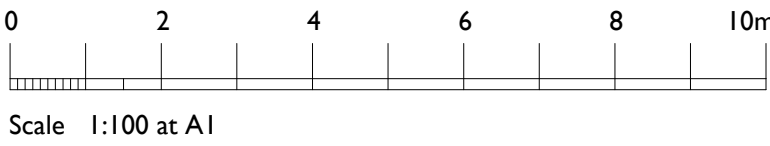

The Studio, Unit 17, Vicarage Farm Business Park, Winchester Road,
Fair Oak, Hampshire, SO50 7HD
023 8069 7010
enquiries@urbanpulsedesign.co.uk www.urbanpulsedesign.co.uk

Former Chandler BMW Site
& Phares Courtledge,
Angmering, West Sussex
Landspeed

DRAWING TITLE
Parish Council Building,
Floor Plans & Elevations

SCALE	SHEET SIZE	SHEET No.	DRAWN	CHKD	DATE	CAD FILE
1:100	A1	of			26/02/2019	

Detail Planning

17-1030-023-1st