


Front Elevation

Wall areas left clear to elevations are in facing brickwork


Side Elevation

Rear Elevation


Side Elevation

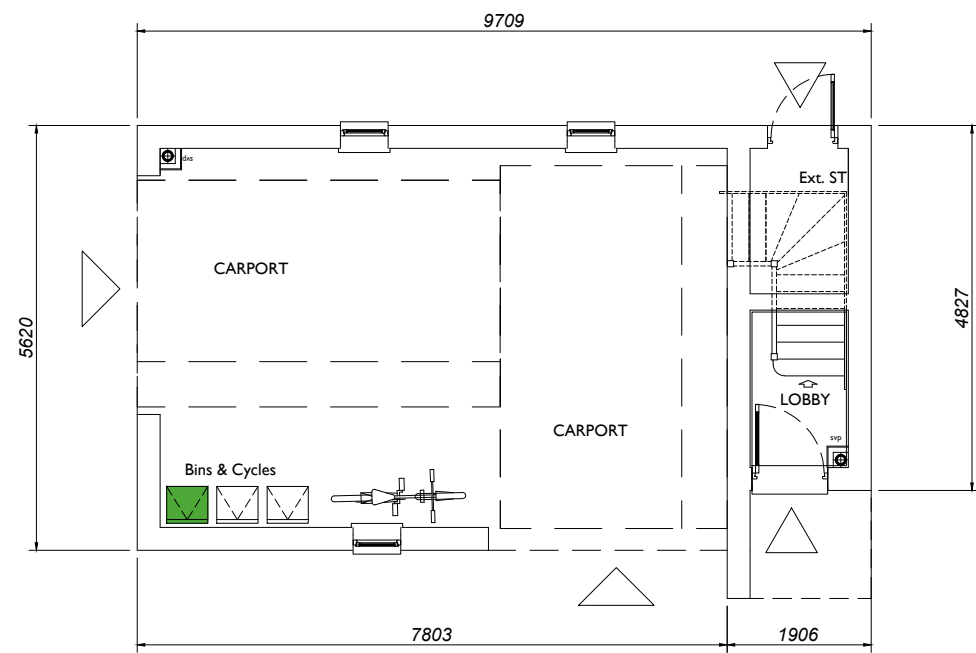

GROUND FLOOR PLAN

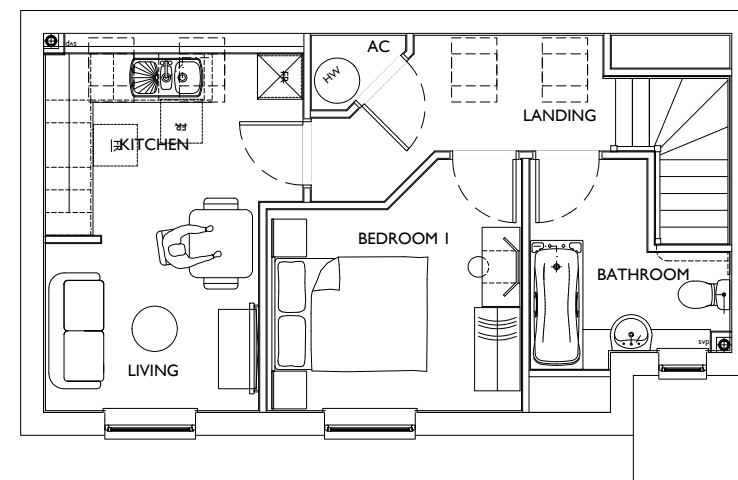

FIRST FLOOR PLAN

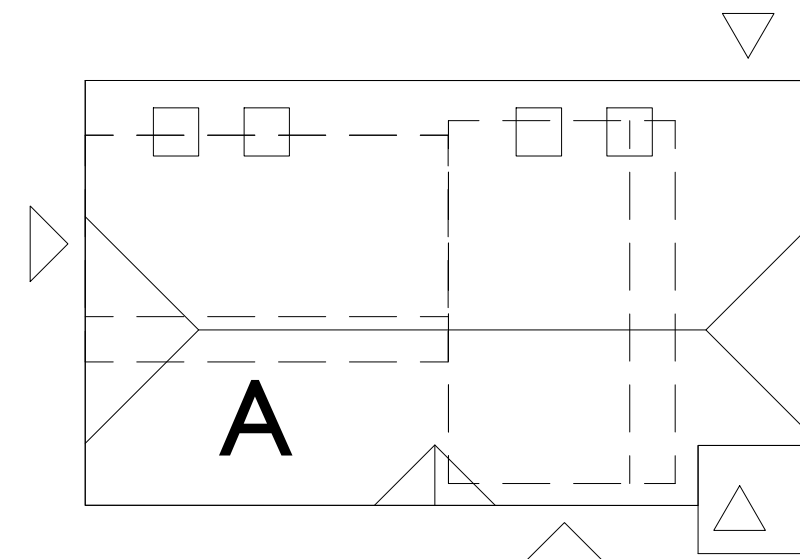

ROOF PLAN

Plot 6 House Type A Private
1 Bed 2 Person
50.03sq.m. / 538sq.ft.



Scale 1:100 at A2



The Studio, Unit 17, Vicarage Farm, Winchester Road,
Fairoak, Hampshire, SO50 7HD
023 8069 7010
enquiries@urbanpulsedesign.co.uk www.urbanpulsedesign.co.uk

PROJECT
Former Chandler BMW Site
& Phares Courtledge,
Angmering, West Sussex
Landspeed

DRAWING TITLE
Plot 6,
House Type A,
Floor Plans & Elevations

SCALE	SHEET SIZE	SHEET NO.	DRAWN	CHKD	DATE	CAD FILE
1:100	A2	1 of 1			18/02/2019	

Detail Planning

17-1030-017-1st