


Front Elevation
Wall areas left clear to elevations are in facing brickwork


Side Elevation

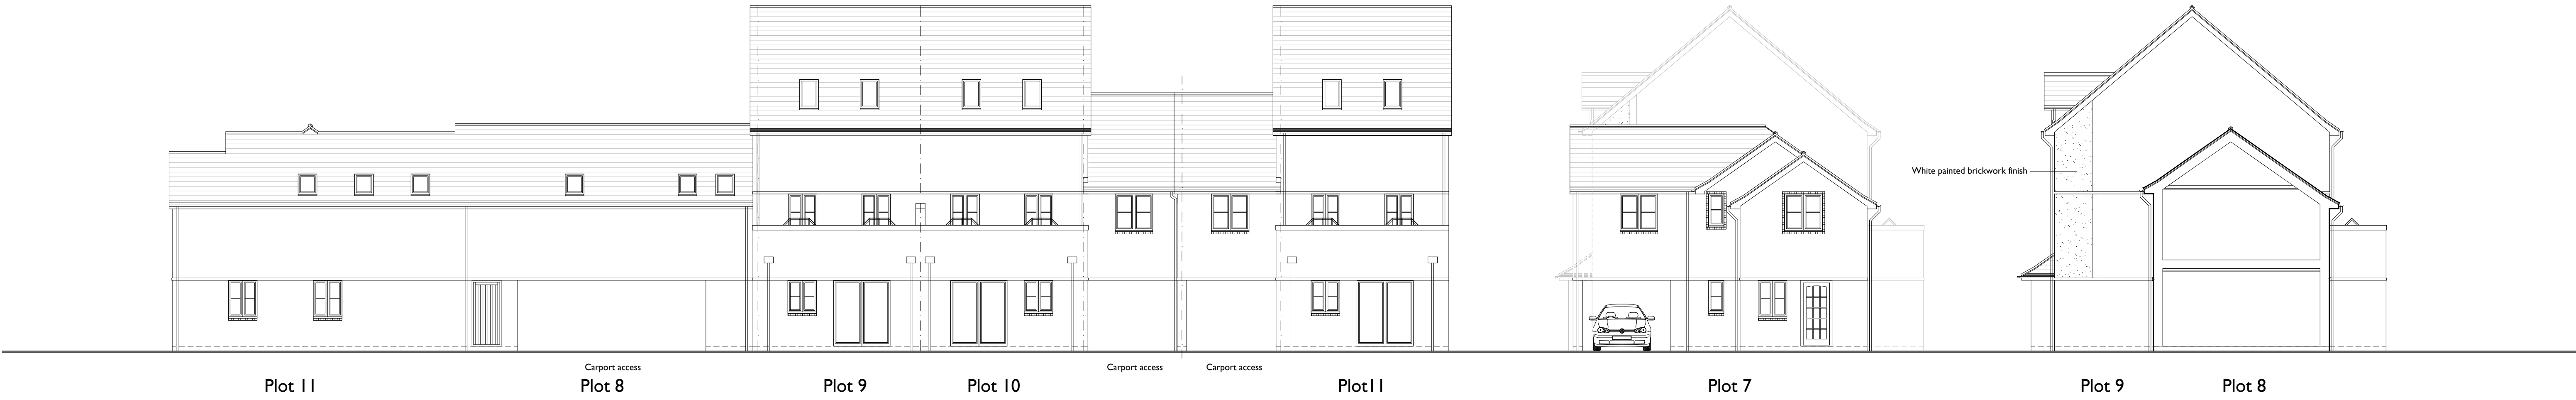


Rear Elevation

Side Elevation

Internal Side Elevation

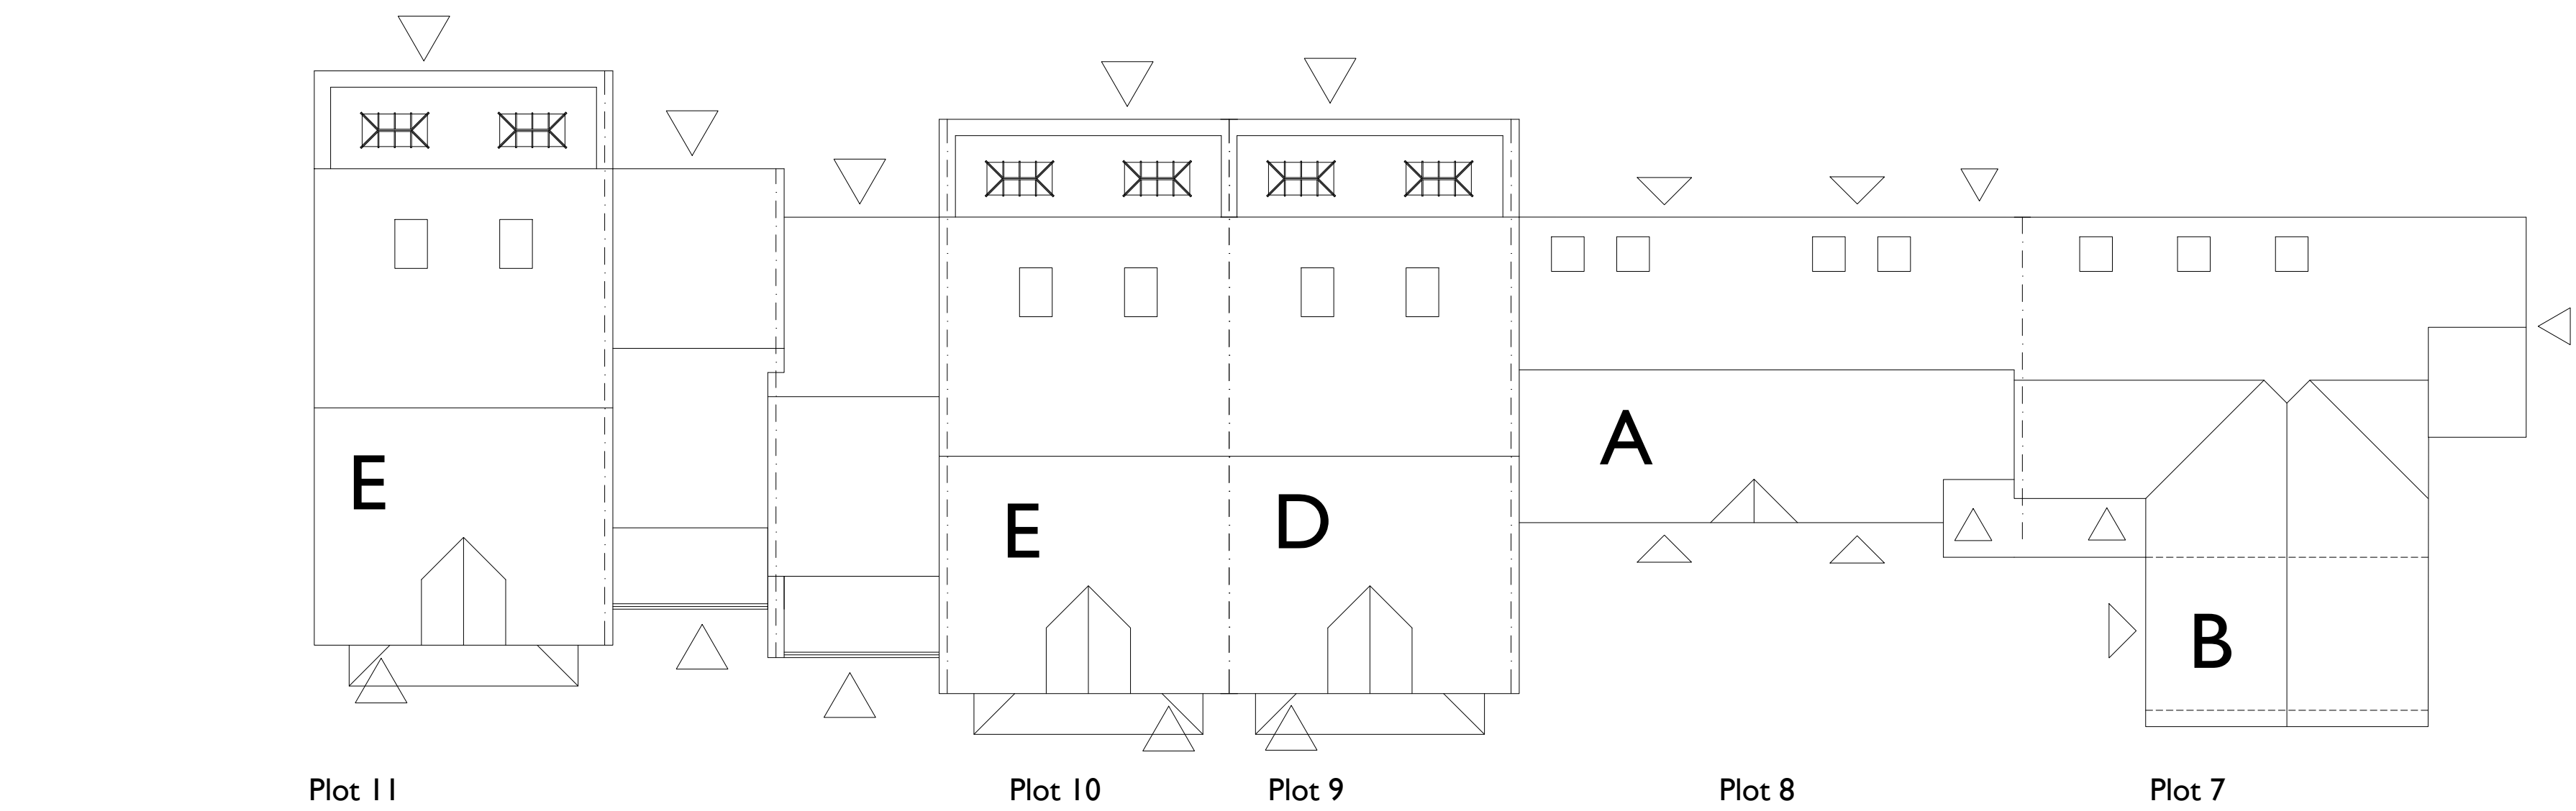


ROOF PLAN

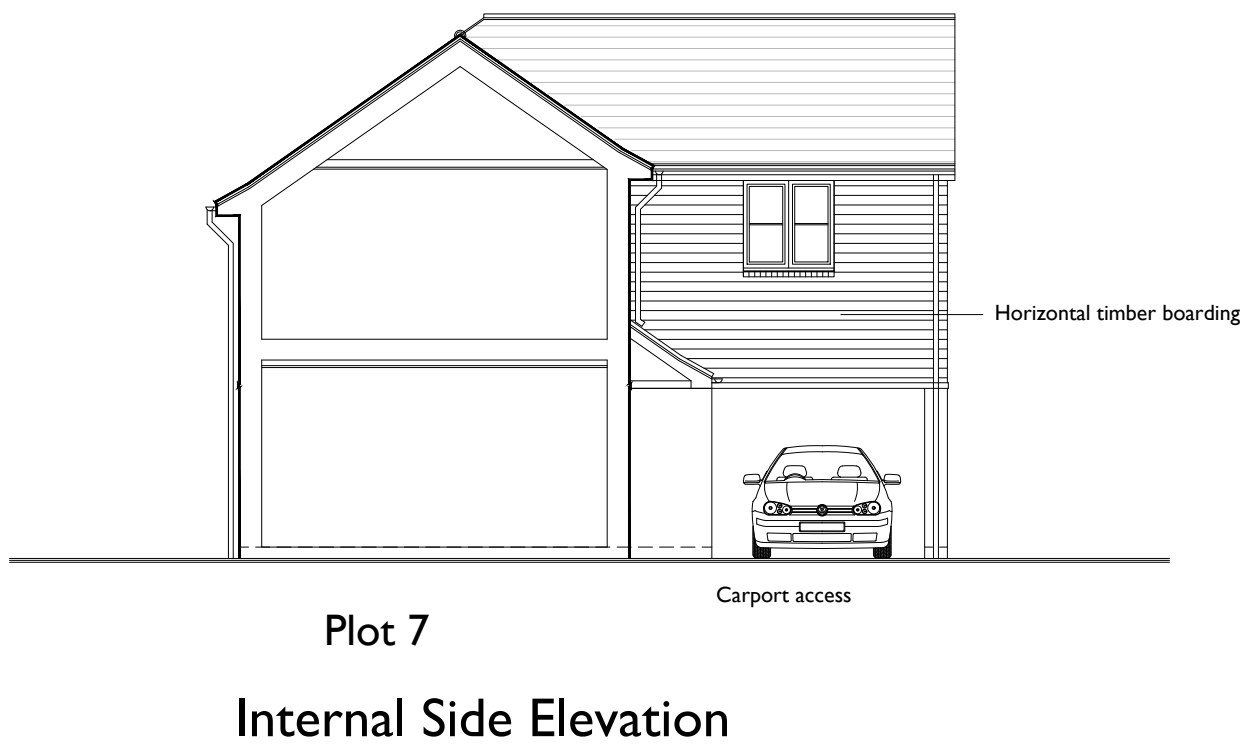

Internal Side Elevation

Plot 7 House Type B Private
3 Bed 5 Person
98.49sq.m. / 1059sq.ft.
Plot 8 House Type A Private
1 Bed 2 Person
50.03sq.m. / 538sq.ft.

Plot 9 House Type D Private
3 Bed 5 Person
104.9sq.m. / 1128sq.ft.
Plots 10 & 11 House Type E Private
3 Bed 6 Person
138.85sq.m. / 1493sq.ft.

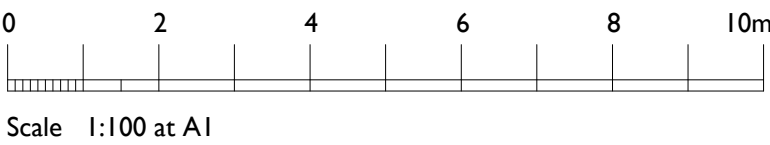

urban pulse design

The Studio, Unit 17, Vicarage Farm Business Park, Winchester Road, Fair Oak, Hampshire, SO50 7HD
023 8069 7010
enquiries@urbanpulsedesign.co.uk www.urbanpulsedesign.co.uk

Former Chandler BMW Site & Phares Courtledge, Angmering, West Sussex
Landscape

DRAWING TITLE
Plots 7-11,
House Types A,B,D & E,
Elevations

SCALE	SHEET SIZE	SHEET No.	DRAWN	CHKD	DATE	CAD FILE
1:100	A1	of			18/02/2019	

Detail Planning