


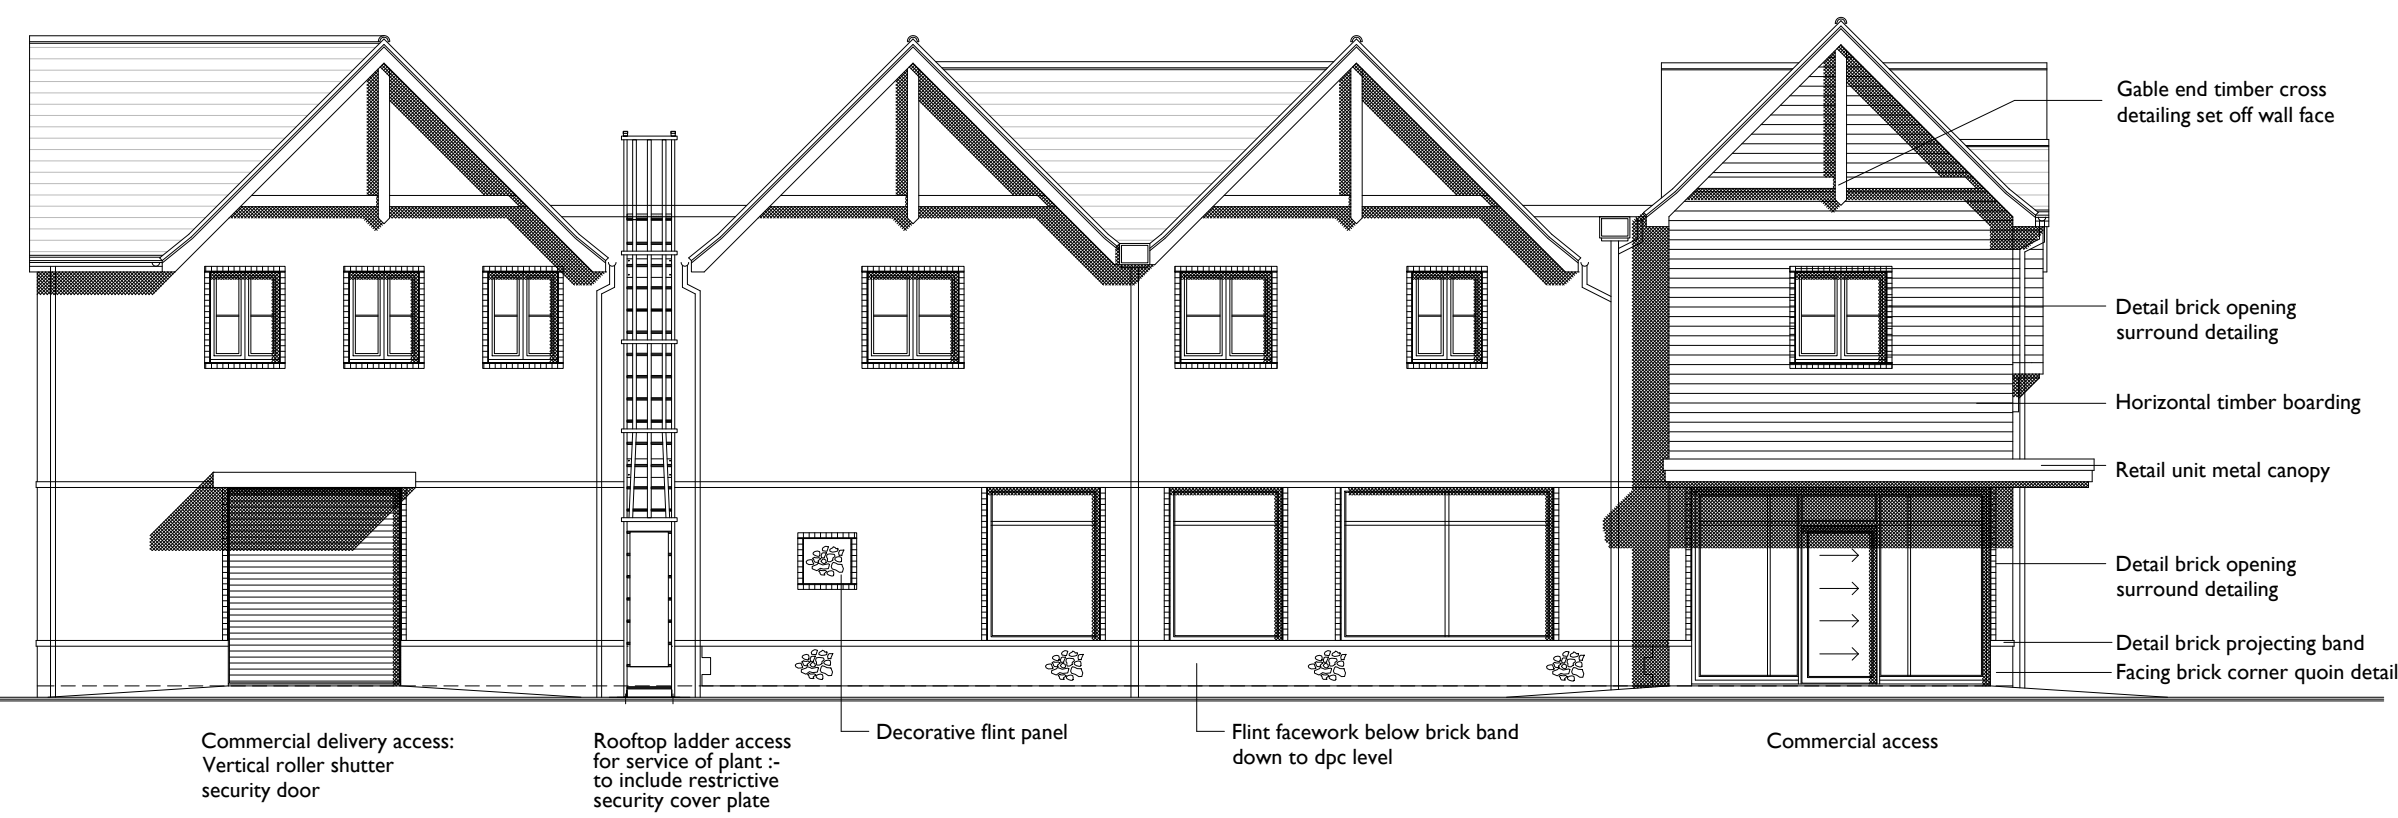

Front Elevation ; facing onto Water Lane
Wall areas left clear to elevations are in facing brickwork



Side Elevation ; facing onto Retail parking area




Rear Elevation ; facing towards Plot 11



Side Elevation ; facing onto residential access road

Commercial Unit and First Floor Apartments Elevations

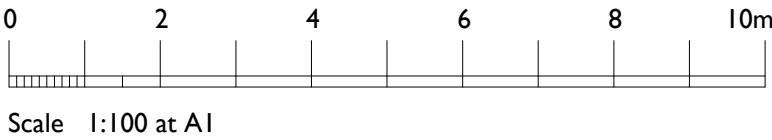

urban pulse design

The Studio , Unit 17, Vicarage Farm Business Park, Winchester Road, Fair Oak, Hampshire, SO50 7HD
023 8069 7010
enquiries@urbanpulsedesign.co.uk www.urbanpulsedesign.co.uk

Former Chandler BMW Site
& Phares Courtledge,
Angmering, West Sussex
Landspeed

DRAWING TITLE
Plots 12-16 + Retail,
Apartments & Co-Op,
Elevations

SCALE	SHEET SIZE	SHEET No.	DRAWN	CHKD	DATE	CAD FILE
1:100	A1	of			18/02/2019	

Detail Planning

17-1030-021-1st