


REVISIONS				
REV.	DESCRIPTION	DRAWN	CHKD.	DATE
A	Access area adjacent to Eachways revised	ML	**	15/03/19

Massing / building heights

Single Storey building height

Two Storey building height

Two and a half Storey building height

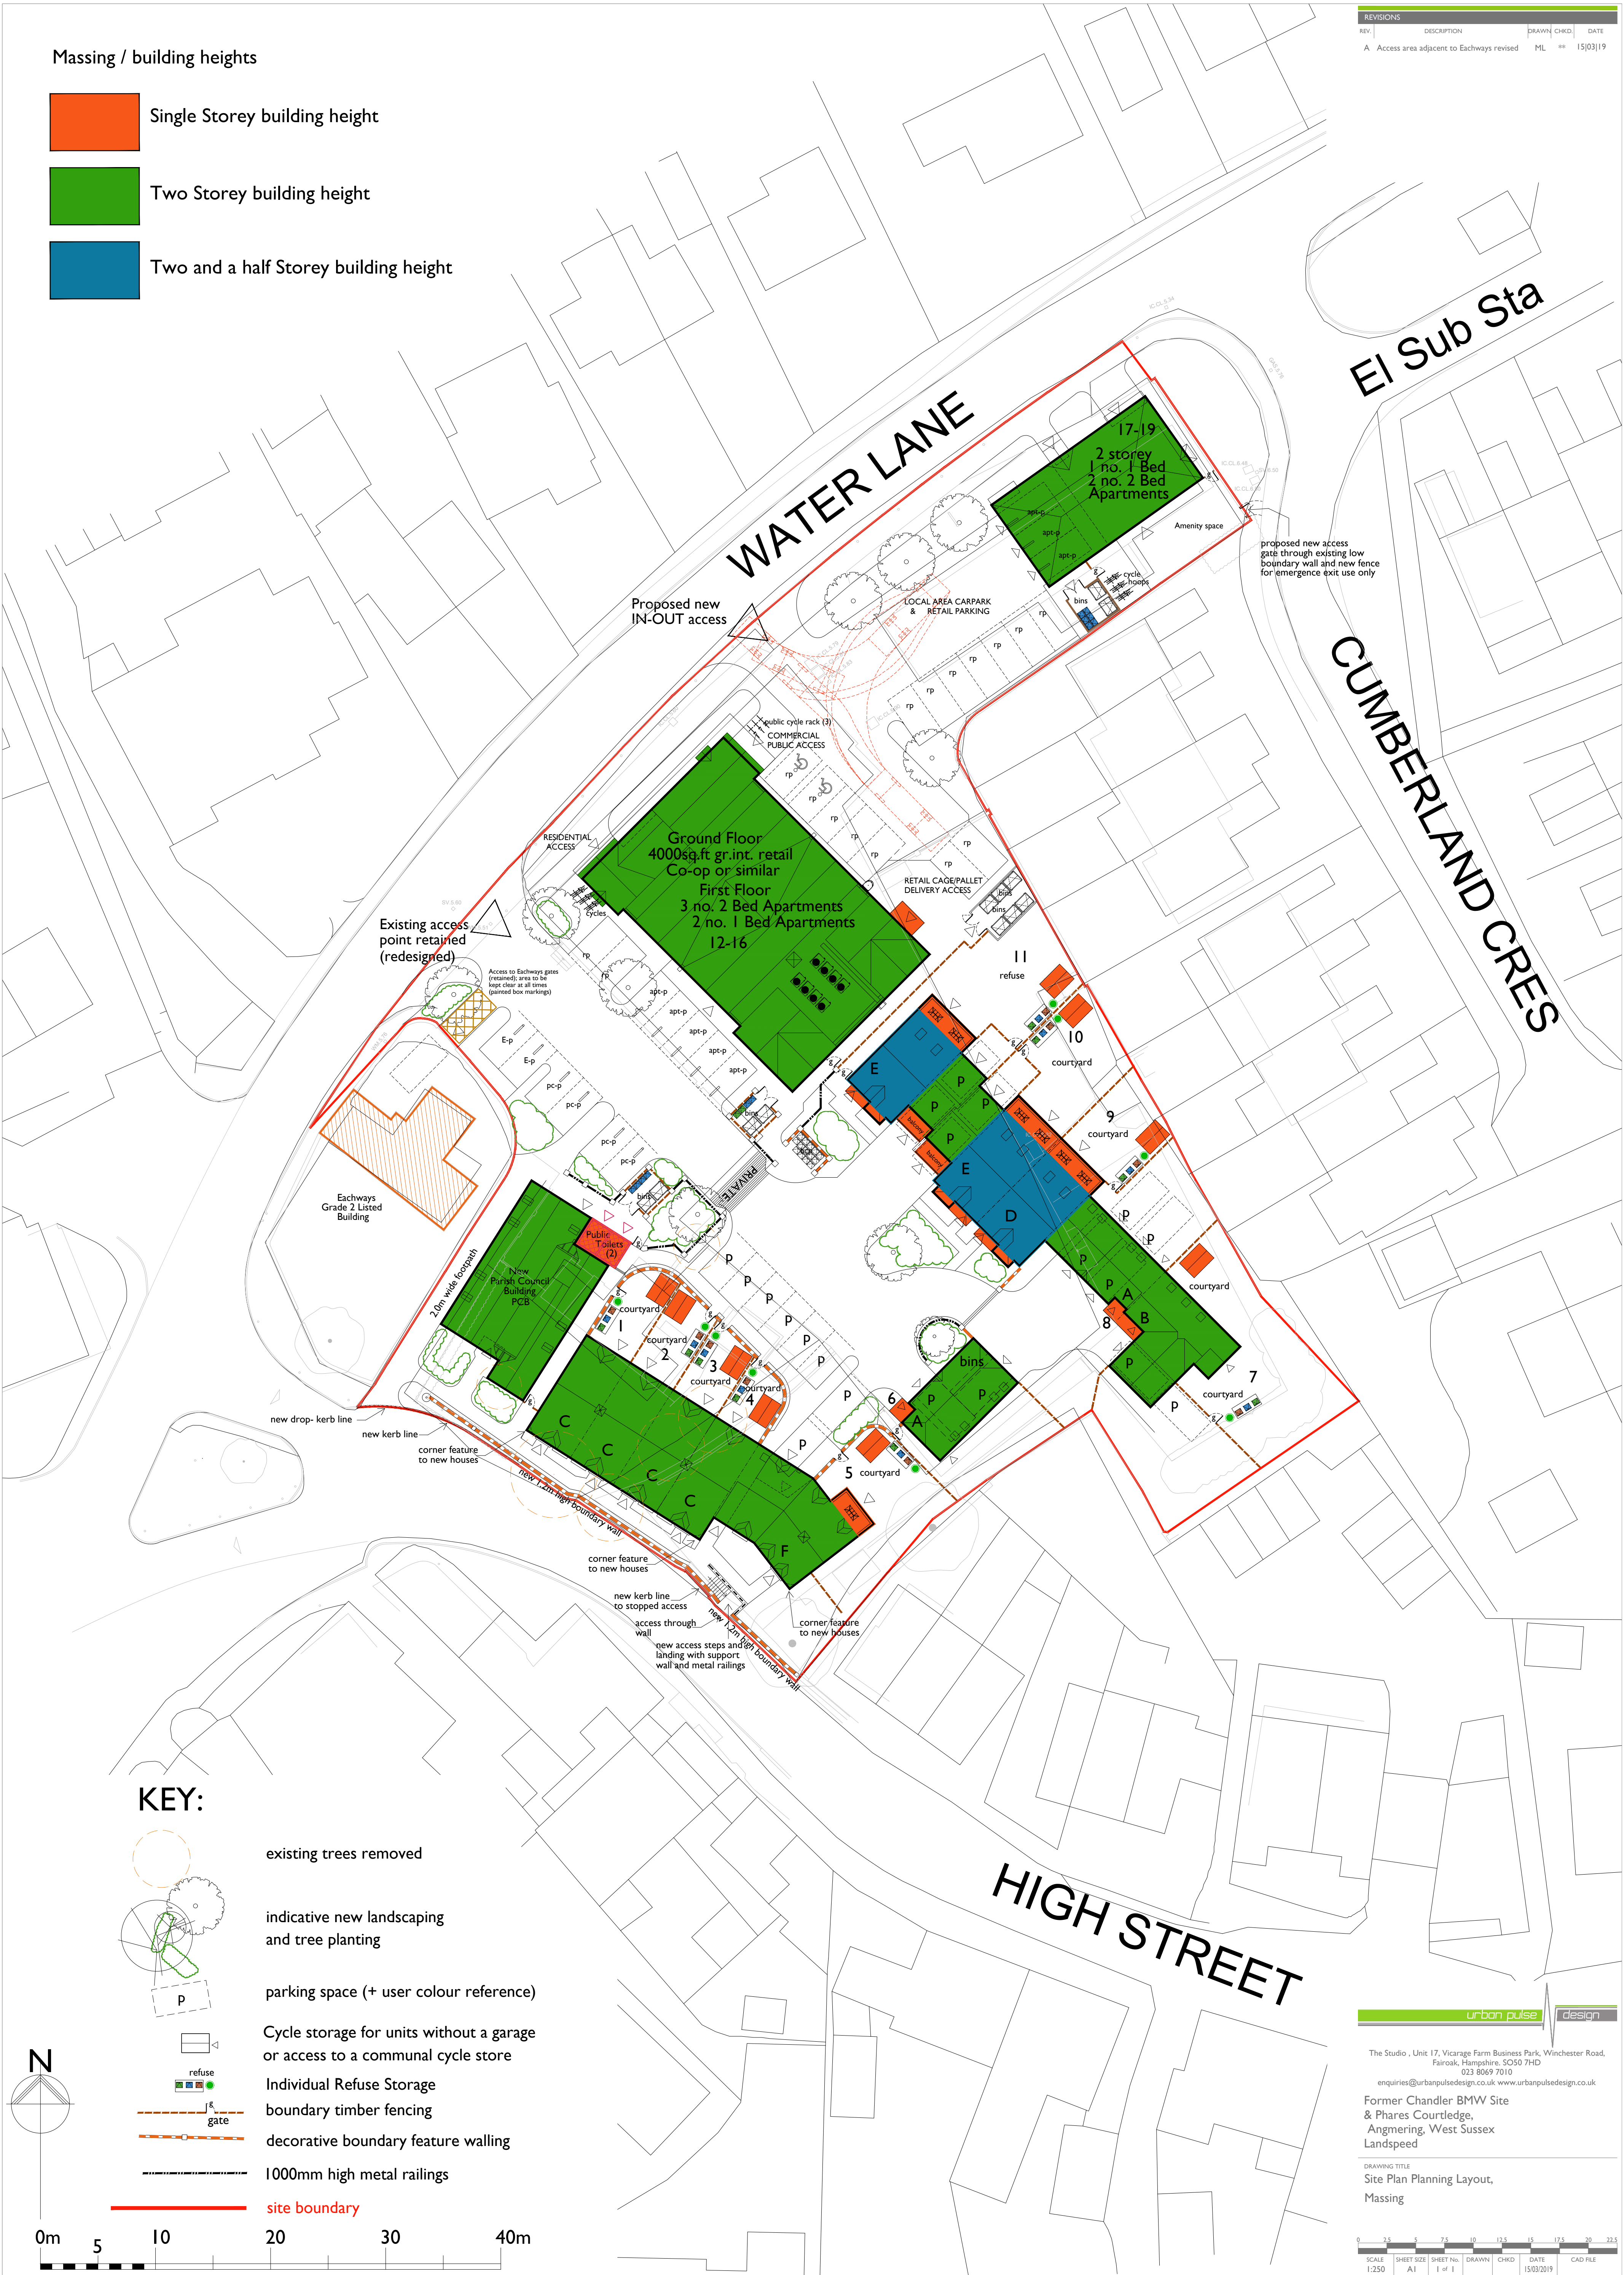

KEY:

- existing trees removed
- indicative new landscaping and tree planting
- parking space (+ user colour reference)
- Cycle storage for units without a garage or access to a communal cycle store
- Individual Refuse Storage
- boundary timber fencing
- decorative boundary feature walling
- 1000mm high metal railings
- site boundary

Scale 1:250 at A1

0m 5 10 20 30 40m

Ordnance Survey, (c) Crown Copyright 2019.
All rights reserved. Licence number 100022432

urban pulse design

The Studio, Unit 17, Vicarage Farm Business Park, Winchester Road, Fair Oak, Hampshire, SO50 7HD
023 8069 7010
enquiries@urbanpulsedesign.co.uk www.urbanpulsedesign.co.uk

Former Chandler BMW Site
& Phares Courtledge,
Angmering, West Sussex
Landspeed

DRAWING TITLE
Site Plan Planning Layout,
Massing

SCALE 1:250 SHEET SIZE A1 SHEET No. 1 of 1 DRAWN CHKD. DATE 15/03/2019 CAD FILE

DRAWING NUMBER

Detail Planning

17-1030-007-A