



Hit and miss vertical timber
boarding on timber frame and
posts - stain finish


Double timber gates
supported off timber posts
- stain finish

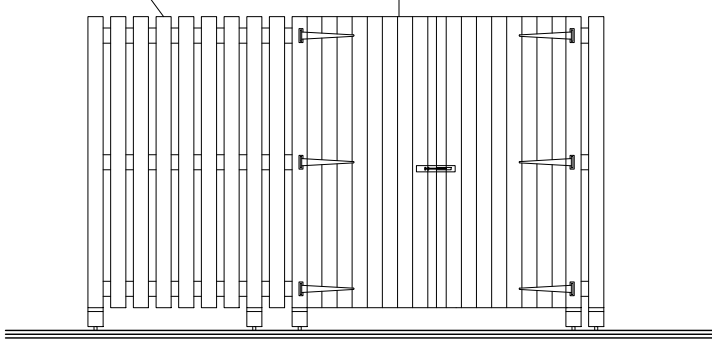


Front Elevation

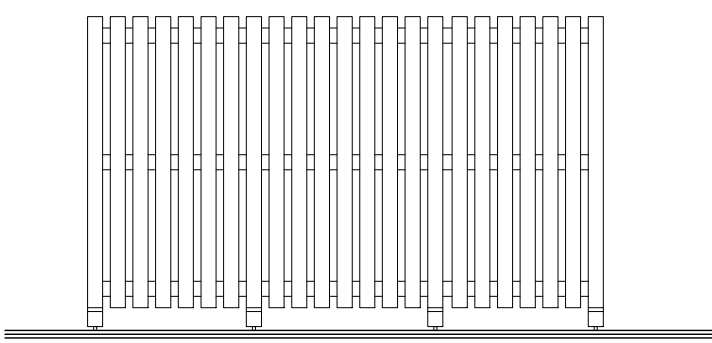

Side Elevation

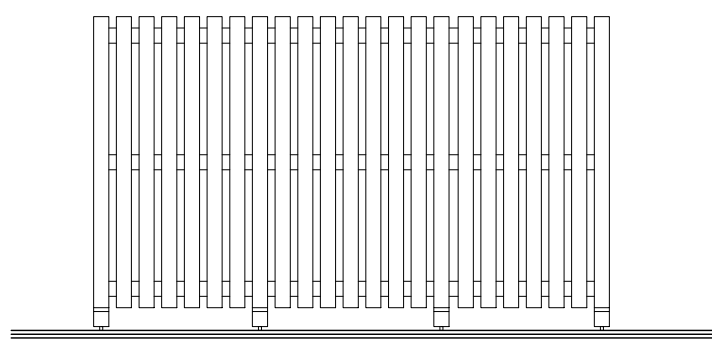


Rear Elevation

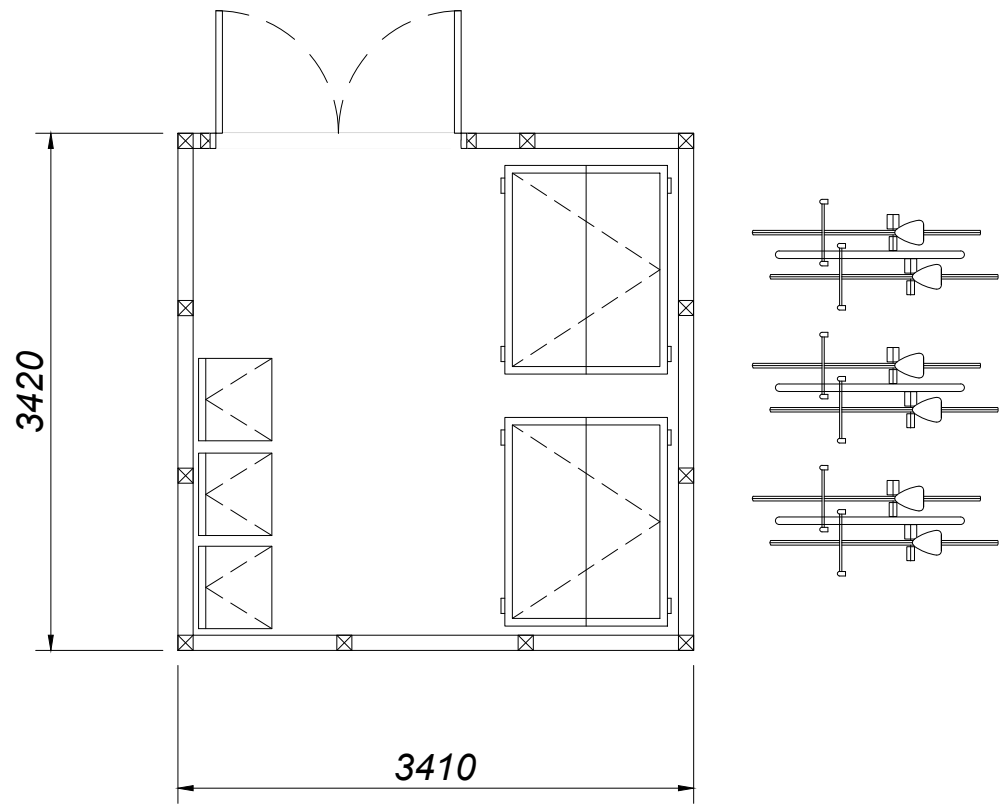


Plan

Bin Store Compound - Plots 17-19

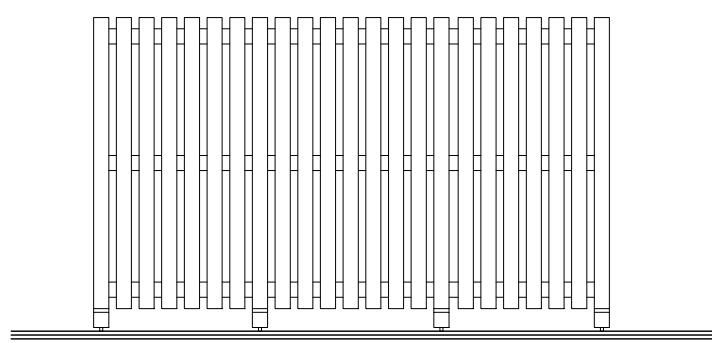


Side Elevation

Hit and miss vertical timber
boarding on timber frame and
posts - stain finish

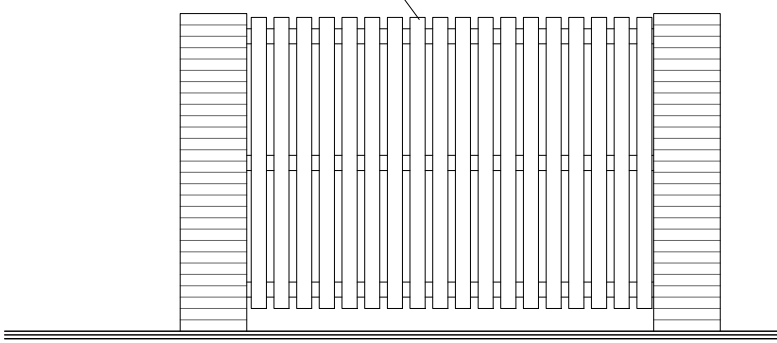

Rear Elevation

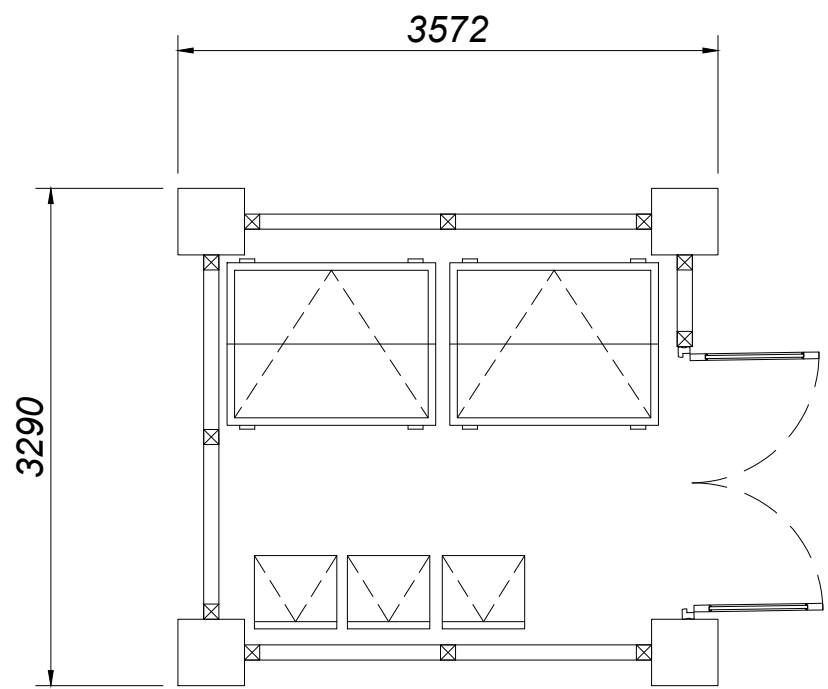


Plan

Bin Store Compound - Plots 12-16
Bin Store Compound - Parish Council Building


Facing brick corner piers

Double timber gates
supported off timber posts
- stain finish

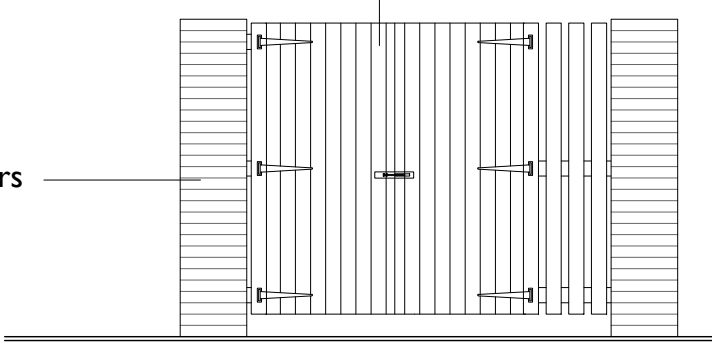


Side Elevation

Facing brick bin store surround
walls

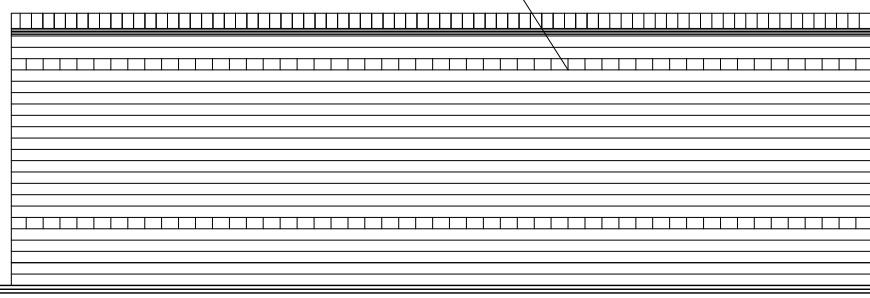


Front Elevation

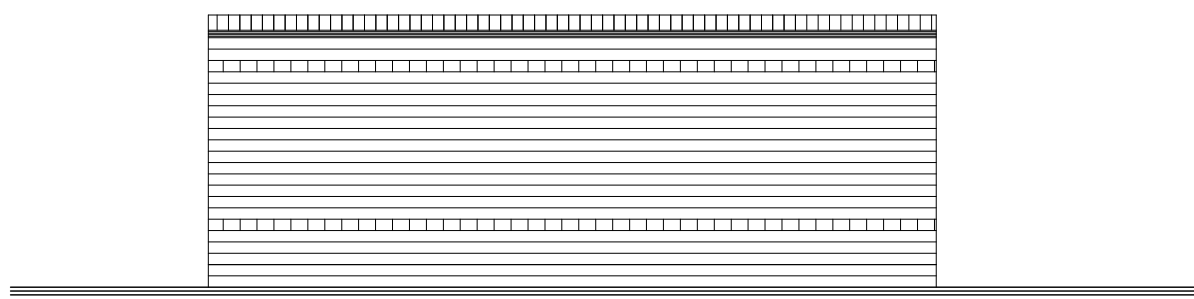


Rear Elevation

Double timber gates
supported off timber posts
- stain finish

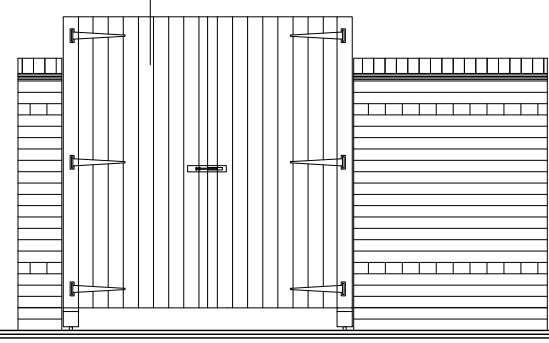


Side Elevation

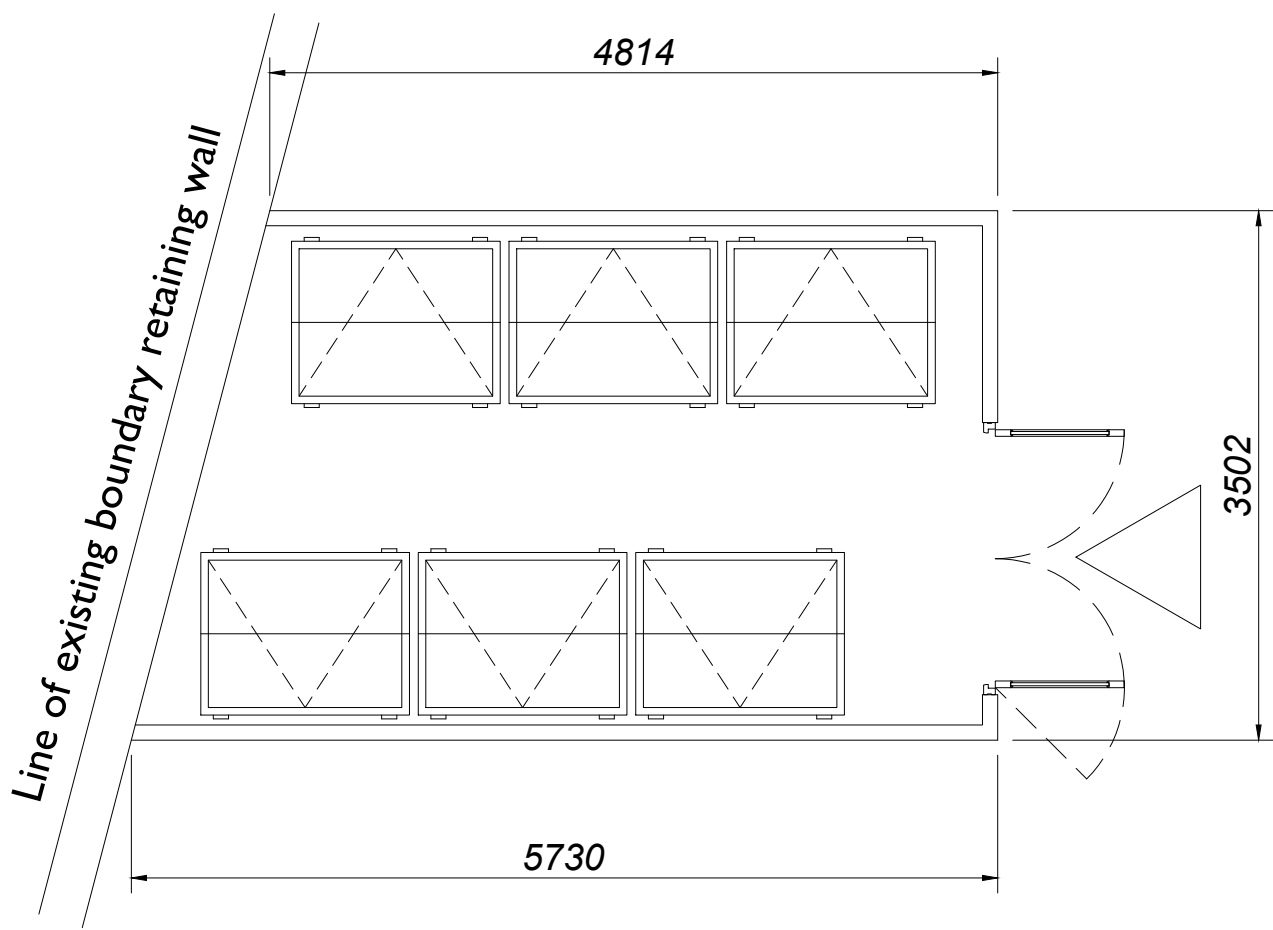

Plan

Bin Store Compound - Retail Unit (Co-op).

Ancillary Buildings : Bin Stores

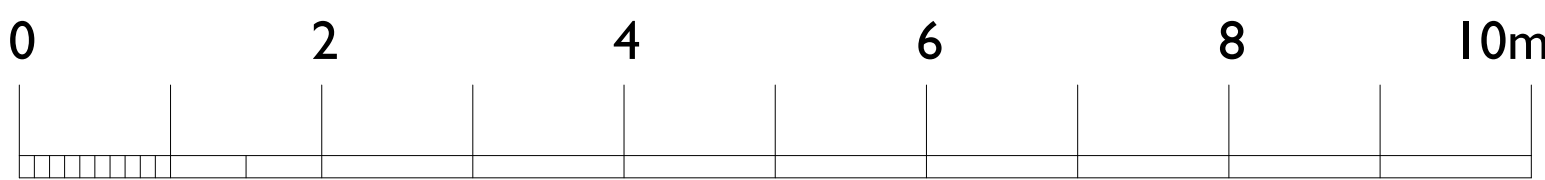

Scale 1:50 at A1



The Studio, Unit 17, Vicarage Farm Business Park, Winchester Road,
Fair Oak, Hampshire, SO50 7HD
023 8069 7010
enquiries@urbanpulsedesign.co.uk www.urbanpulsedesign.co.uk

Former Chandler BMW Site
& Phares Courtledge,
Angmering, West Sussex
Landspeed

DRAWING TITLE
Ancillary Buildings,
Floor Plans & Elevations

SCALE	SHEET SIZE	SHEET No.	DRAWN	CHKD	DATE	CAD FILE
1:100	A1	of			18/02/2019	

Detail Planning

17-1030-025-1st