


REVISIONS				
REV.	DESCRIPTION	DRAWN	CHKD.	DATE
A	Access area adjacent to Eachways revised.	ML	==	15/03/19
B	Parish Council building and surrounds revised.	ML	==	05/04/19
C	Layout revised to engineers details and comments.	ML	==	11/06/19

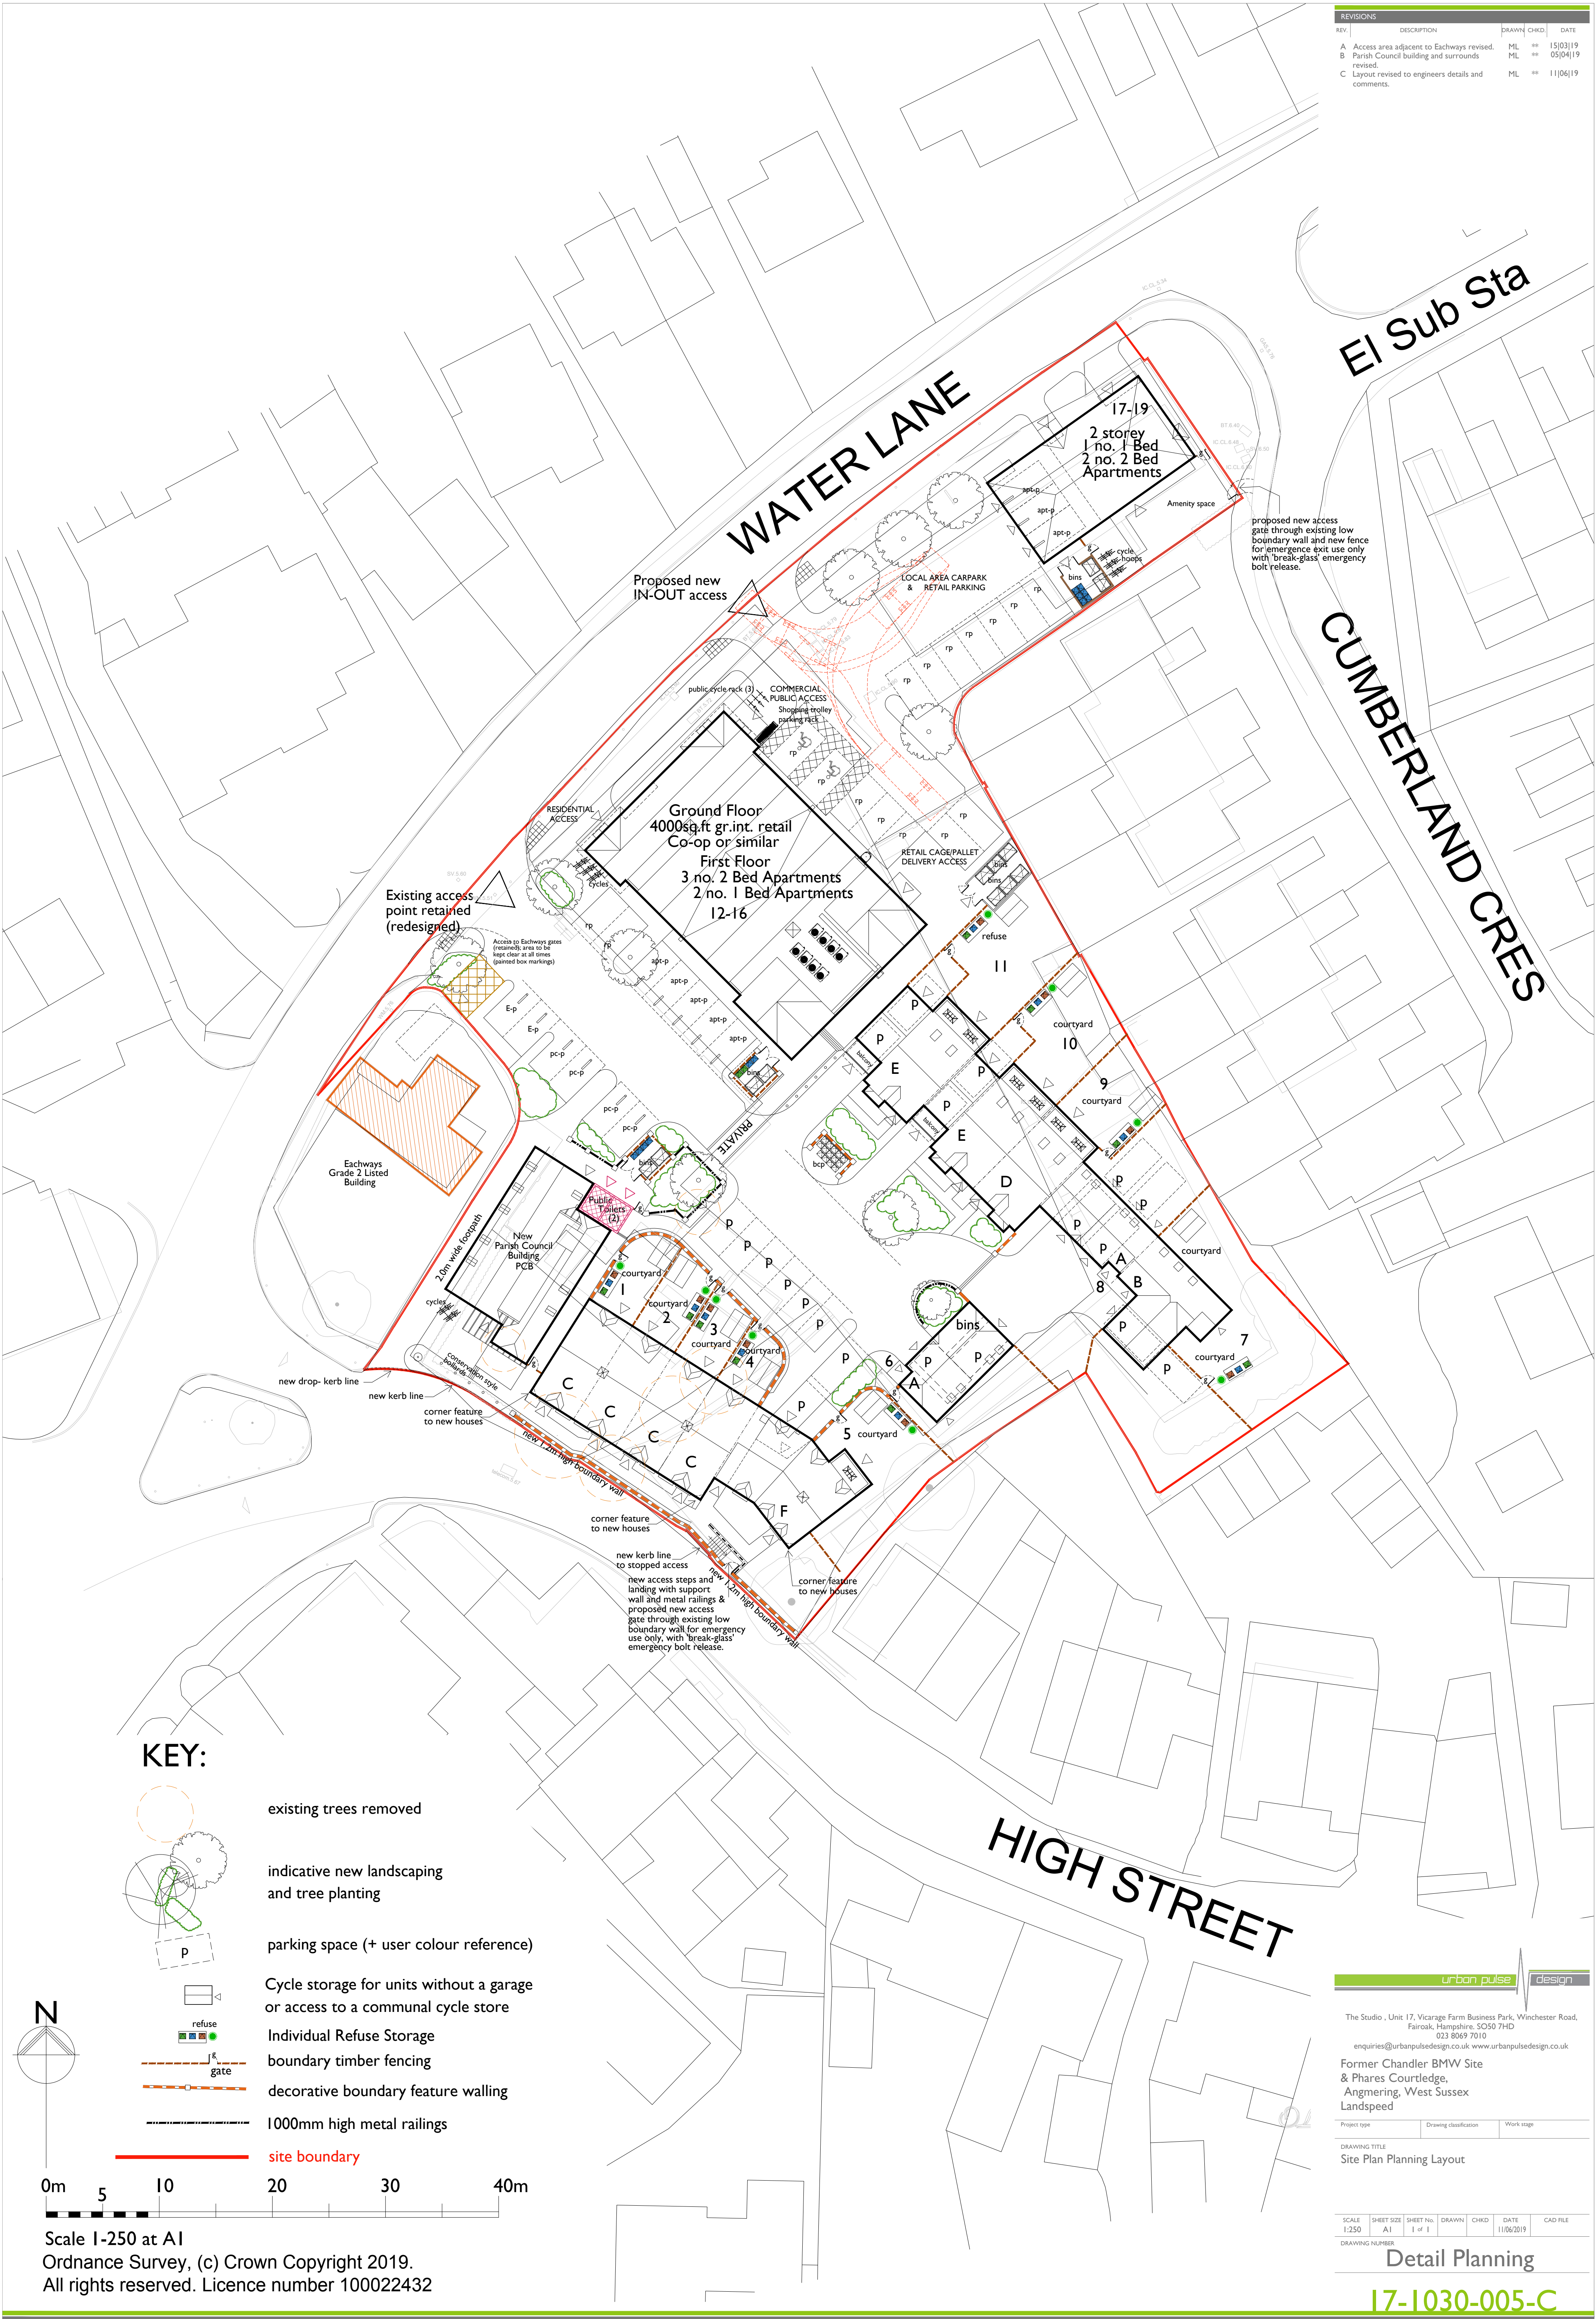

urban pulse design

The Studio , Unit 17, Vicarage Farm Business Park, Winchester Road, Fairbairn, Hampshire, SO50 7HD
023 8069 7010
enquiries@urbanpulsedesign.co.uk www.urbanpulsedesign.co.uk

Former Chandler BMW Site
& Phares Courtledge,
Angmering, West Sussex
Landspeed

Project type Drawing classification Work stage

DRAWING TITLE
Site Plan Planning Layout

SCALE 1:250 SHEET SIZE A1 SHEET No. 1 of 1 DRAWN CHKD. DATE 11/06/2019 CAD FILE

DRAWING NUMBER

Detail Planning
17-1030-005-C

Scale 1-250 at A1
Ordnance Survey, (c) Crown Copyright 2019.
All rights reserved. Licence number 100022432