



REVISIONS				
REV.	DESCRIPTION	DRAWN	CHKD.	DATE
A	Elevation detailing to front elevation revised.	ML	##	21/01/20

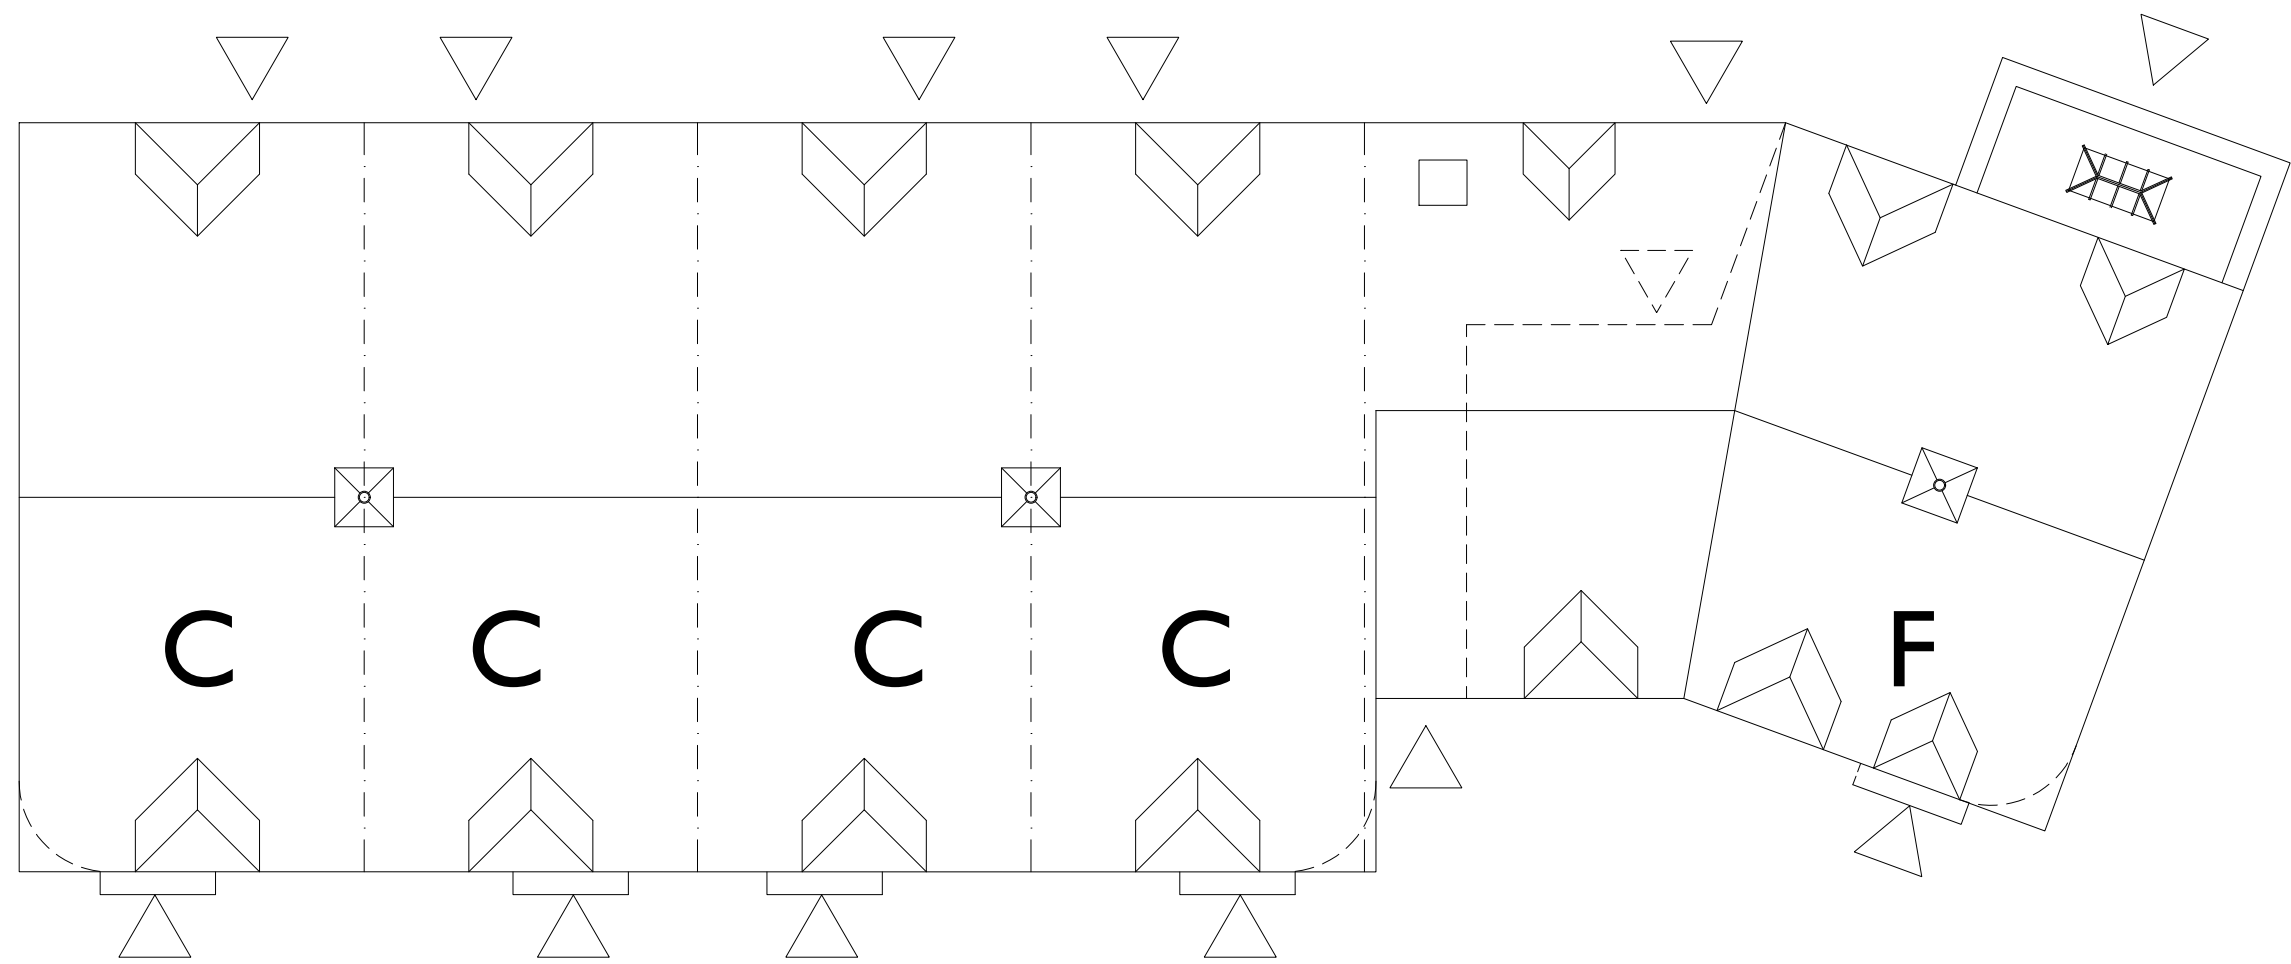


Plot 1 Plot 2 Plot 3 Plot 4 Plot 5

ROOF PLAN

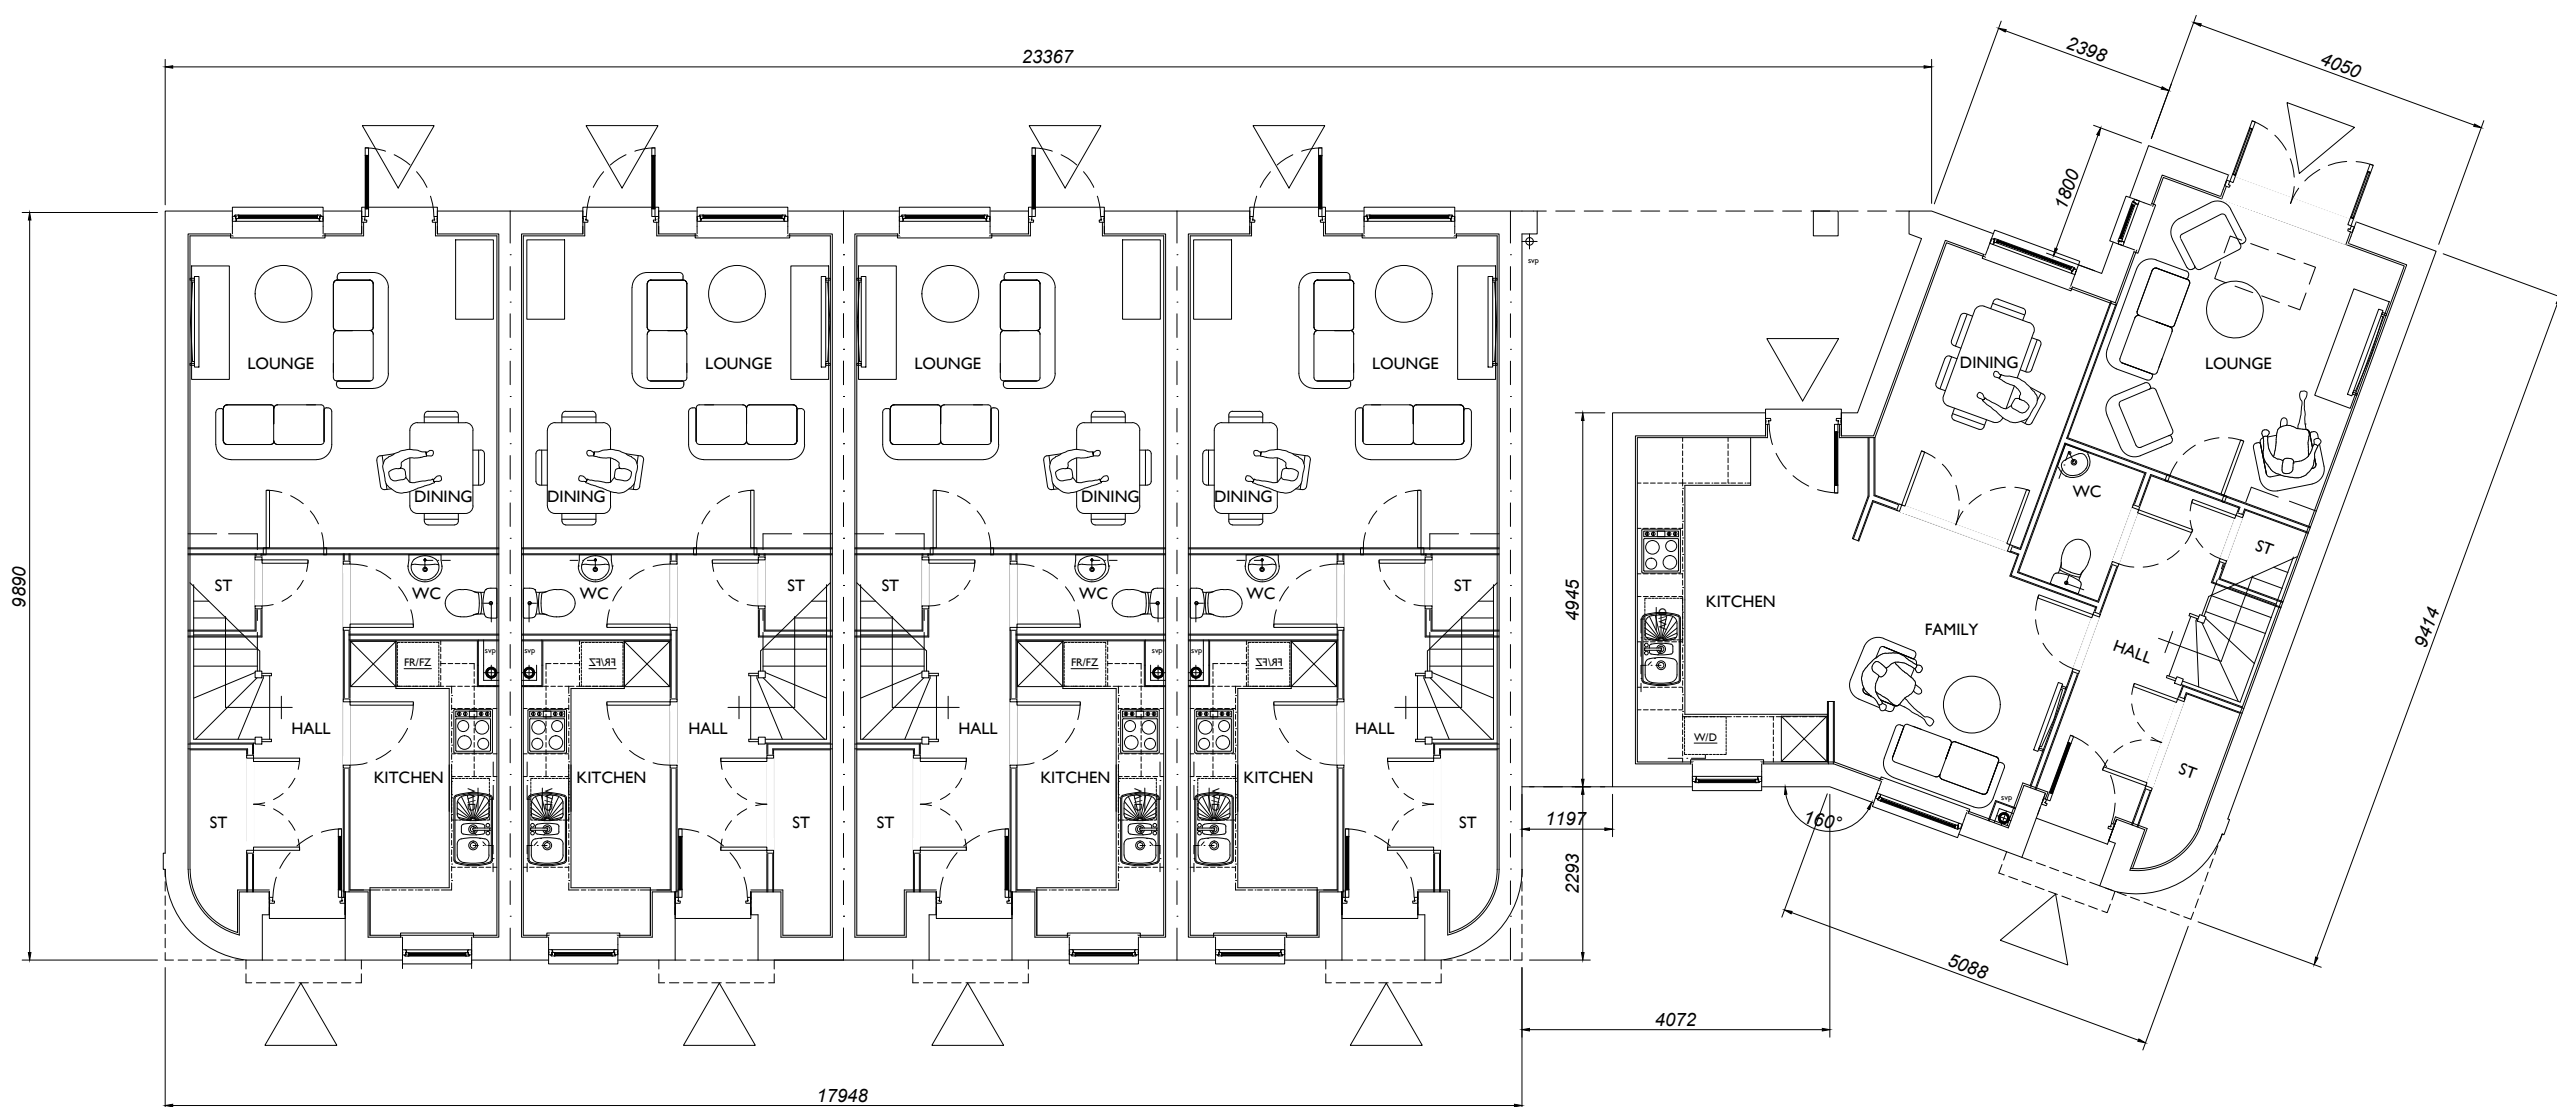

Plot 1 Plot 2 Plot 3 Plot 4 Plot 5

GROUND FLOOR PLAN

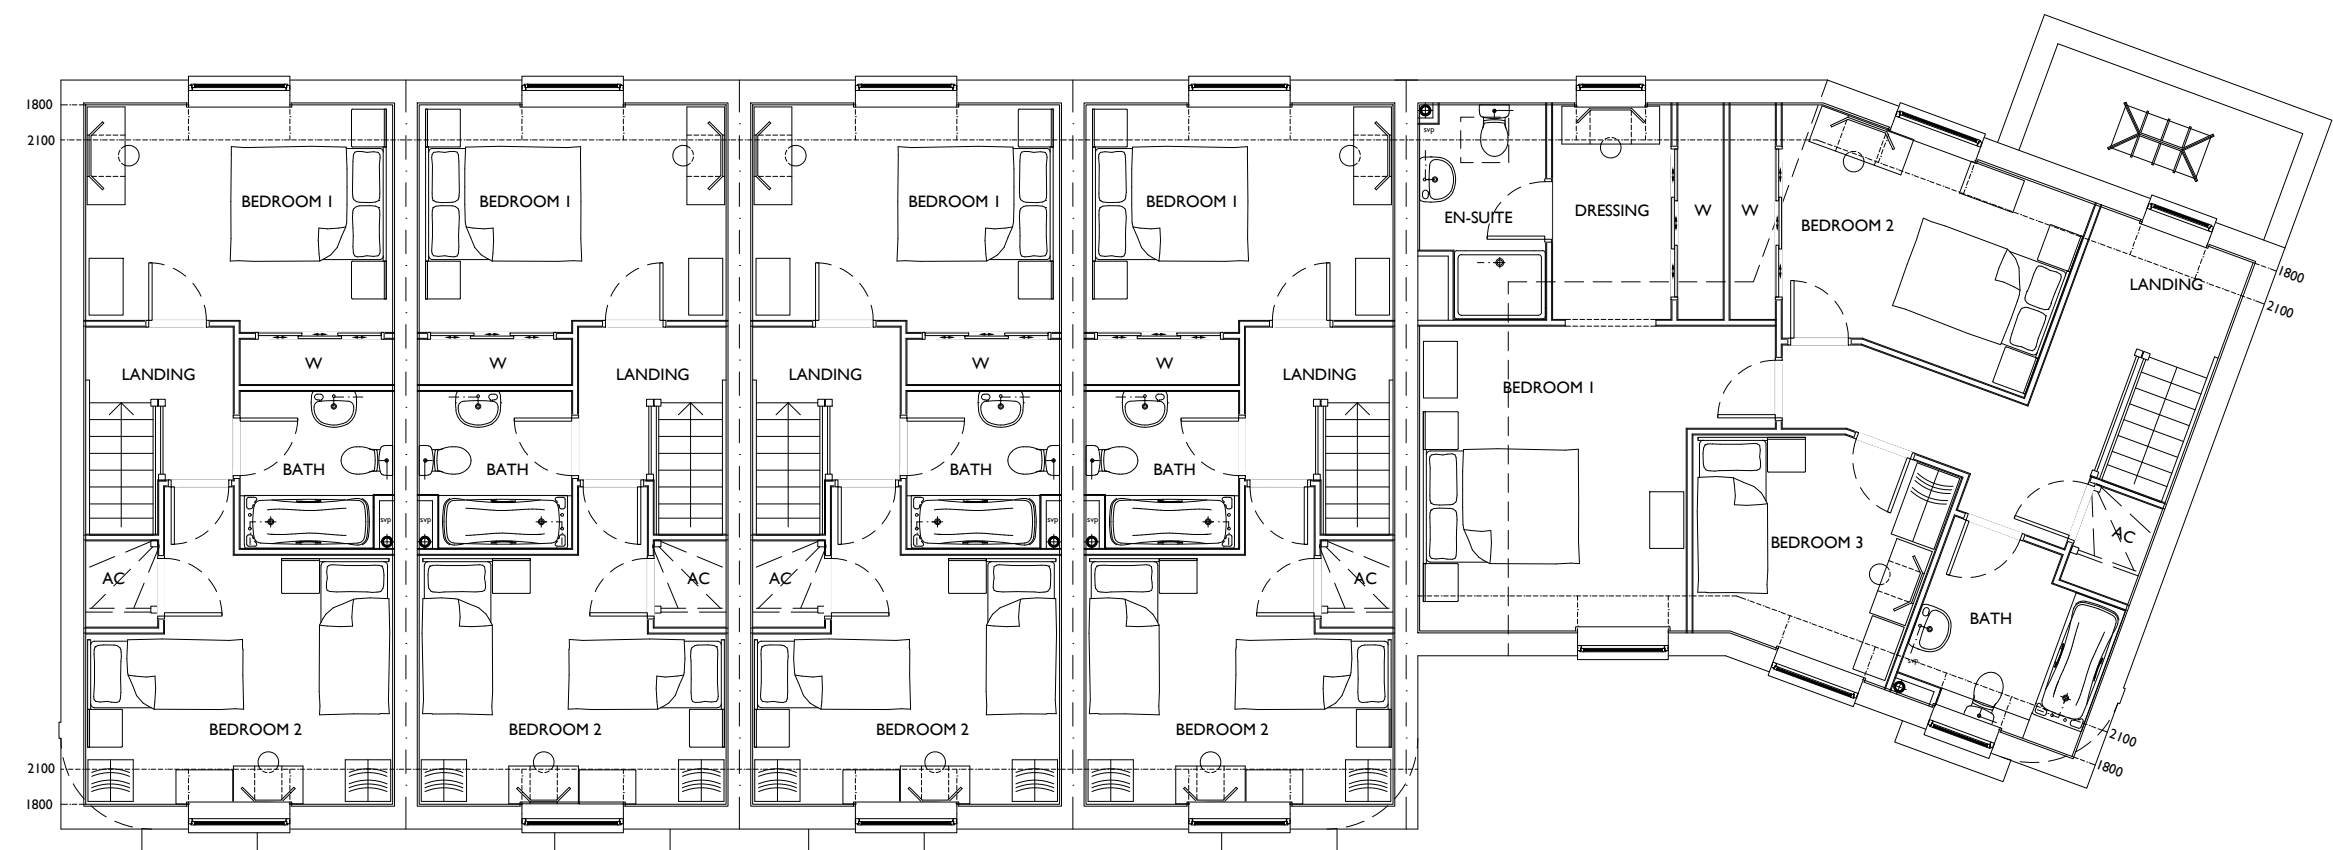


Plot 1 Plot 2 Plot 3 Plot 4 Plot 5

FIRST FLOOR PLAN

Plots 1-4 House Type C Private
2 Bed 4 Person
72.35sq.m. / 778sq.ft.

Plot 5 House Type F Private
3 Bed 5 Person
127.22sq.m. / 1367sq.ft.

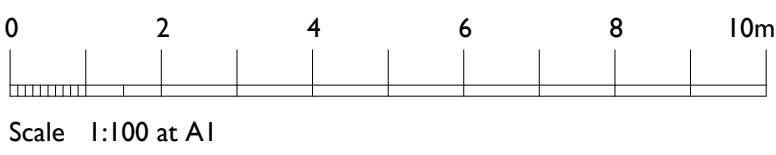

The Studio , Unit 17, Vicarage Farm Business Park, Winchester Road,
Fair Oak, Hampshire, SO50 7HD
023 8069 7010
enquiries@urbanpulsedesign.co.uk www.urbanpulsedesign.co.uk

Former Chandler BMW Site
& Phares Courtledge,
Angmering, West Sussex
Landspeed

DRAWING TITLE
Plots 1-5,
House Types C & F,
Floor Plans

0	1	2	3	4	5	6	7	8	9
SCALE	SHEET SIZE	SHEET No.	DRAWN	CHKD.	DATE	CAD FILE			
1:100	A1	of			21/01/2020				

Detail Planning

17-1030-015-A