



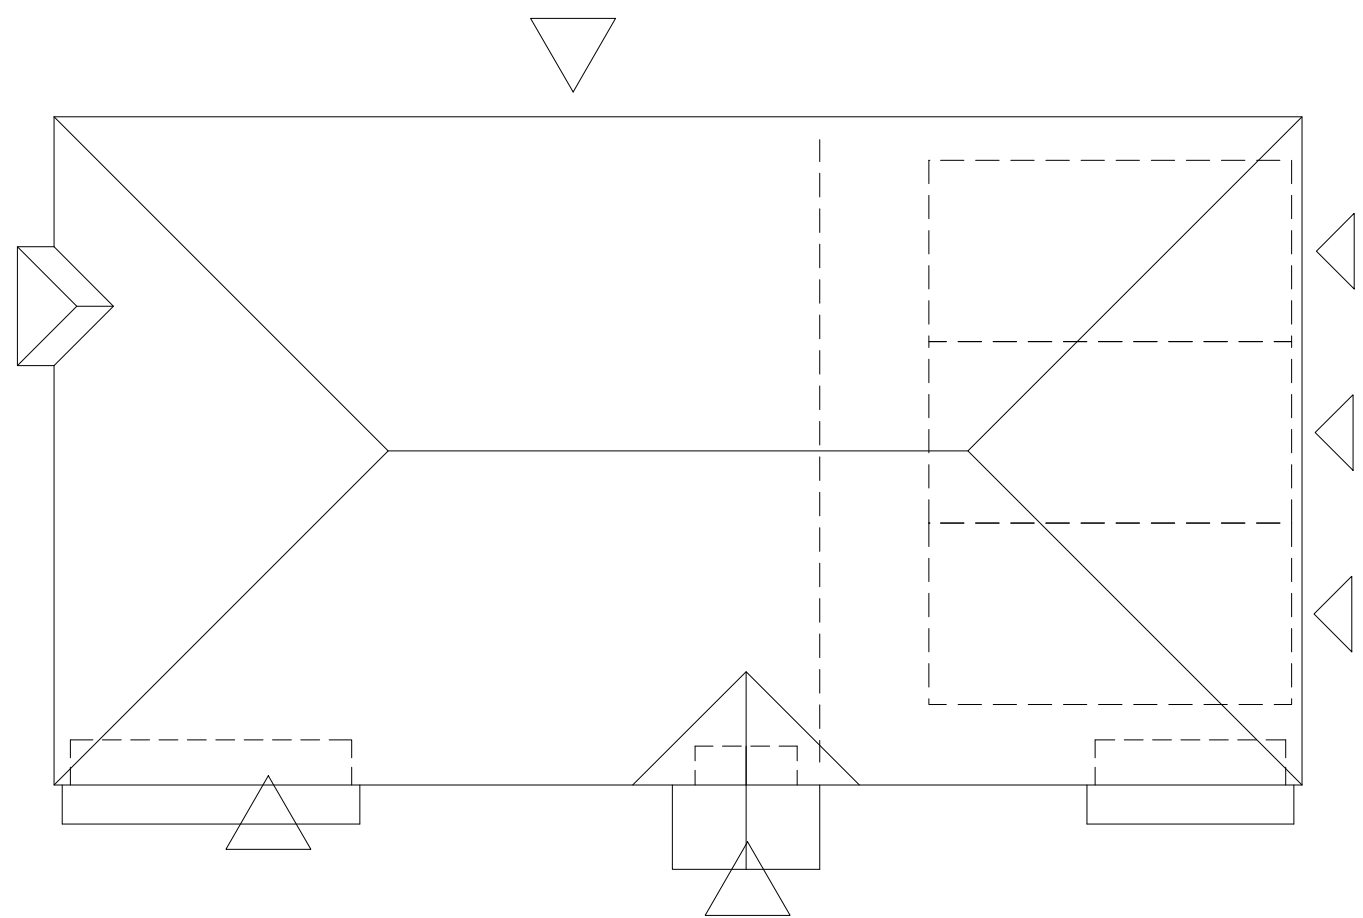


ROOF PLAN

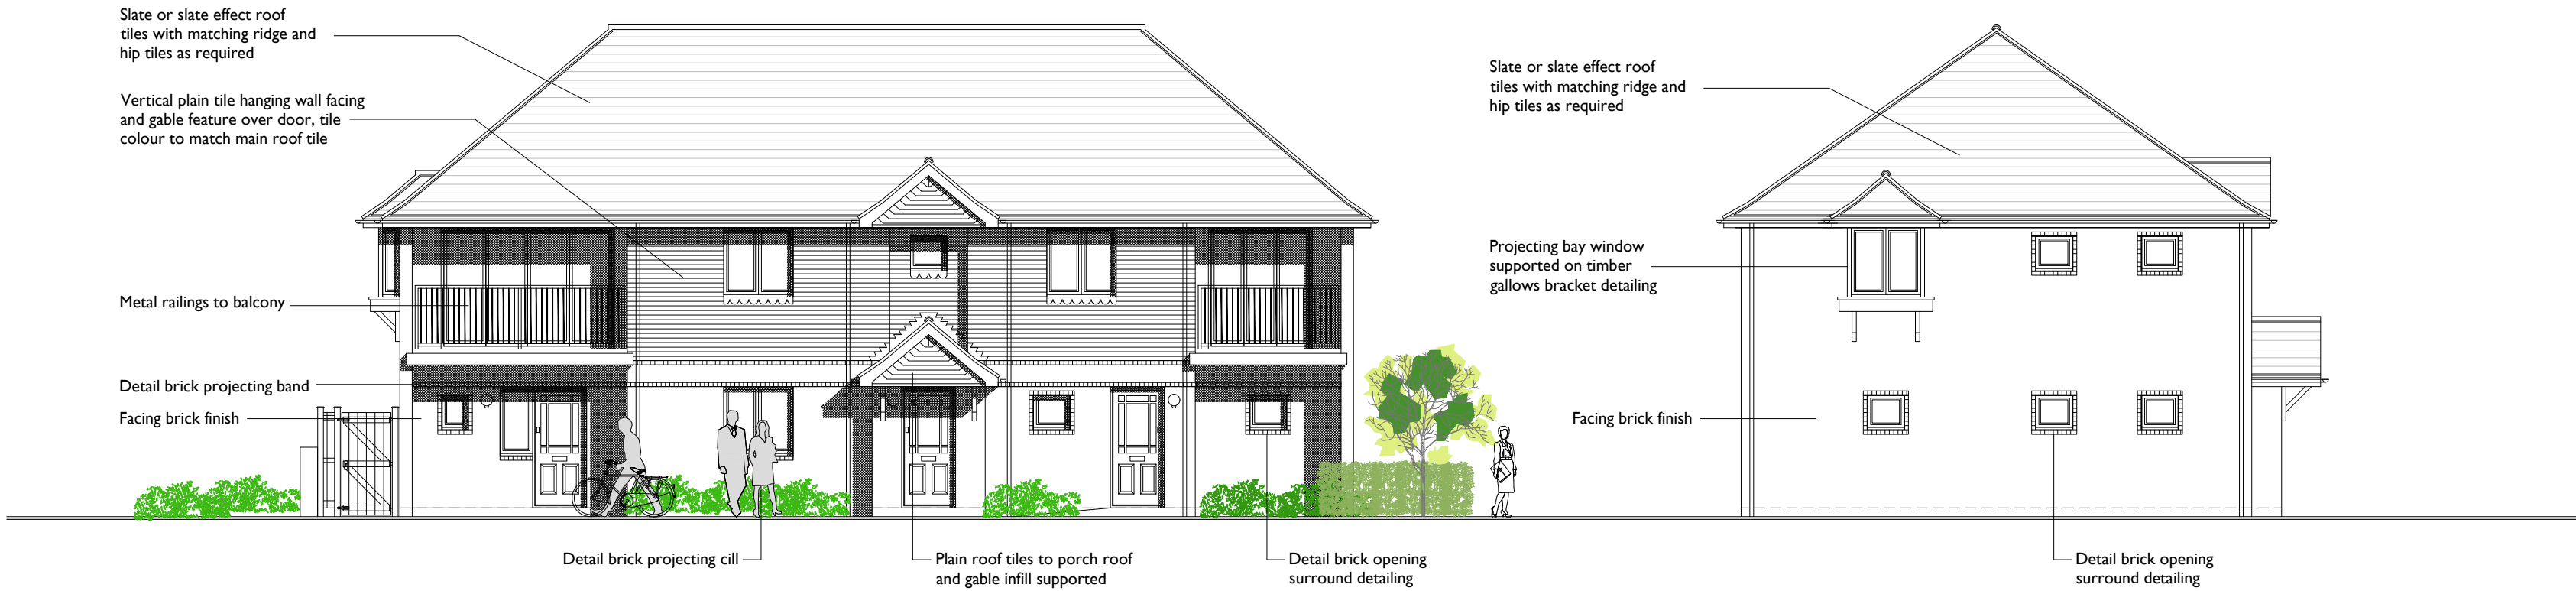


Front Elevation - facing onto Water Lane

Wall areas left clear to elevations are in facing brickwork.

Side Elevation

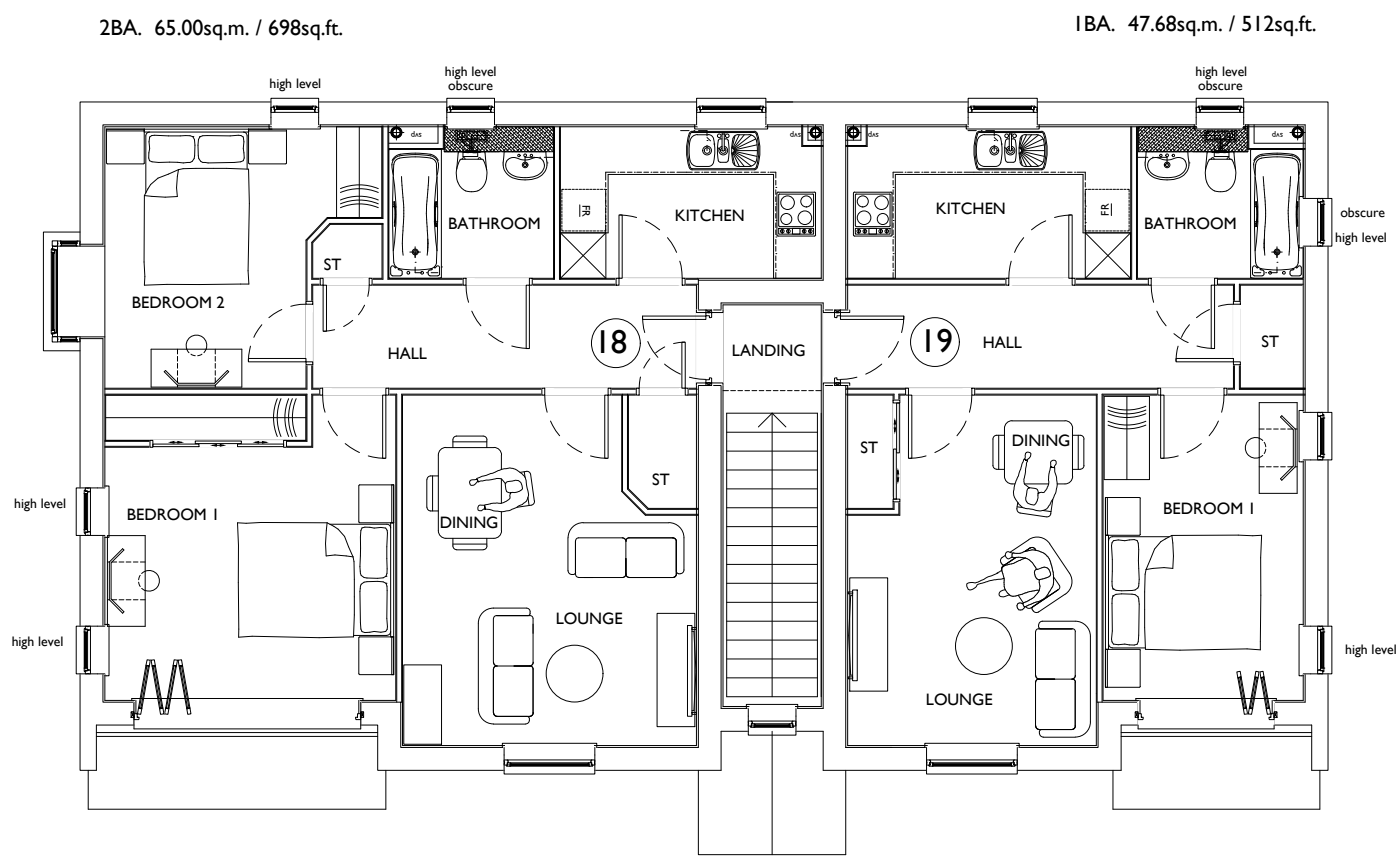


FIRST FLOOR PLAN

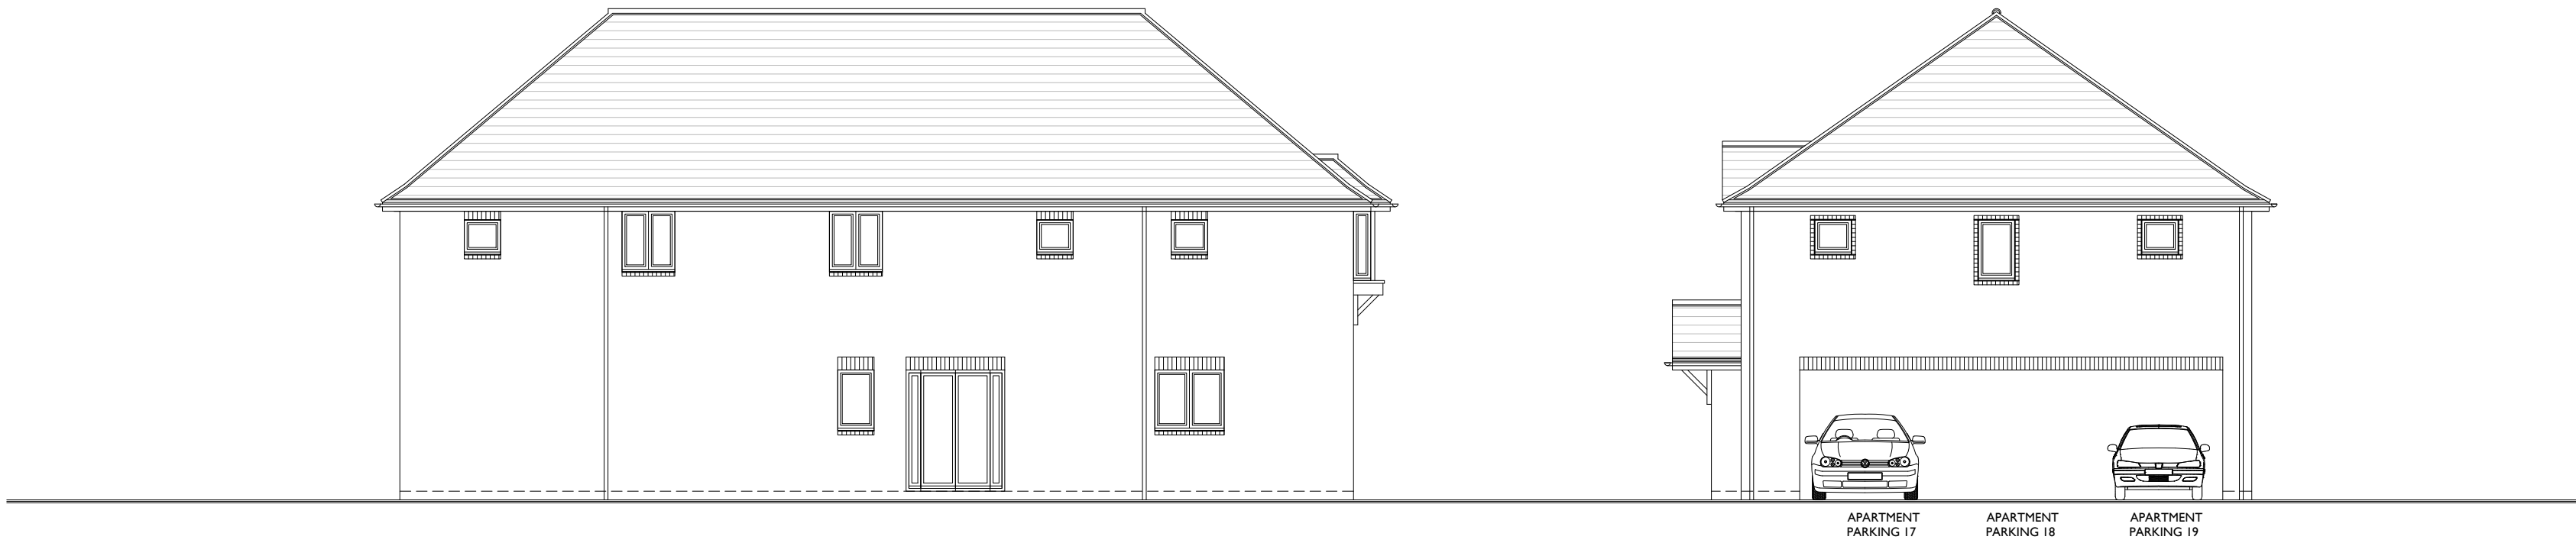

Rear Elevation

Side Elevation

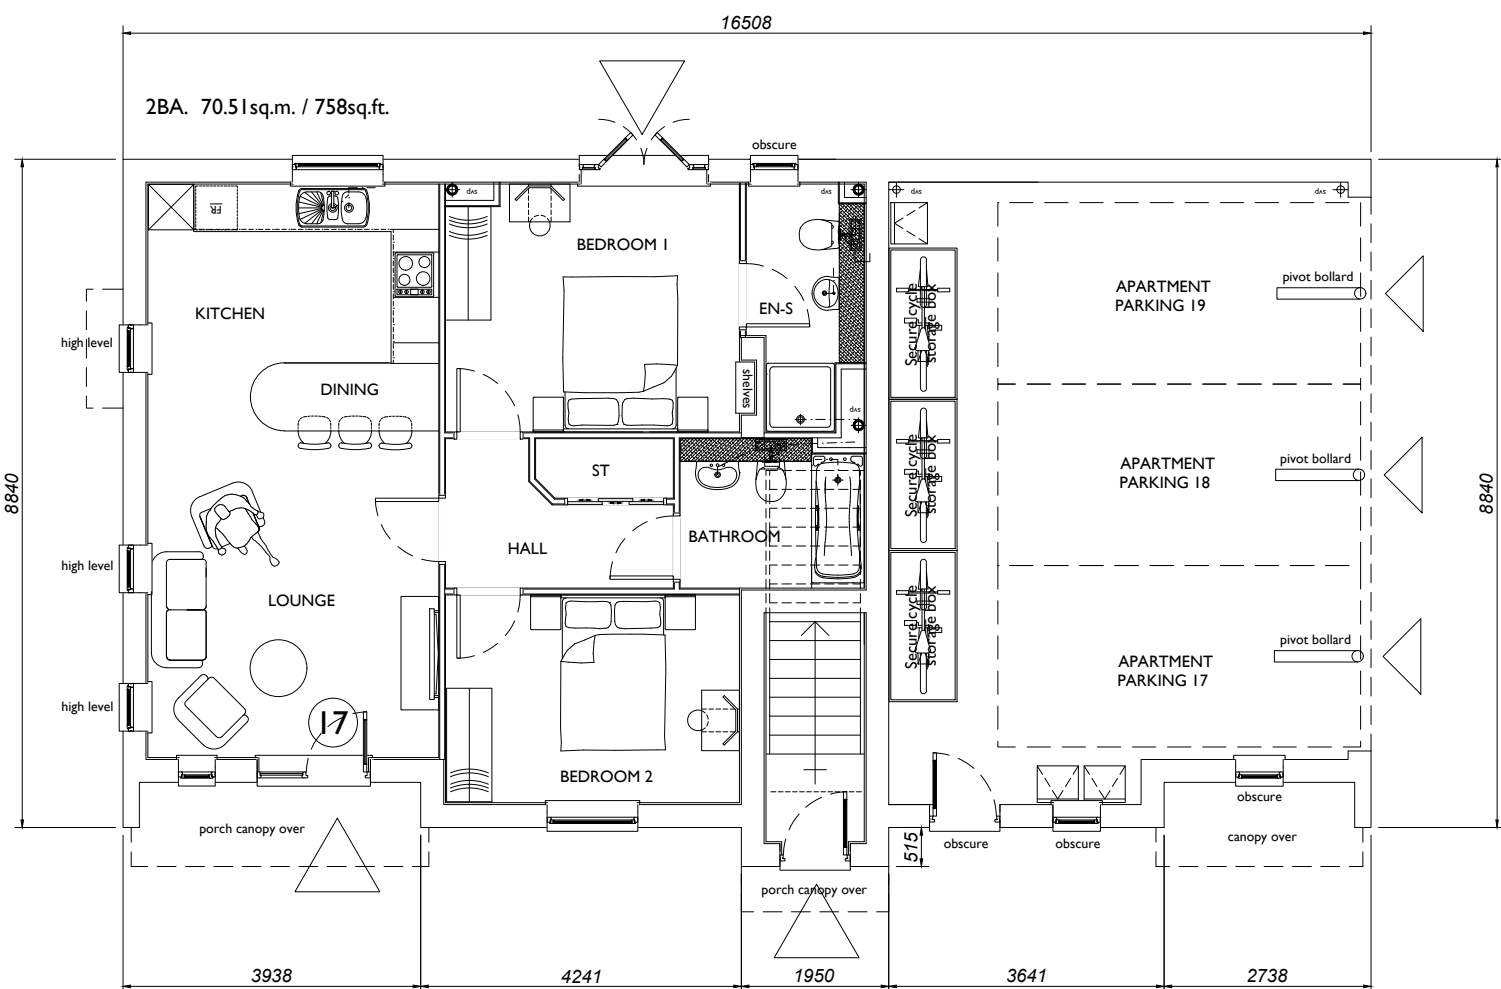


GROUND FLOOR PLAN

Plot 17 2BA Ground Floor Private
2 Bed 4 Person
70.51sq.m. / 758sq.ft.

Plot 18 2BA First Floor Private
2 Bed 4 Person
65.00sq.m. / 698sq.ft.

Plot 19 IBA Second Floor Private
1 Bed 2 Person
47.68sq.m. / 512sq.ft.

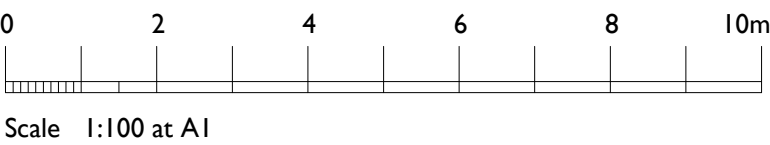

urban pulse design

The Studio, Unit 17, Vicarage Farm Business Park, Winchester Road, Fair Oak, Hampshire, SO50 7HD
023 8069 7010
enquiries@urbanpulsedesign.co.uk www.urbanpulsedesign.co.uk

Former Chandler BMW Site
& Phares Courtledge,
Angmering, West Sussex
Landspeed

DRAWING TITLE
Plots 17-19,
House Types IBA & 2BA,
Floor Plans & Elevations

SCALE	SHEET SIZE	SHEET No.	DRAWN	CHKD	DATE	CAD FILE
1:100	A1	of			18/02/2019	

Detail Planning

17-1030-022-1st