


© This drawing and the works depicted contains information that is the copyright of Carlton Design Partnership Ltd. This drawing may also contain copyrighted information of third parties. This drawing or part thereof may not be reproduced, re-used or altered except with the written permission of the originator. No liability will be accepted for amendments made by third parties. Scaled measurements must not be taken from this drawing, other than for planning purposes. Any discrepancy or disparity must be notified to the originator in writing. This drawing may contain Ordnance Survey Data that is subject to Crown Copyright. All Rights reserved.


Rev	Date	Drawn	Checked
-	03/02/22	LB	
FIRST ISSUE			
A	11/02/22	LB	
PLOT NUMBERS ADDED.			




Front Elevation
2BF-E
The Edges

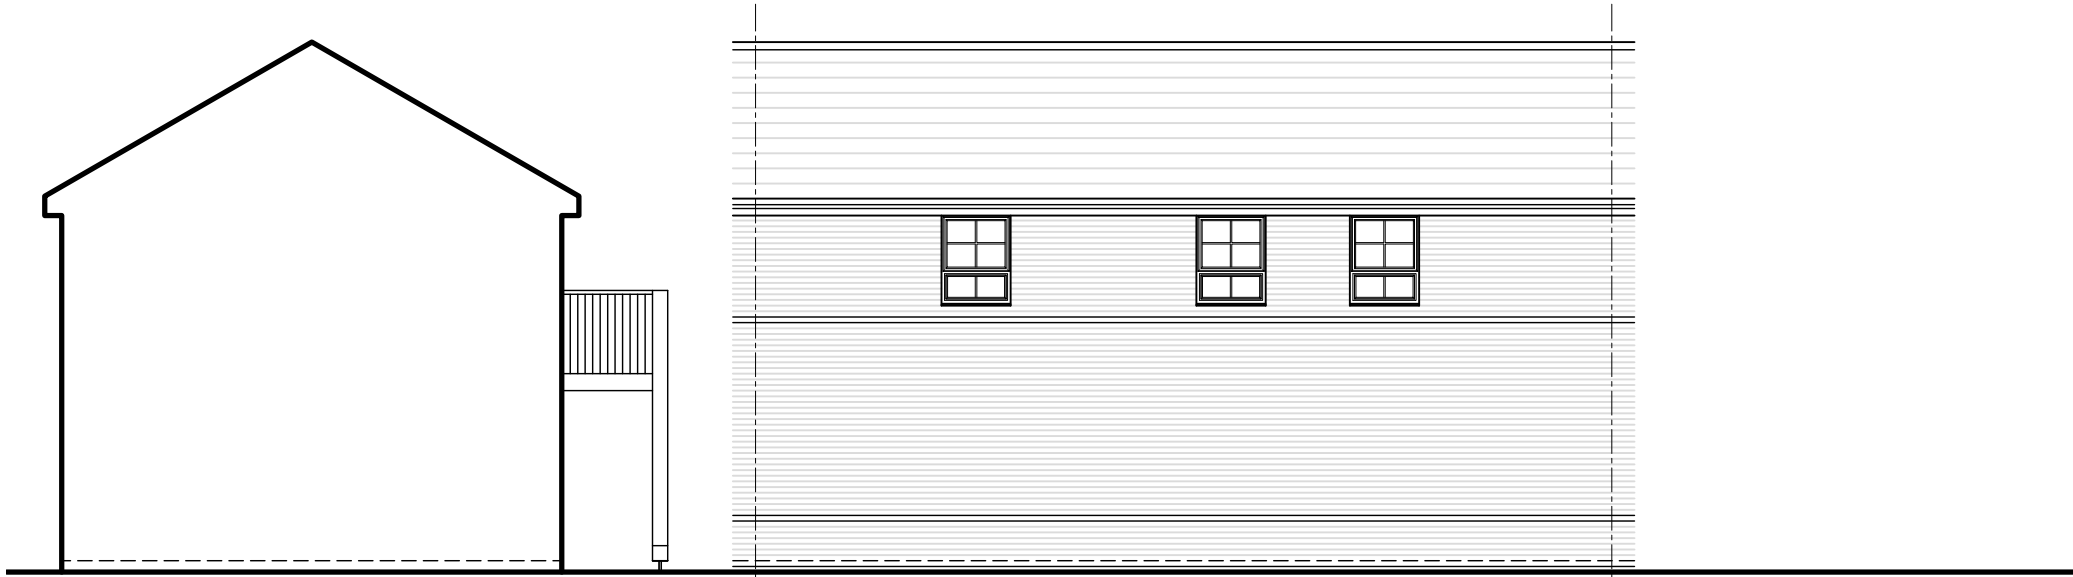

Side Section
Rear Elevation

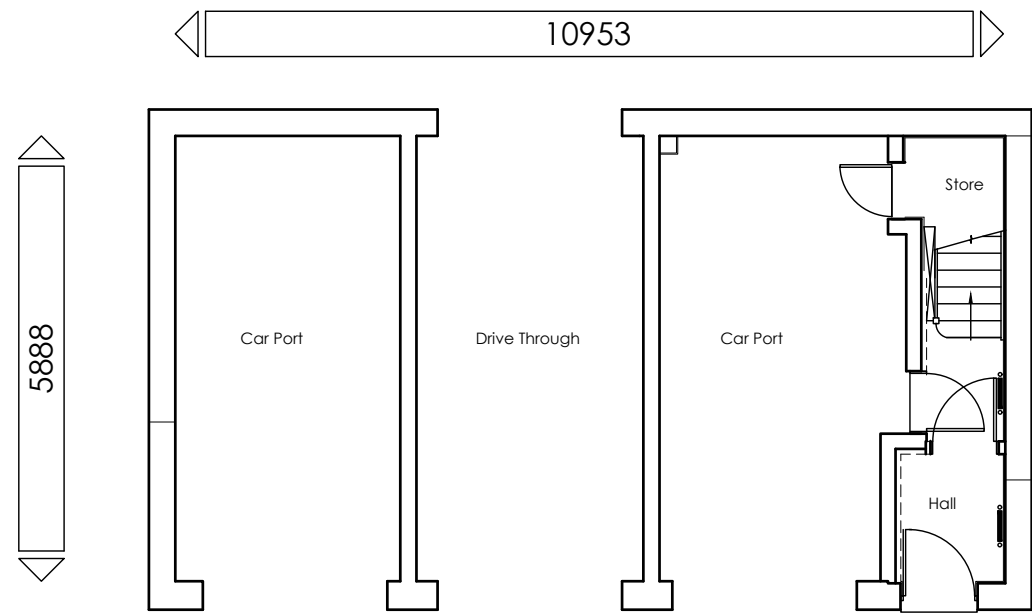


Ground Floor Plan
2BF-E

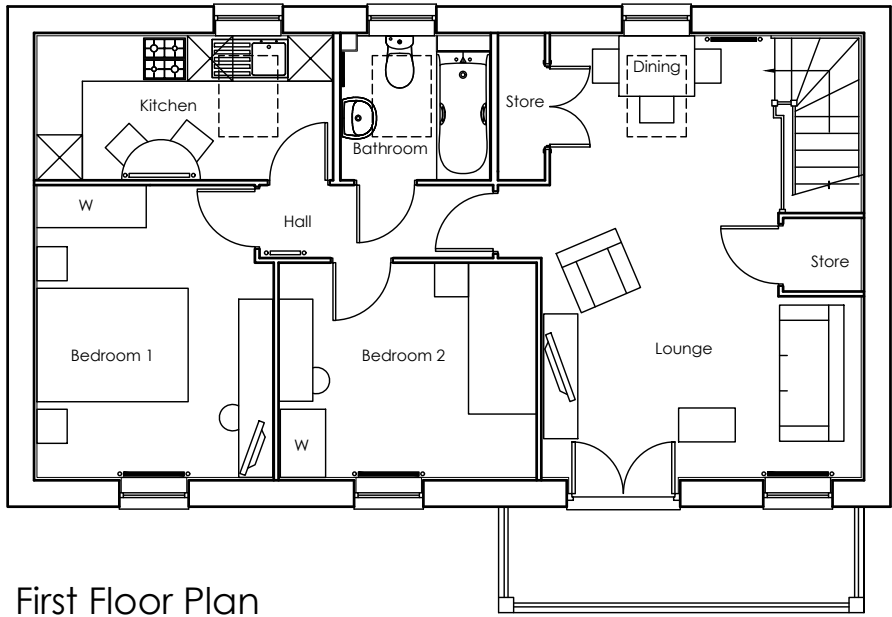


First Floor Plan




Front Elevation
2BF-EH
The Edges

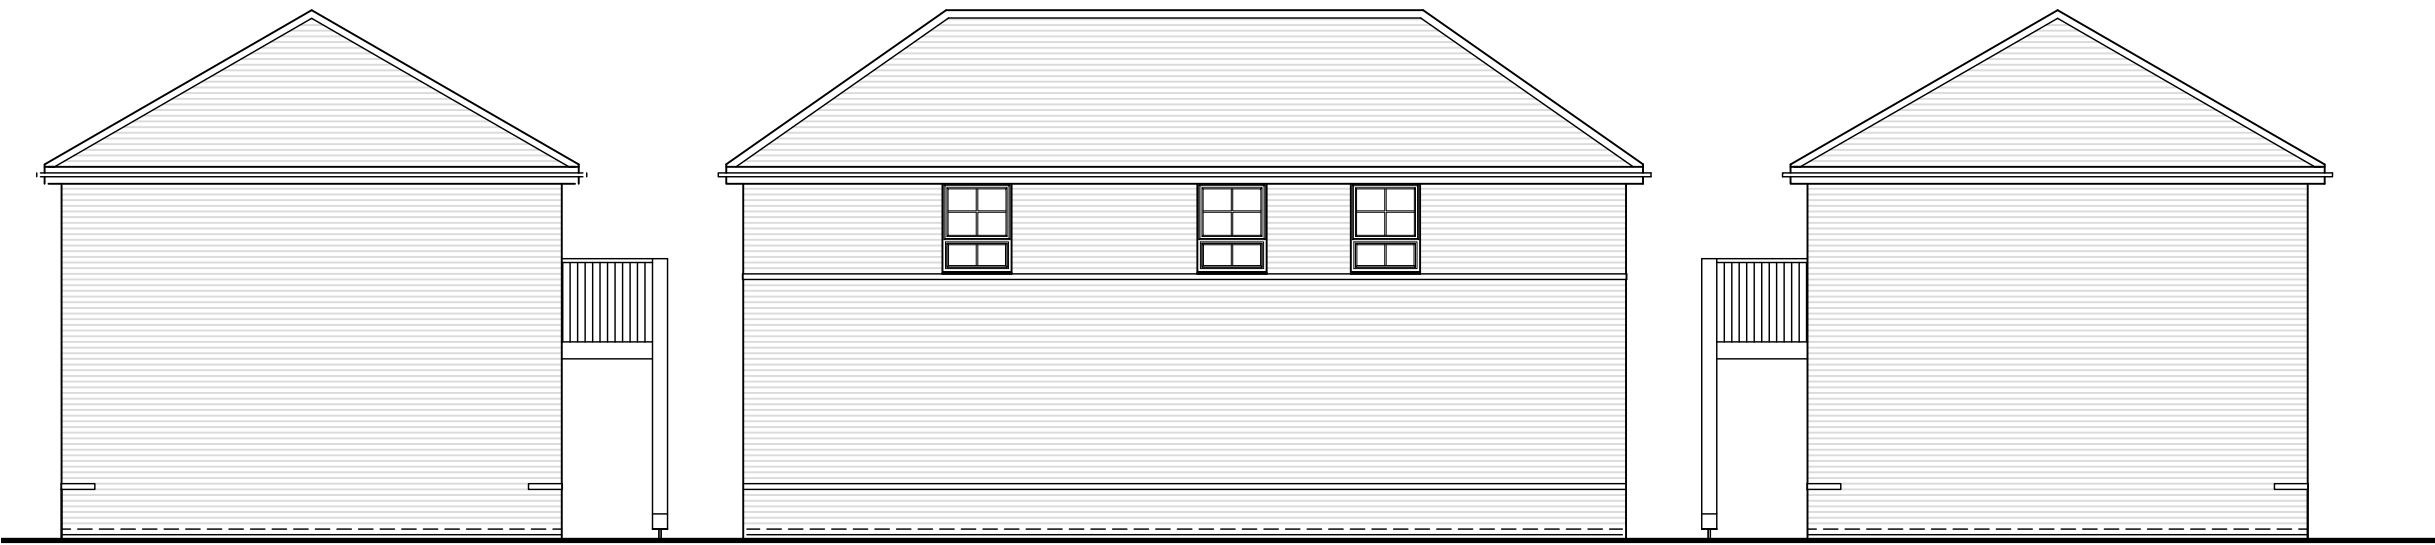

Side Elevation
Rear Elevation
Side Elevation

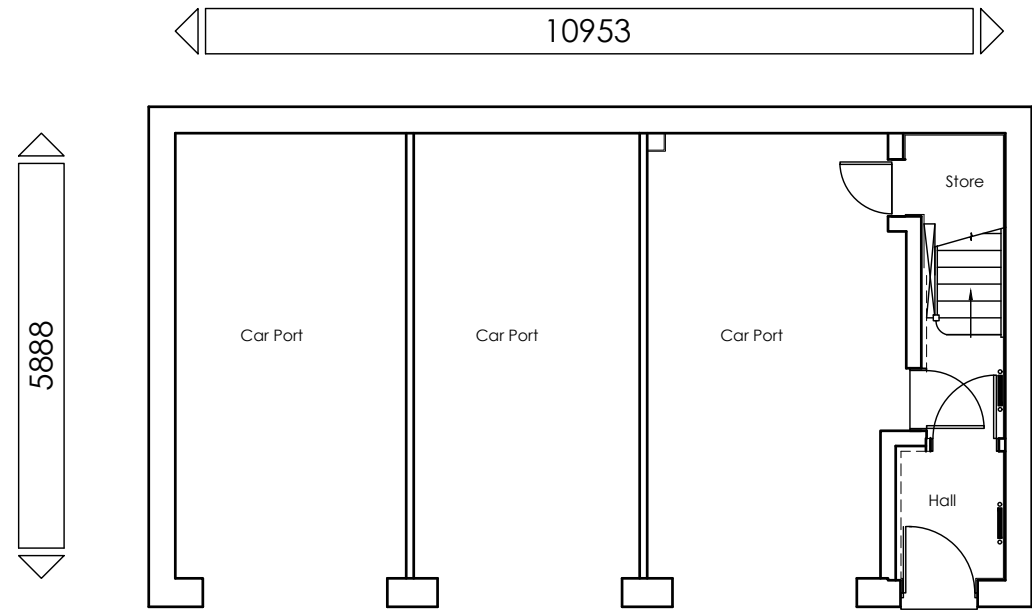


Ground Floor Plan
2BF-EH

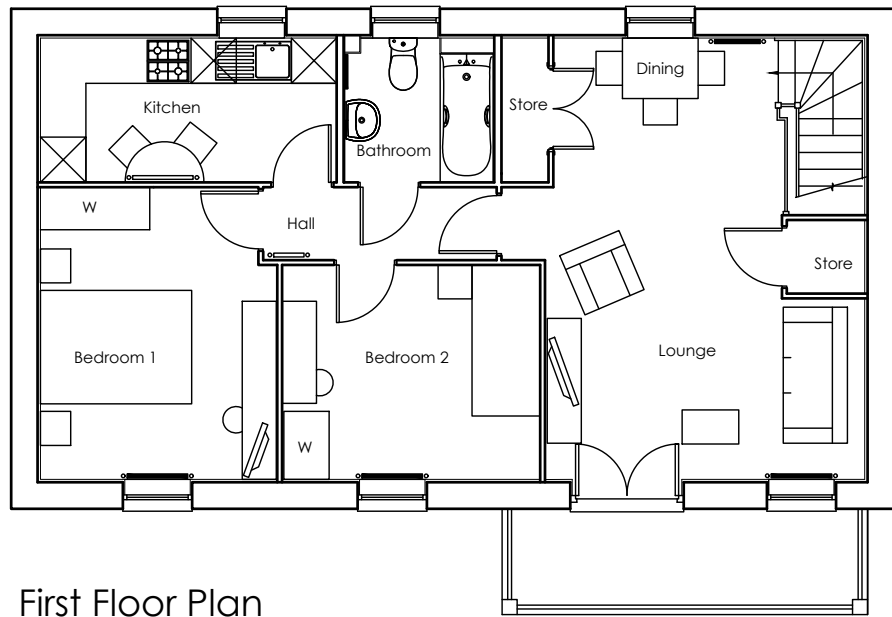


First Floor Plan




Front Elevation
2BF-EV
The Edges

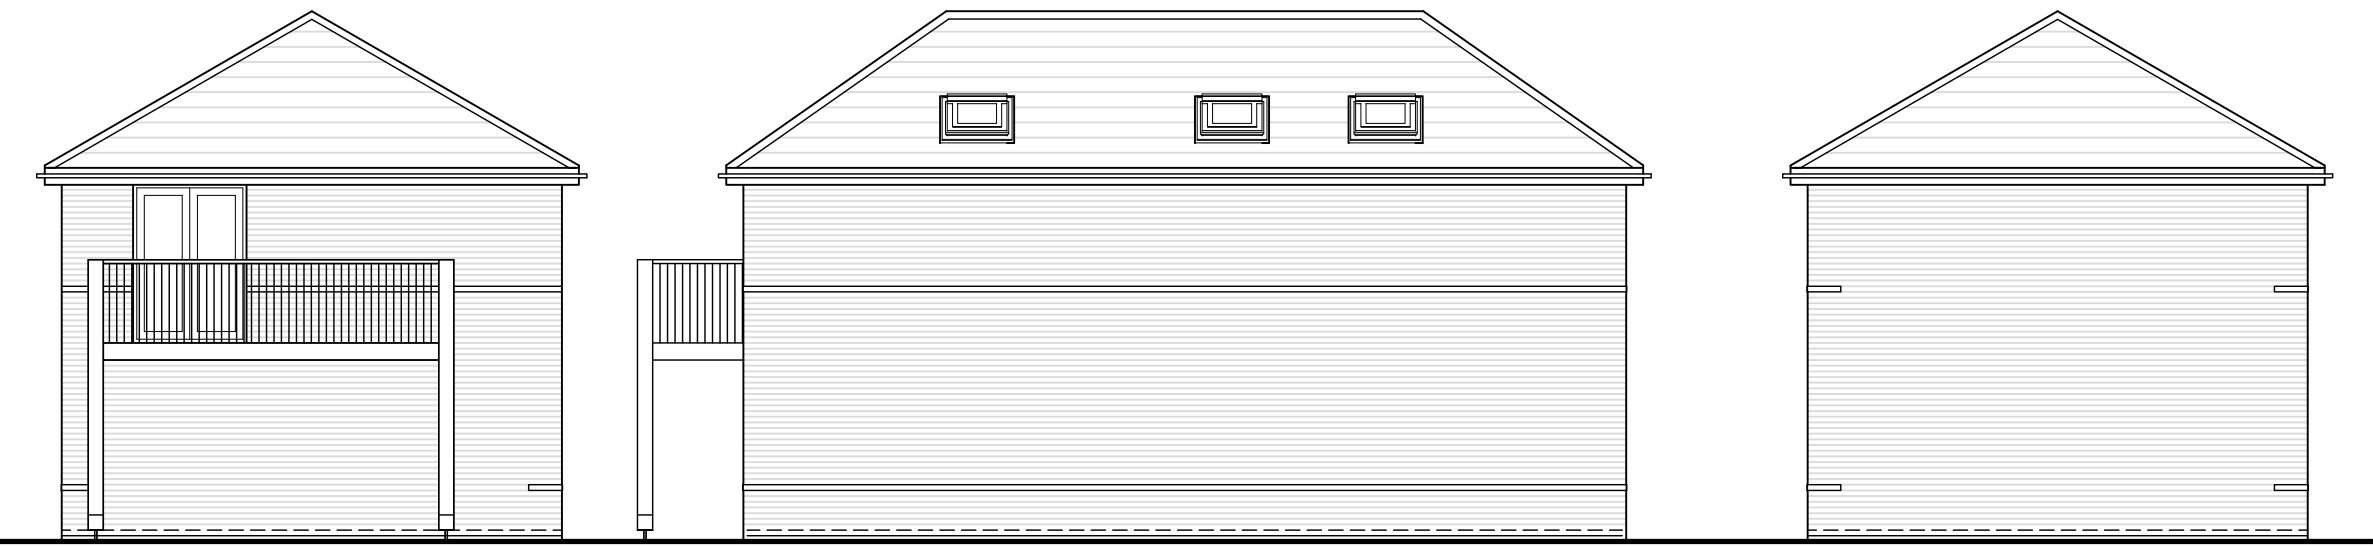

Side Elevation
Rear Elevation
Side Elevation

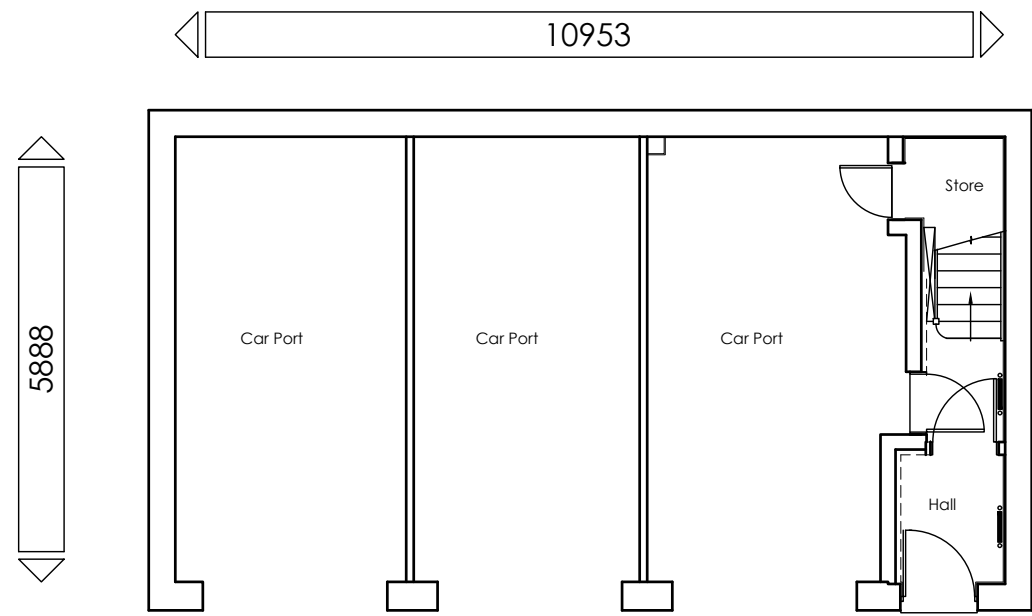

Ground Floor Plan
2BF-EV

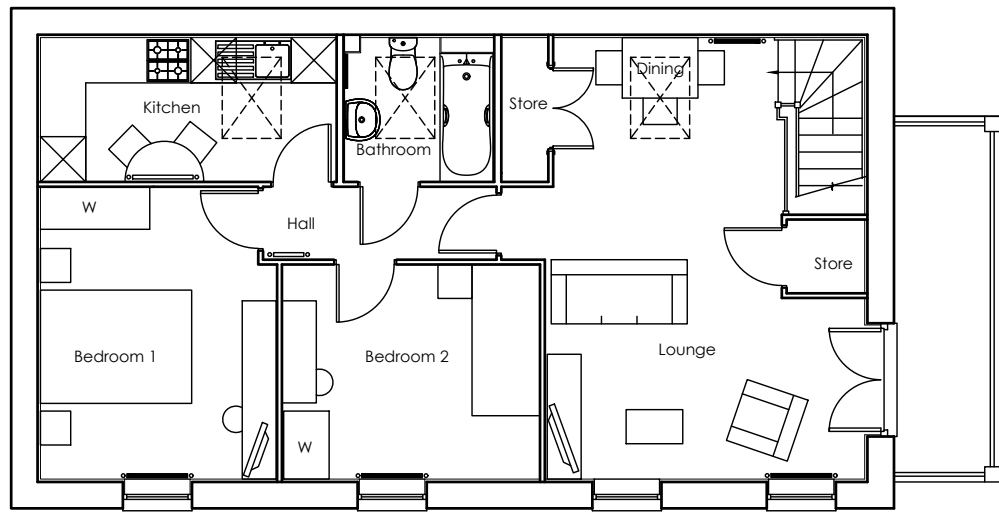

First Floor Plan

2 Bedroom - 3 Person
Plot:
As: 105,120,150
Opp: 94,153,157

Project:
LAND AT GOLFERS LANE
RUSTINGTON GOLF CENTRE
RUSTINGTON

Drawing Title:
HOUSE TYPES
2BF (AFFORDABLE)
ELEVATIONS & FLOOR PLANS



1:100 0 2 3 4 5m
@A1
Drg No: PLN-1-2117 Rev: A