


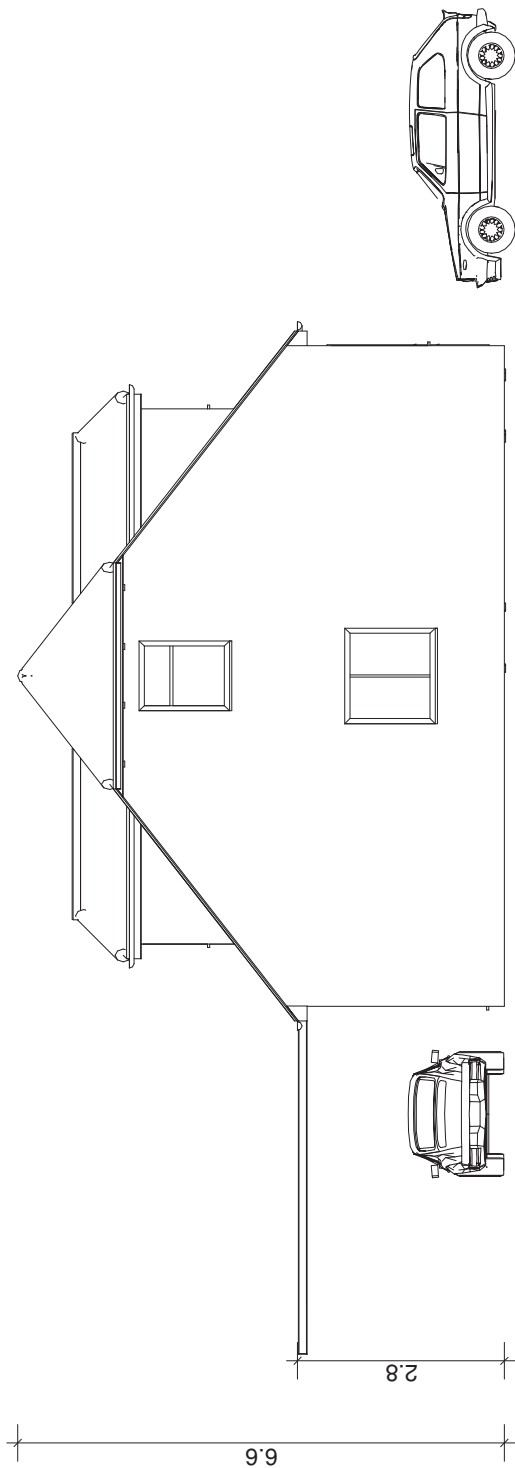

Copyright of Corbil Estates & Planning Ltd

Only to be scaled for planning purposes

Dimensions to be checked on-site

Corbil Estates & Planning Ltd

Town Planning Consultants

www.corbilplanning.co.uk

Owner: Mr Kostas Povilaitis

Project: Land at Downs Way, East Preston

Pair of Semi-Detached Bungalows

Component: Proposed West Elevation

Note: Rev. Plan-No.: CBL-0820225-P106

Scale: 1 : 100 Date: 19/02/2021

