
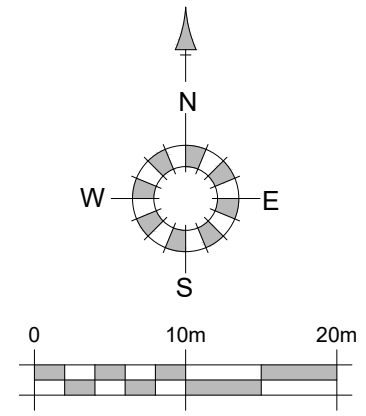


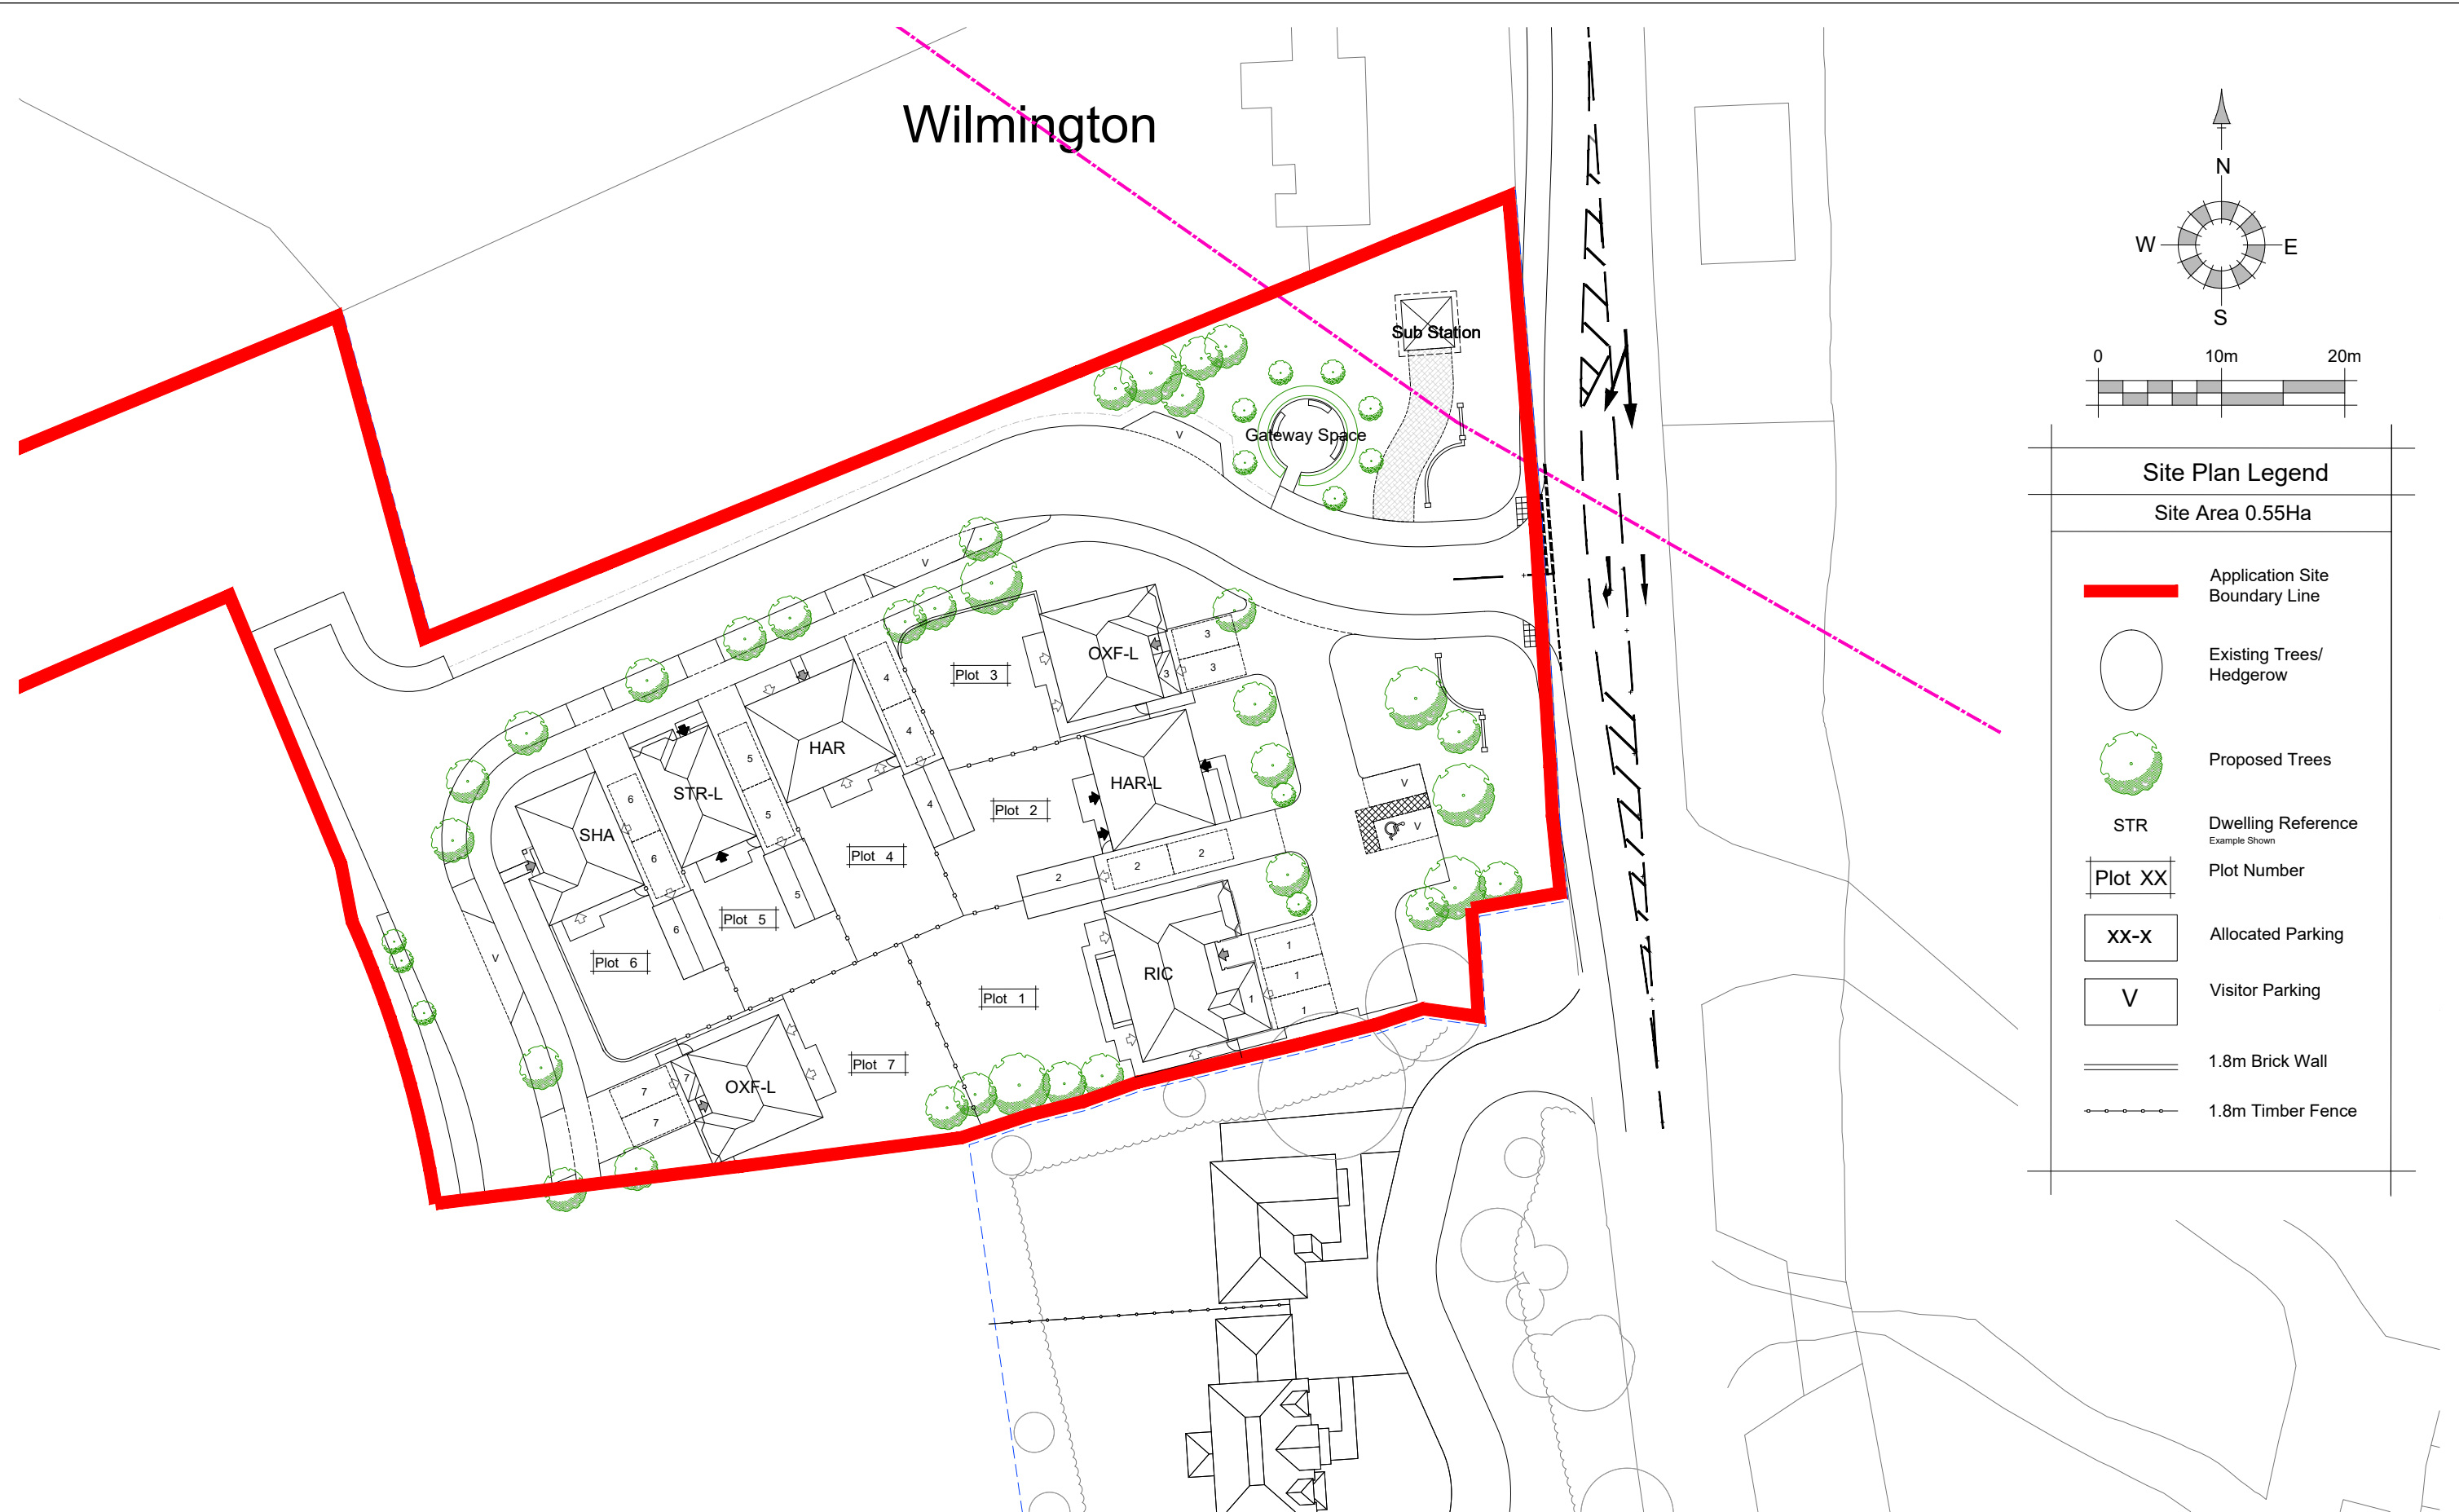

Site Plan Legend	
Site Area 0.55Ha	
	Application Site Boundary Line
	Existing Trees/Hedgerow
	Proposed Trees
STR	Dwelling Reference Example Shown
Plot XX	Plot Number
XX-X	Allocated Parking
V	Visitor Parking
	1.8m Brick Wall
	1.8m Timber Fence

REV.	DATE	REVISIONS:
A	08/02/22	Redline amended, turning head added
B	06/06/22	Redline amended, Plots 2 and 3 swapped. Plots 4-6 amended to achieve 2m front gardens. Plot 7 revised
C	13/06/22	
D	24/06/22	Disabled parking bays added
E	01/07/22	Plots 1 - 5 revised

BY	STATUS:
RP	
Jg	
RP	
RP	
RP	

Planning

CLIENT:	Redrow Homes Ltd.	PROJECT:	Phase 1 - Arundel Road Angmering
SCALE:	1:500 (A3 ORIGINAL)	DRAWING:	Proposed Site Layout
DRAWN:	RDP		
DATE:	03/02/2022	20232	P401 E



architecture planning masterplanning

Broadmede House, Farnham Business Park,
Weydon Lane, Farnham, Surrey GU9 8QT.
info@osparchitecture.com www.osparchitecture.com
Tel: 01252 267878

© COPYRIGHT EXISTS ON THE DESIGNS AND INFORMATION SHOWN ON THIS DRAWING

This drawing may be scaled or cross referenced to the scale bar for planning application purposes only. Do not scale for any other purpose, use figured dimensions only. Subject to site survey and all necessary consents. All dimensions to be checked by user and any discrepancies, errors or omissions to be reported to the Architect before work commences. This drawing is to be read in conjunction with all other relevant materials.

OS Licence No. 100007327