



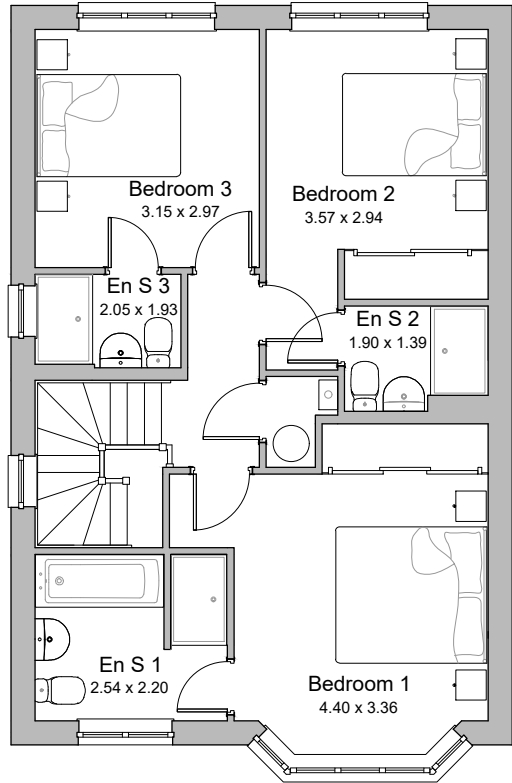


First Floor Plan

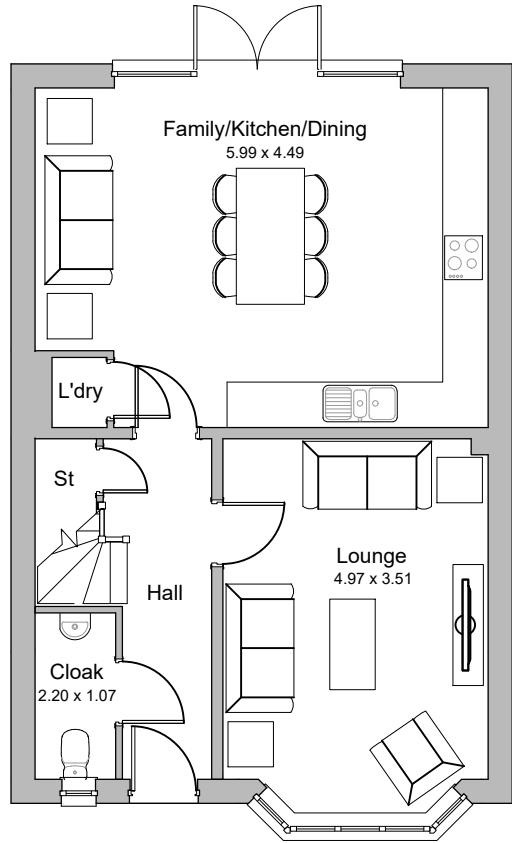

Ground Floor Plan



Front Elevation

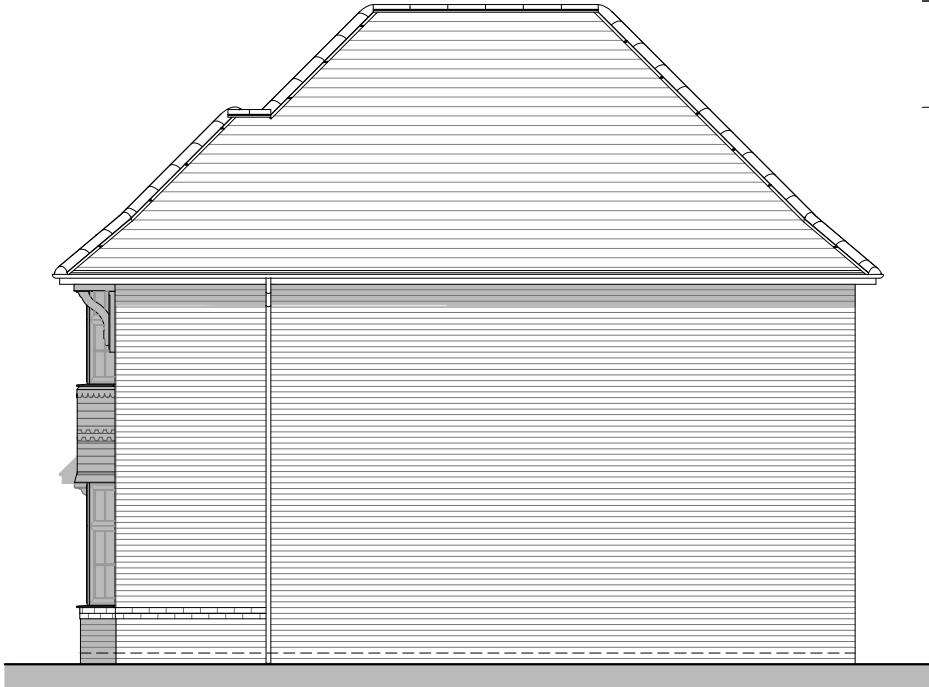

Side Elevation




Rear Elevation



Side Elevation

Plots	
As:	5
Handed:	

 

Scale: 1:100 at A3

Stratford
Heritage Collection
F Series
1218m² 113.19m²
Elevation Code: B1
Date: May 2019
EF_STRA_DM.8_Rev B

..\\Redrow-Logo-Red.jpg

REV.	DATE	REVISIONS:
A	17/06/22	Plot numbers revised
B	05/07/22	Plot numbers revised

BY	STATUS:
RP KLH	

Planning

© COPYRIGHT EXISTS ON THE DESIGNS AND INFORMATION SHOWN ON THIS DRAWING

This drawing may be scaled or cross referenced to the scale bar for planning application purposes only. Do not scale for any other purpose, use figured dimensions only. Subject to site survey and all necessary consents. All dimensions to be checked by user and any discrepancies, errors or omissions to be reported to the Architect before work commences. This drawing is to be read in conjunction with all other relevant materials.

OS Licence No. 100007327

CLIENT:	Redrow Homes	PROJECT:	Phase 1 - Arundel Road Angmering
SCALE:	1:100 (A3 ORIGINAL)	DRAWING:	Stratford Lifestyle - Plans & Elevations BRICK
DRAWN:	RDP		
DATE:	Feb 2022	20232	P415 B



architecture planning masterplanning

Broadmede House, Farnham Business Park,
Weydon Lane, Farnham, Surrey GU9 8QT.
info@osparchitecture.com www.osparchitecture.com
Tel: 01252 267878

ARUN DISTRICT COUNCIL A4622/RES